



6+




2



0,6m



1 = 0,55m 2 = 0,55m 3 = 0,55m

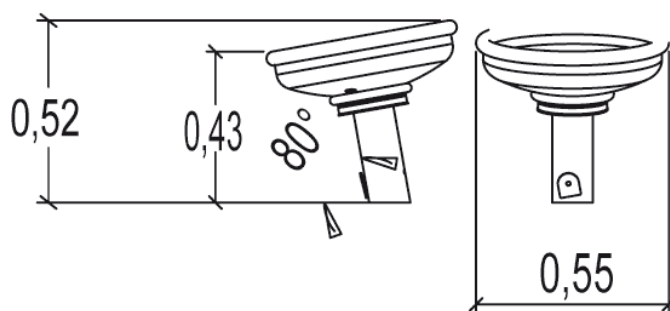

Play value

rotating



balancing




meeting / role
play



Accessibility




Motor disability

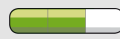


Sensorial Disabilities



Learning Disabilities

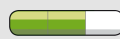


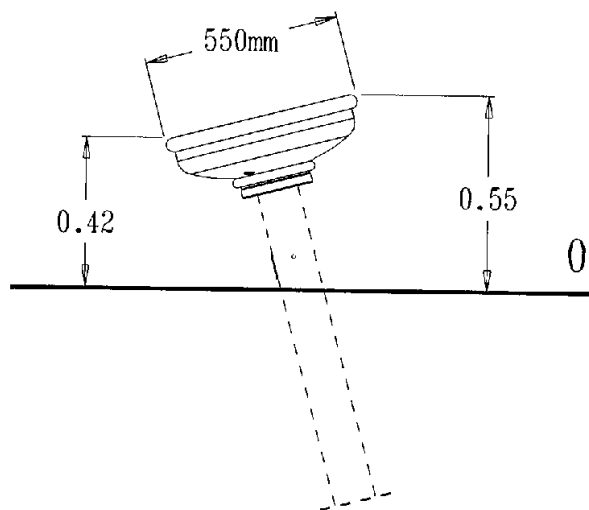

Installation of equipment

Impact area = minimum safety surfacing required according to EN 1176-1

-  Impact area
-  Free space

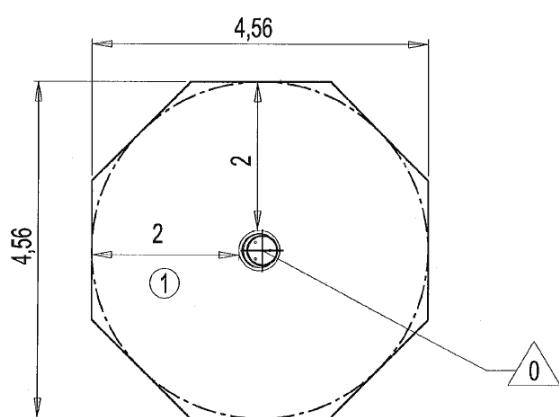

Point de Référence
Setting Out Point
Punto de referencia
Bezugspunkt

		
1	0,60m	17m ²



1



01h45



0.1m³




17m²



32kg



32kg

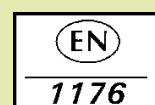

Proludic

0000-00-00