


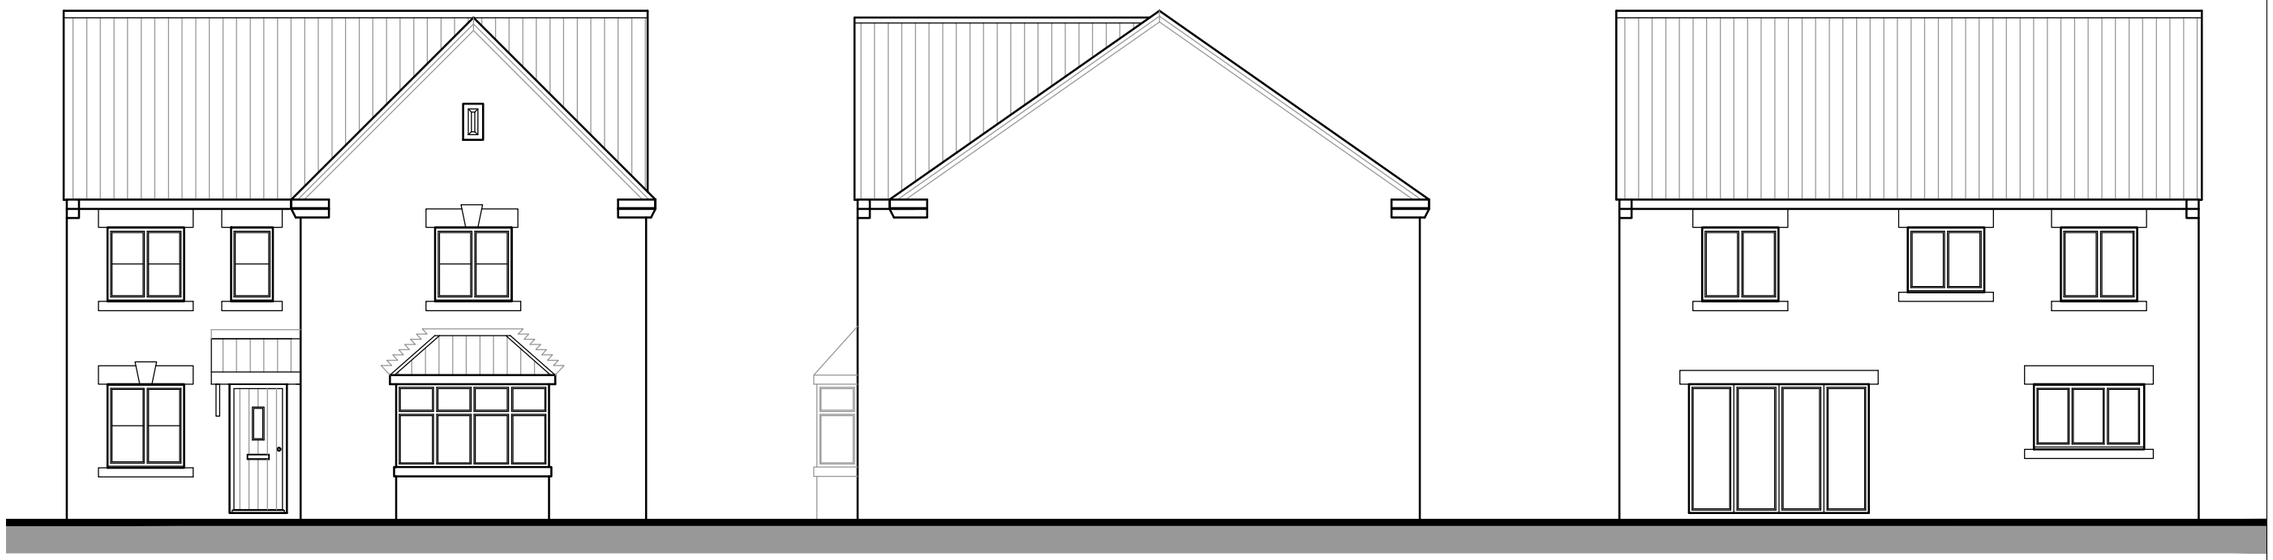


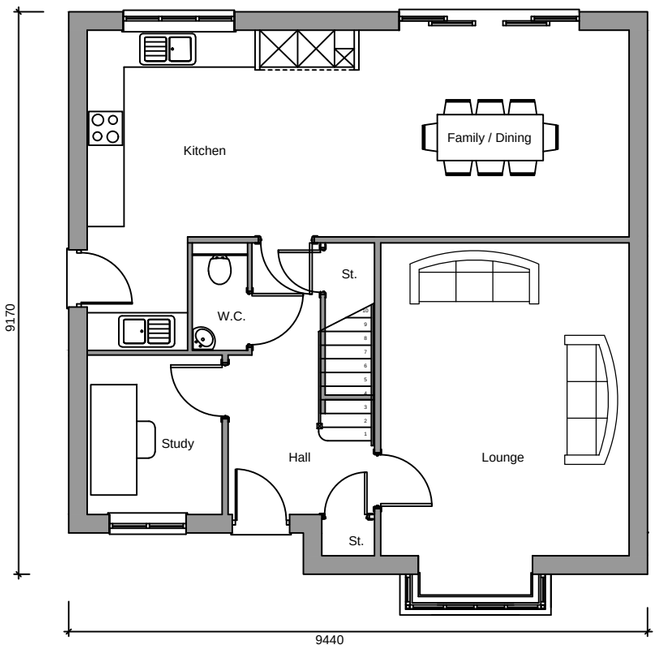

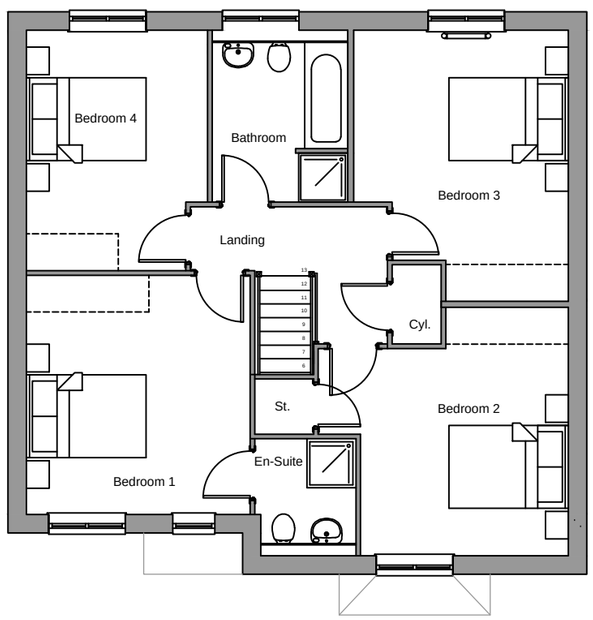

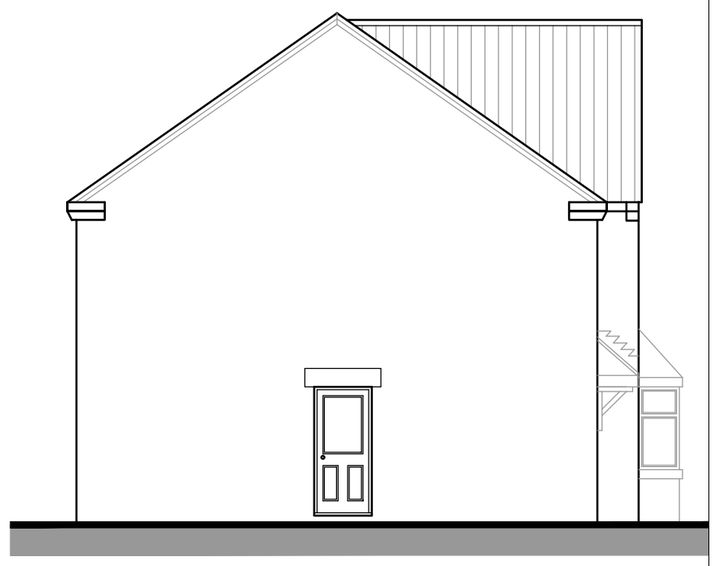

0 1 2 3 4 5

Grassington
Planning

1588 sqft

Scale	1:100
Date	July 13

Drawing No. P - Gr	Rev

Bellway

(Yorkshire Division)
(a member of the Bellway Plc Group of Companies)

2 Deighton Close, Wetherby, West Yorkshire
LS22 7GZ
Tel 01937 583 533 Fax 01937 586 147
www.bellway.co.uk