
# HIGH STREET, WOMBWELL

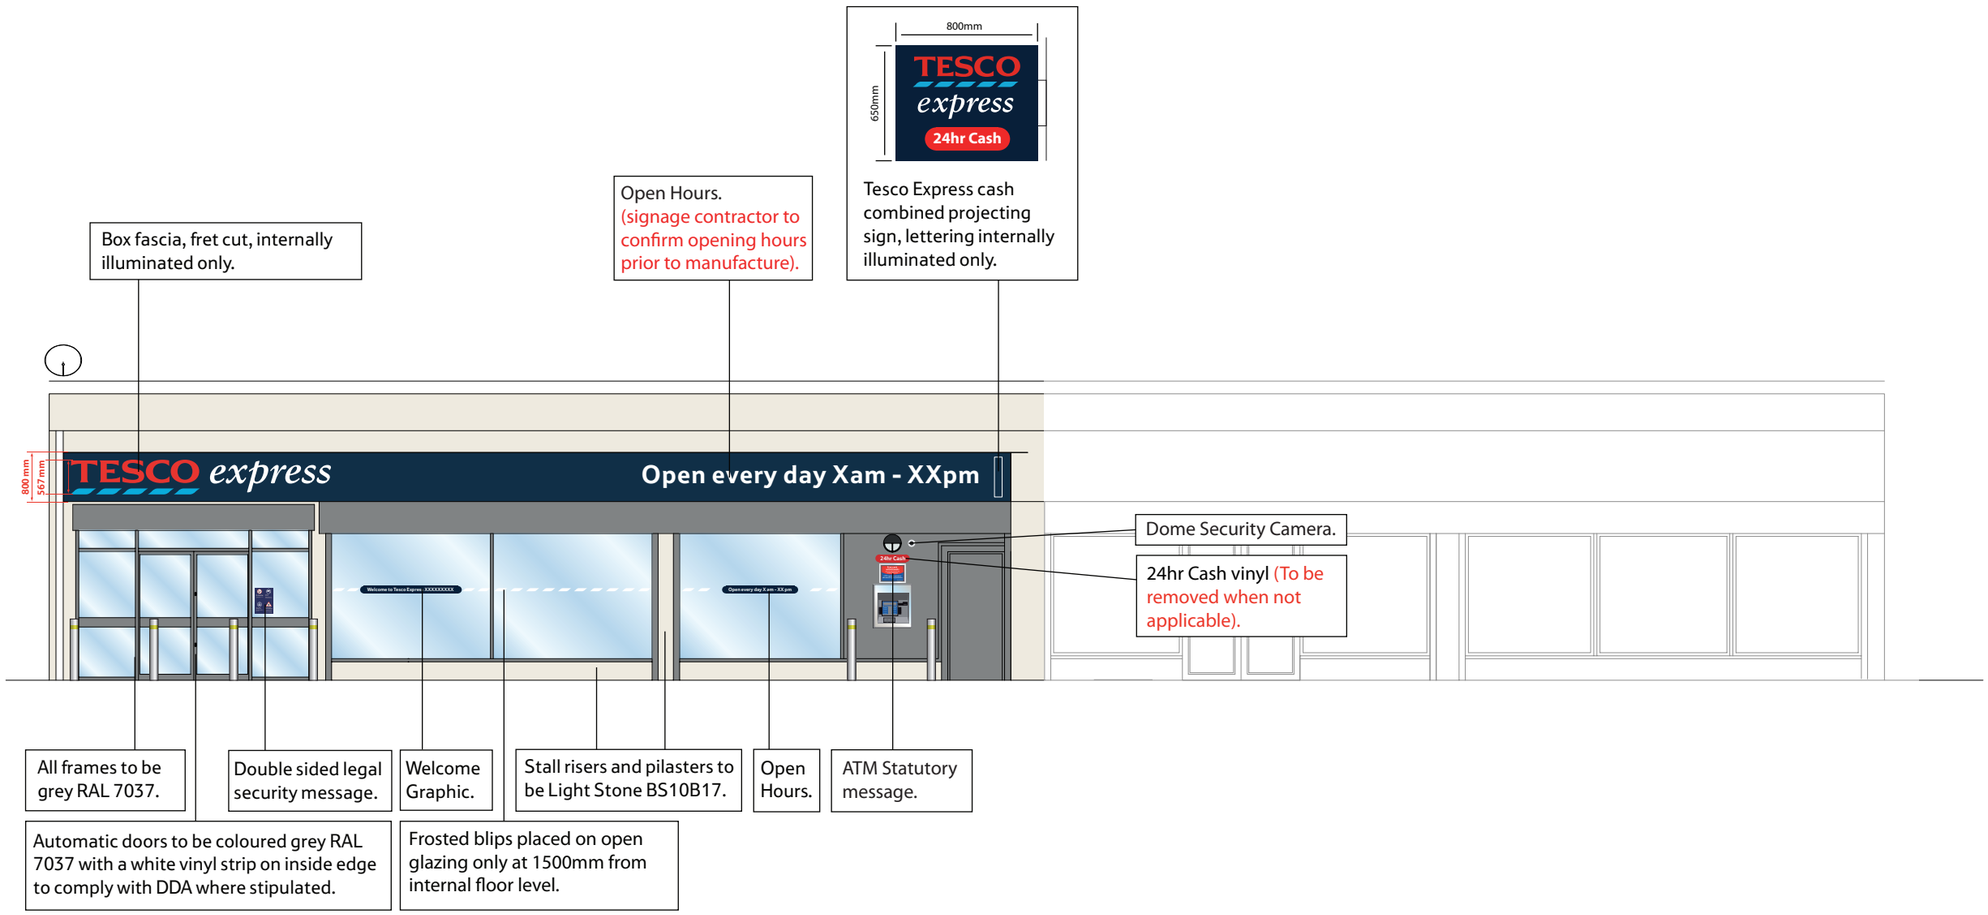


This visual is for representation purpose only. Reproduction may alter the scale. All Dimensions to be confirmed on site prior to any manufacture.
Do not artwork from this drawing.
Opening hours to be confirmed prior to manufacture of any signage.

| REV. | AMENDMENTS | DATE | REV. | AMENDMENTS | DATE |
|---|---|---|---|---|---|
| A | Coloured Elevations Produced.<br>Feasibility approved elevation.<br>Approved by Design/Rob Peters 16th June 2010 | 24.05.10<br>24.05.10 | | | |

| | | | |
|---|---|---|---|
| **DRAWING No.** | WOMBELE1A | | |
| **SCALE** | 1:100@A3 | **ISSUE** | A |
| **DATE** | 16.06.10 | | |
| **DRAWN** | Chetan Shridhar | | |
| **EFM** | Glen Franklin | | |

**PROJECT**
High Street,
Wombwell

**DESCRIPTION**
Proposed Elevation.

TESCO express
TESCO STORES LIMITED - EXPRESS GROUP
P.O. BOX 400, CIRRUS BUILDING, SHIRE PARK
WELWYN GARDEN CITY, HERTS, AL7 1AB
TELEPHONE: 01707 395150
THE COPYRIGHT AND ALL OTHER RIGHTS IN AND RELATING TO THIE PUBLICATION BELONG TO AND ARE THE SOLE PROPERTY OF TESCO STORES LIMITED. ALL RIGHTS ATRE RESERVED. NEITHER THE WHOLE NOR ANY PART OF THIS PUBLICATION MAY BE REPRODUCED OR TRANSMITTED IN ANY FORM OR BY ANY ELECTRONIC OR MECHANICAL MEANS INCLUDING PHOTOCOPYING AND RECORDING OR FROM ANY RETRIEVAL SYSTEM WITHOUT THE PRIOR WRITTERN LICENCE FROM THE OWNER.
© 1997 TESCO STORES LIMITED