


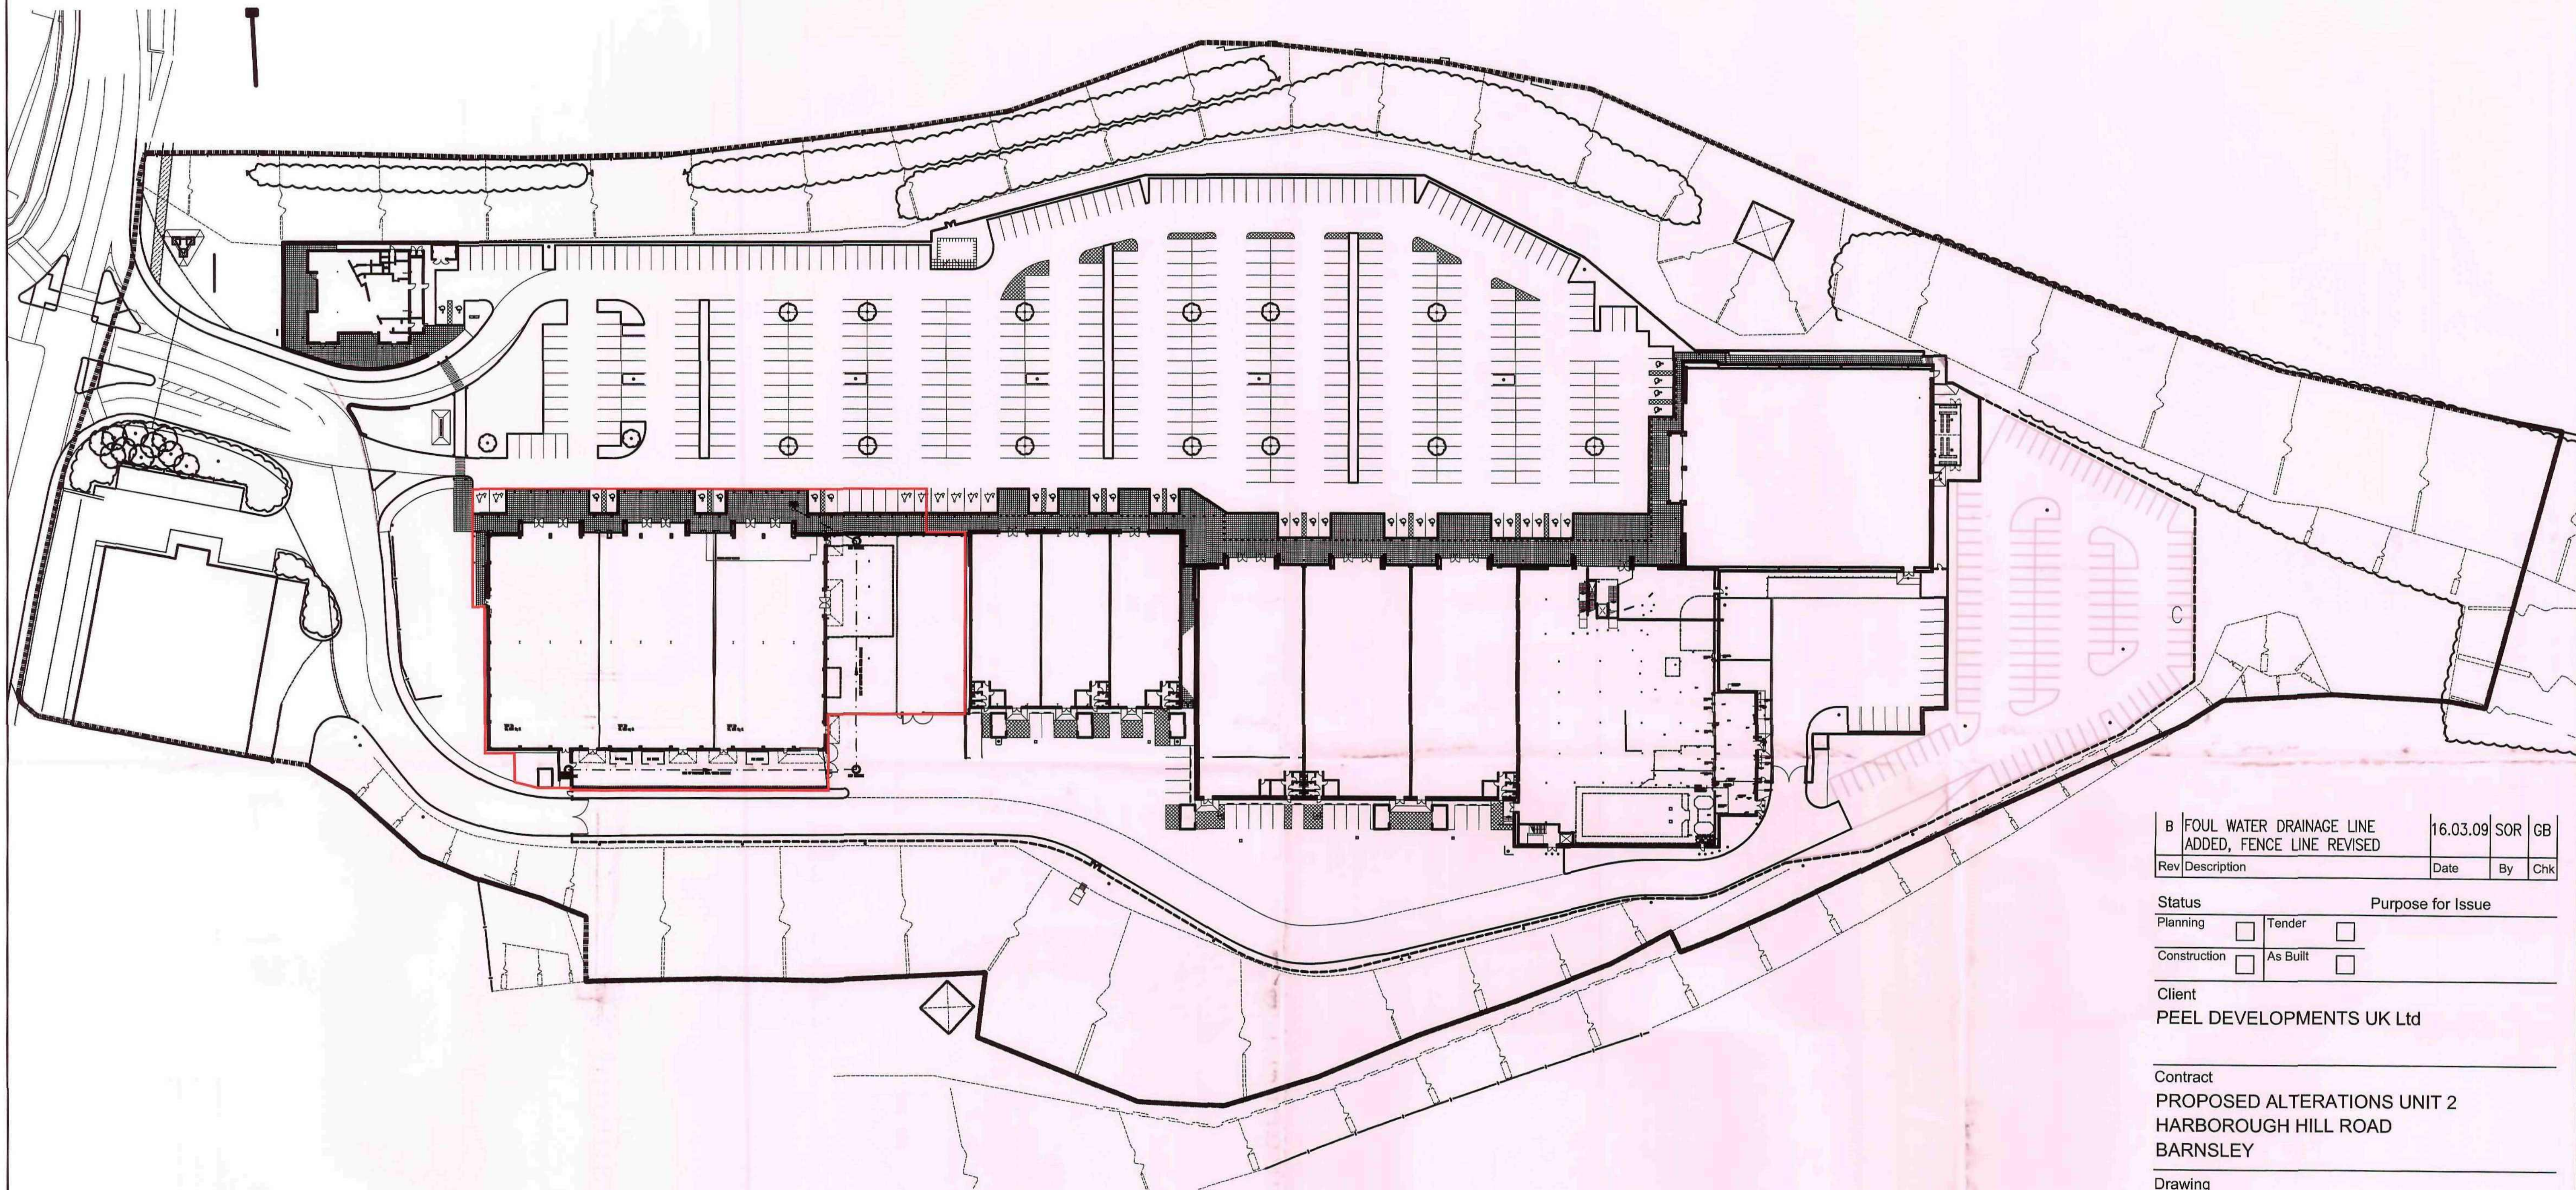

B	FOUL WATER DRAINAGE LINE ADDED, FENCE LINE REVISED	16.03.09	SOR	GB
Rev	Description	Date	By	Chk

Status	Purpose for Issue		
Planning	☐	Tender	☐
Construction	☐	As Built	☐

Client
PEEL DEVELOPMENTS UK Ltd

Contract
PROPOSED ALTERATIONS UNIT 2
HARBOROUGH HILL ROAD
BARNSELY

Drawing
LOCATION PLAN

B A T E
AND
T A Y L O R
ARCHITECTS

Royal Exchange
Cross Street
Manchester M2 7DA
Tel. 0161 832 7707
Fax. 0161 832 7708
mail@bate-taylor.co.uk
www.bate-taylor.co.uk

Drawing No. MH521-00 Revision B
Scales 1:1250@A3 Date MAR '09
Drawn WP Checked GB

This drawing is the copyright of the Architect and may not
be reproduced without licence.
DO NOT scale from this drawing.