

MATERIALS


Roof:
Roof to be covered with natural welsh slates to match existing.

Walls:
Walls to be coursed natural sandstone rubble to match existing.

Windows:
Windows and exterior joinery to be stained timber to match existing.

Doors:
Doors to be timber framed, stained to match existing.

Roof Window:
Conservation roof windows over the living space.

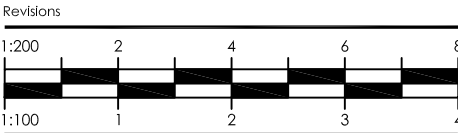

PLANNING

Birkett Cole Lowe
ARCHITECTS

HAWK WORKS
105A MARY STREET
SHEFFIELD S1 4RT
tel 0114 275 7260
fax 0114 275 7254
bclarchitects@btconnect.com

Client

MR. & MRS. PENNINGTON
FORGE CROFT, FORGE LN
WORTLEY S35 7DN

Project

PROPOSED EXTENSION

Drawing

ELEVATIONS AS PROPOSED

Scale 1:100@A3 By NJC Date 29.01.13

Number
3518(0-)05



SOUTH ELEVATION



EAST ELEVATION



NORTH ELEVATION



WEST ELEVATION