




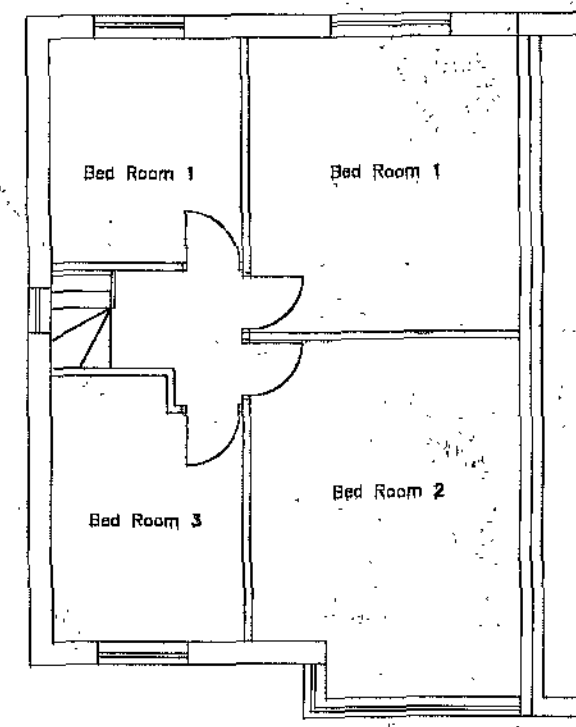


EXISTING FIRST FLOOR PLAN

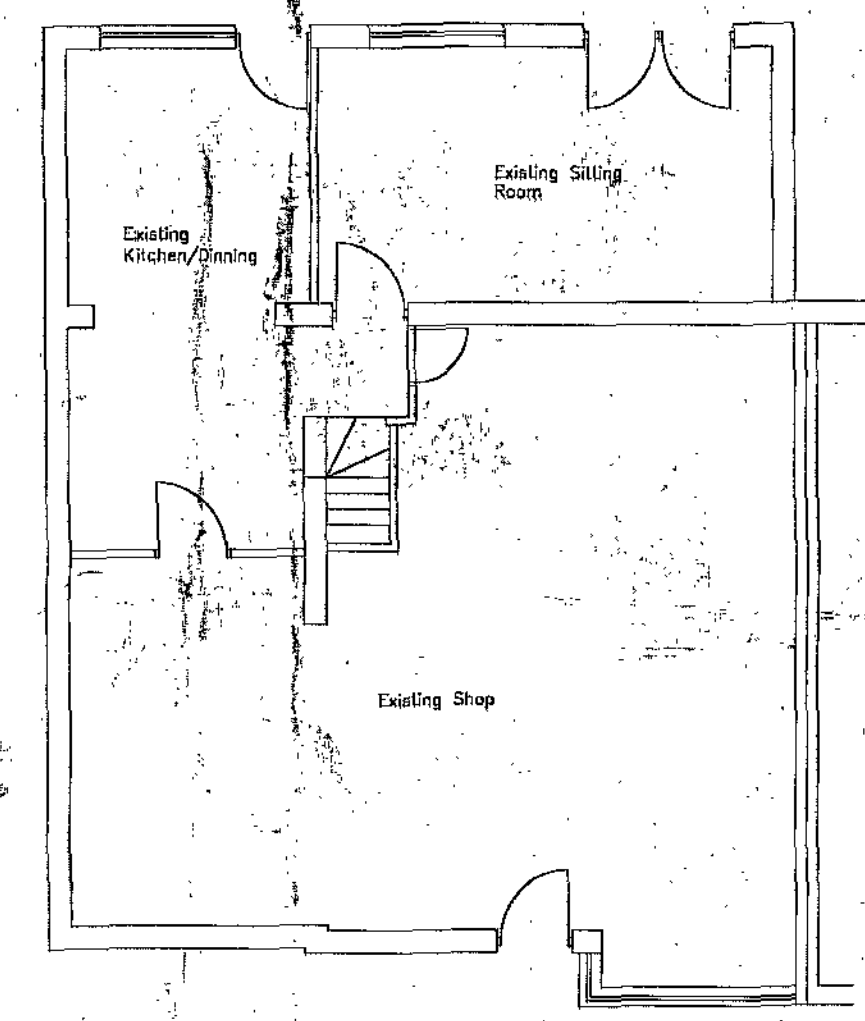

EXISTING GROUND FLOOR PLAN

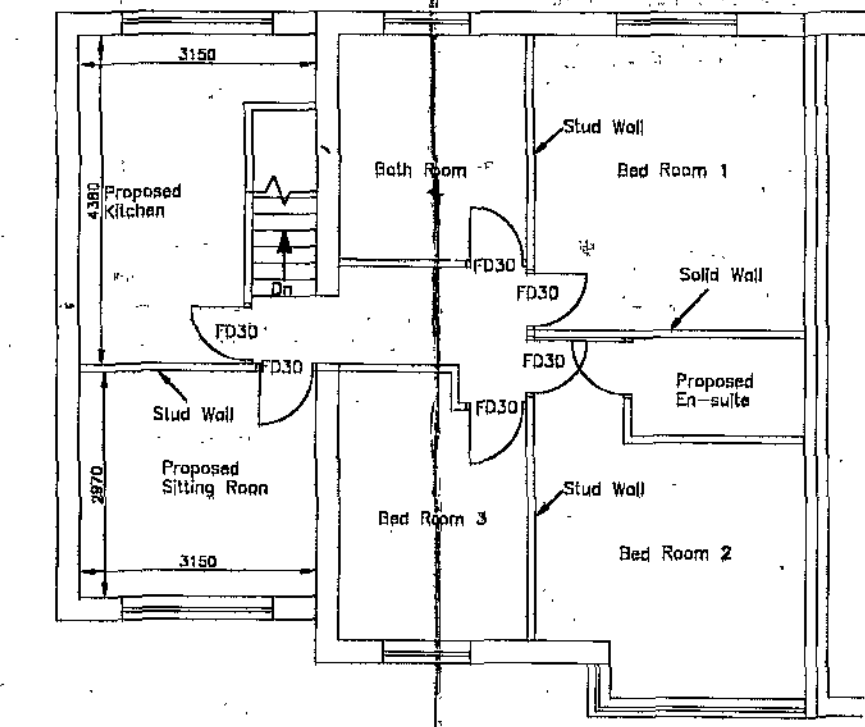


PROPOSED FIRST FLOOR PLAN

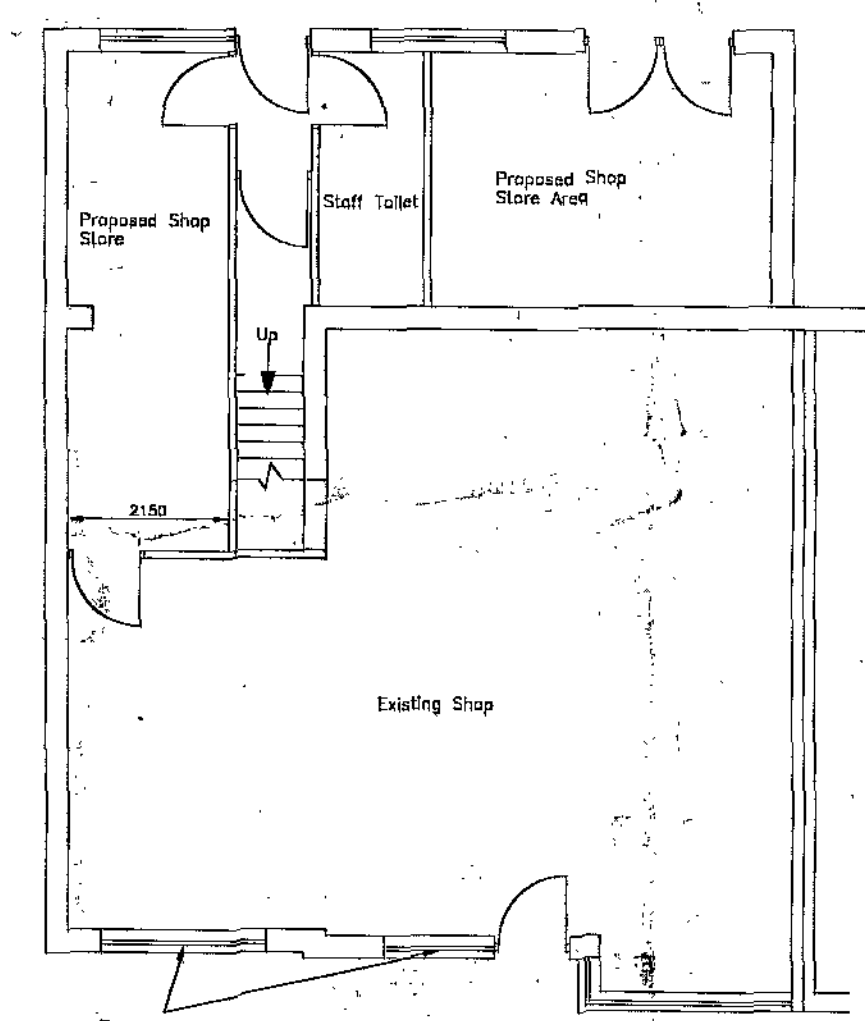


PROPOSED GROUND FLOOR PLAN

SCALE 1:200

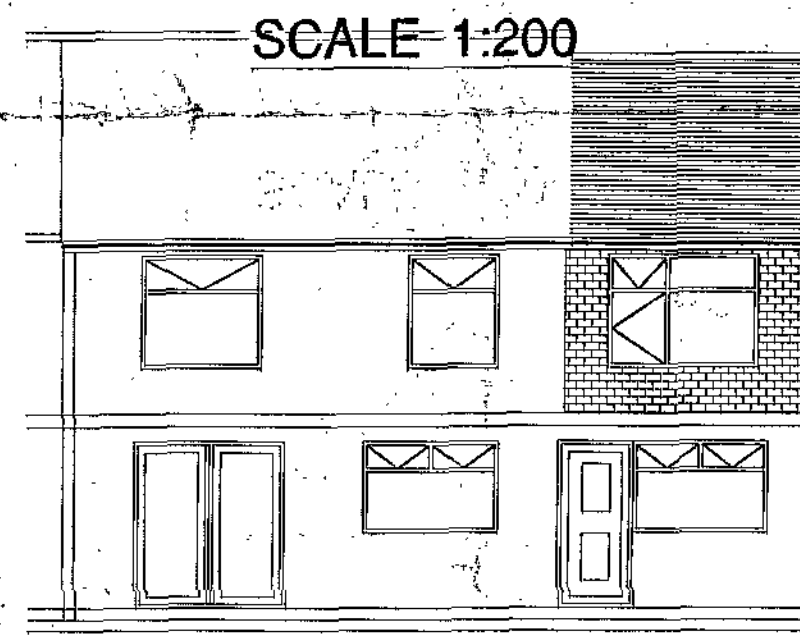

EXISTING REAR ELEVATION

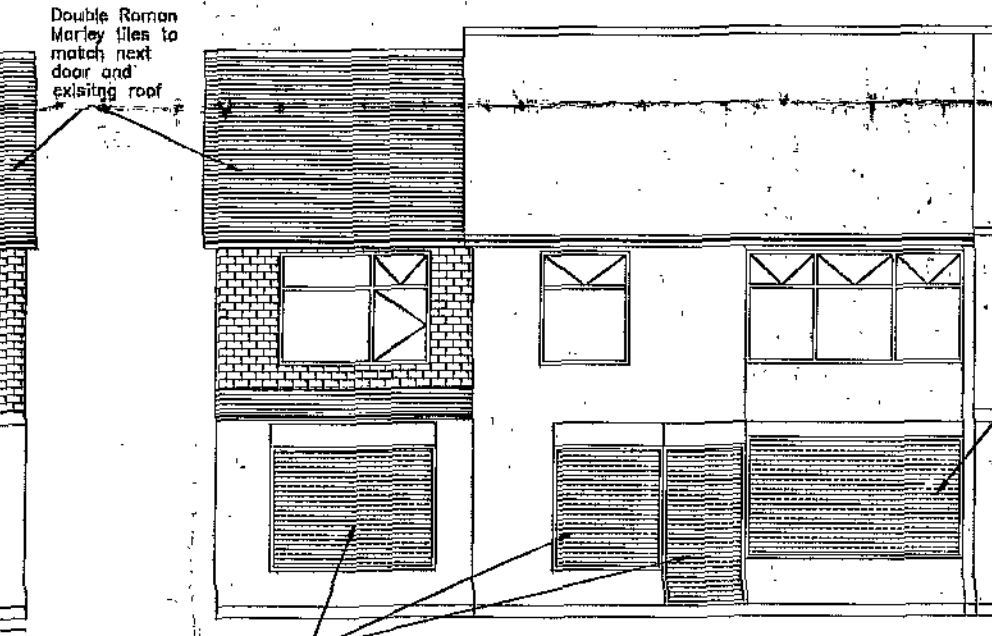


PROPOSED FRONT ELEVATION




EXISTING REAR ELEVATION




EXISTING FRONT ELEVATION

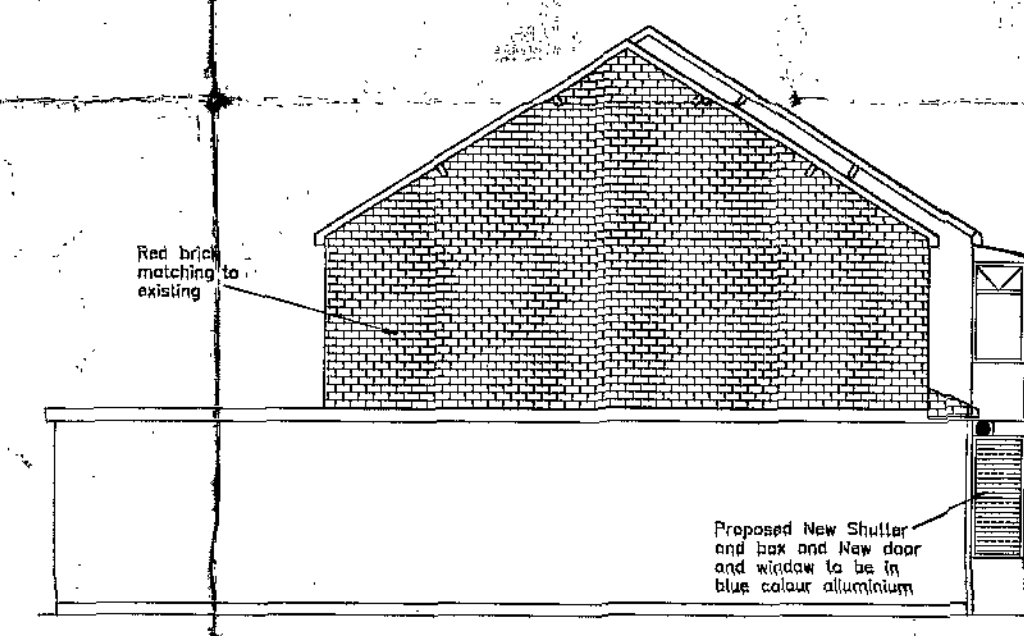

PROPOSED SIDE ELEVATION

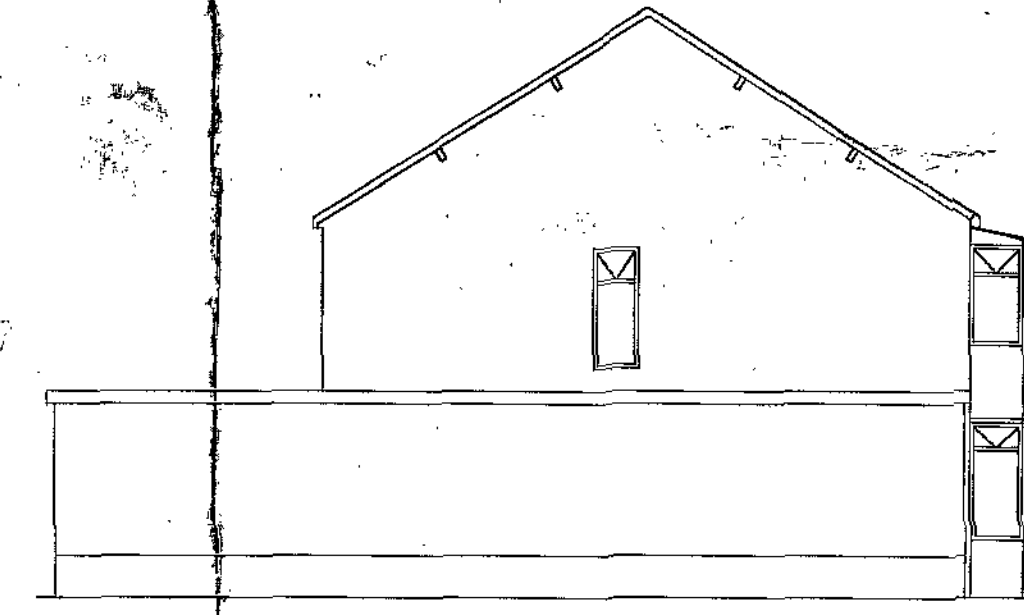

EXISTING SIDE ELEVATION

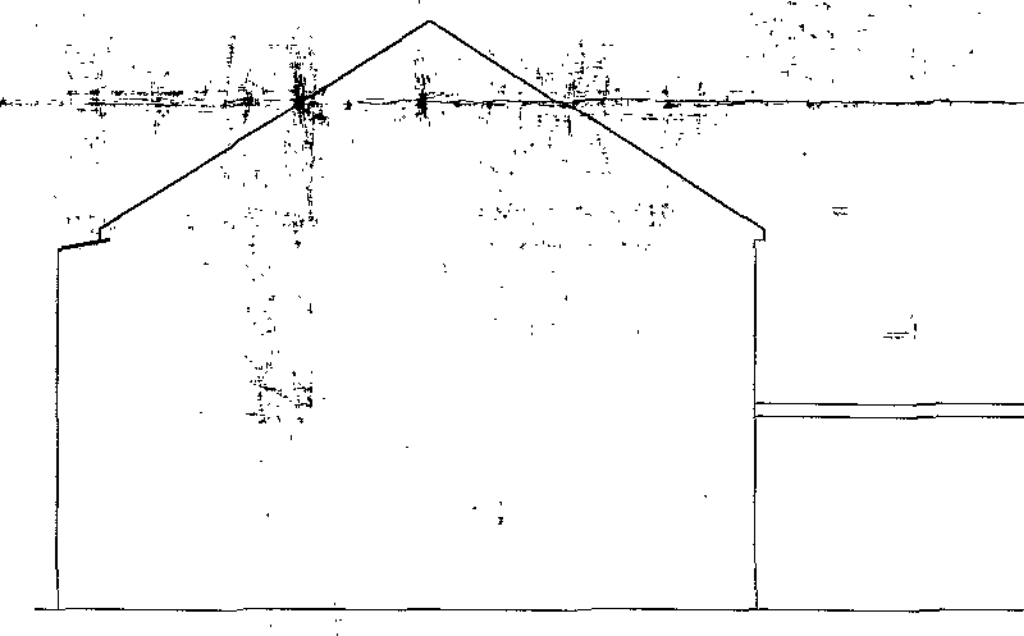

EXISTING SIDE ELEVATION
(NO CHANGES)

SCALE 1:100

JOB			
PROPOSED ENLARGMENT OF SHOP AREA WITH NEW SHOP FRONT INCLUDING SHUTTERS AND EXTENSION TO FIRST FLOOR EXISTING FLAT OVER EXISTING SHOP			
ADDRESS			
134 ROTHERUM ROAD MONK BRETTON S71 1AX			
Mr G SINGH			
DATE	SCALE	SHEET	
07/10/11	1:100	2	