




All drawings should be read in conjunction with the entire **SK Series** drawings. Full details and specifications will be provided following approval of the planning application and through a formal Building Control submission prior to commencement of site works & construction.

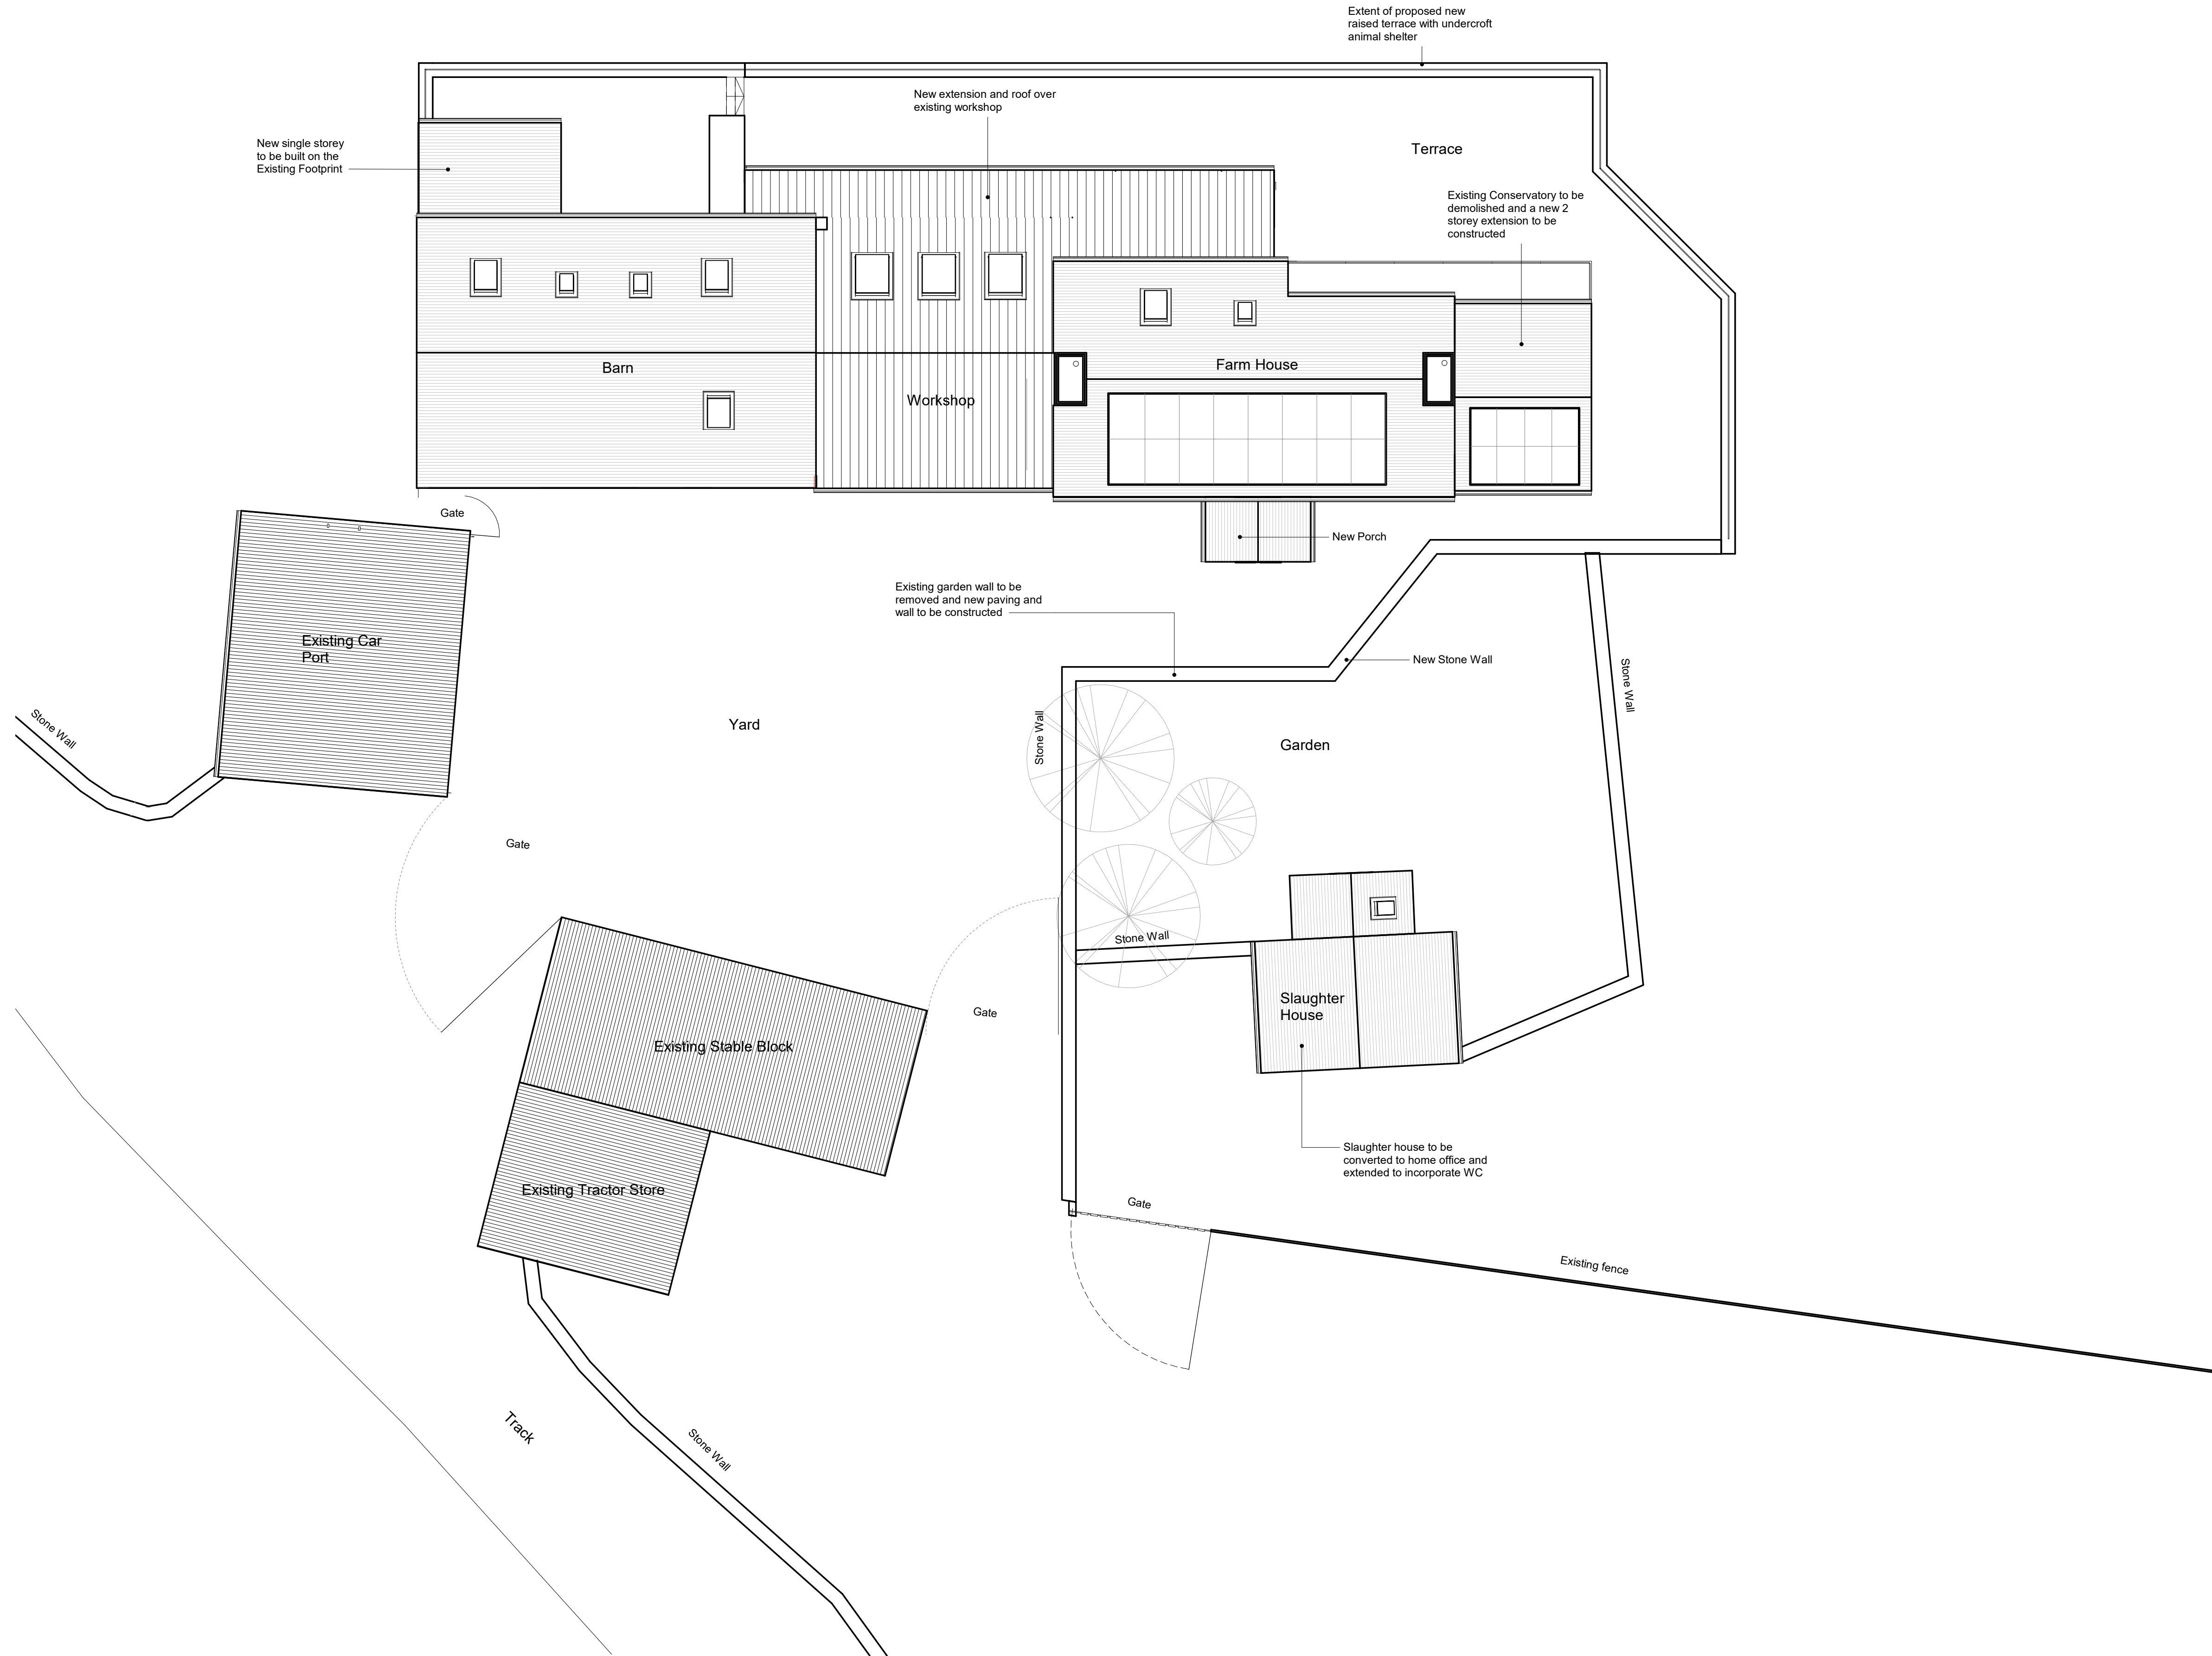

Proposed Site Plan
1 : 100

F	Amended for S.73 application	18/12/23	AE
E	Planning issue	12.04.21	LW
D	Updated following client meeting	02.02.21	LW
C	Amended following client comments	06.11.20	LW
B	Amended following pre-app comments	15.09.20	LW
A	Pre-App Issue	08.06.20	LW
Rev	Description	Date	By

Project
346-2019
Trunce Farm, Wortley

Client
Mark Barton

Status	Information	Comment	Approval	Tender	Construction	As-Built
	☐	☐	☒	☐	☐	☐

Drawing
PA - PL - 010
Proposed Site Plan

Revision	F	Date	24.02.2020
Scale	1 : 100@ A1		

PLANNING