


DEARNE HALL FOLD

GROUND LEVELS RE-GRADED TO BOUNDARY

COLOUR KEY	
—	FFL'S
—	PROPOSED LEVELS & GRADIENTS
—	RETAINING FEATURES
—	EXTRA FACINGS
—	STEPPED DPC
—	TANKING
—	DRAINAGE CHANNEL

Rev C: Plot levels & numbers recoloured for clarity 09.06.17 MT
Rev B: Revised to suit planning layout Revision G: FFLs to plots 153-154 amended, 08.06.17 MT
surrounding external works amended to suit changes to FFLs
Rev A: Additional detail and levels added to design 22.05.17 HH

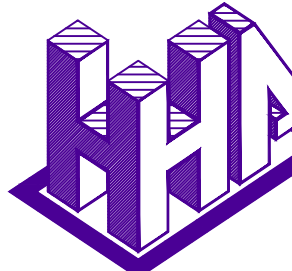

Haigh Huddleston & Associates

Civil Structural Engineering Consultants

Firth Buildings, 99 - 101 Leeds Rd, Dewsbury, WF12 7BU t 01924 464342 f 01924 450662
e trevor.haigh@haighhuddleston.co.uk

Client
BARRATT DAVID WILSON HOMES

Project
DEARNE HALL ROAD, LOW BARUGH

Detail
PROPOSED EXTERNAL WORKS PLAN - AREA 2

Dwn	Chkd	Date	Scale	Dwg No.
HH		MAY-17	1:250@A0	E14/6120/021-02C