



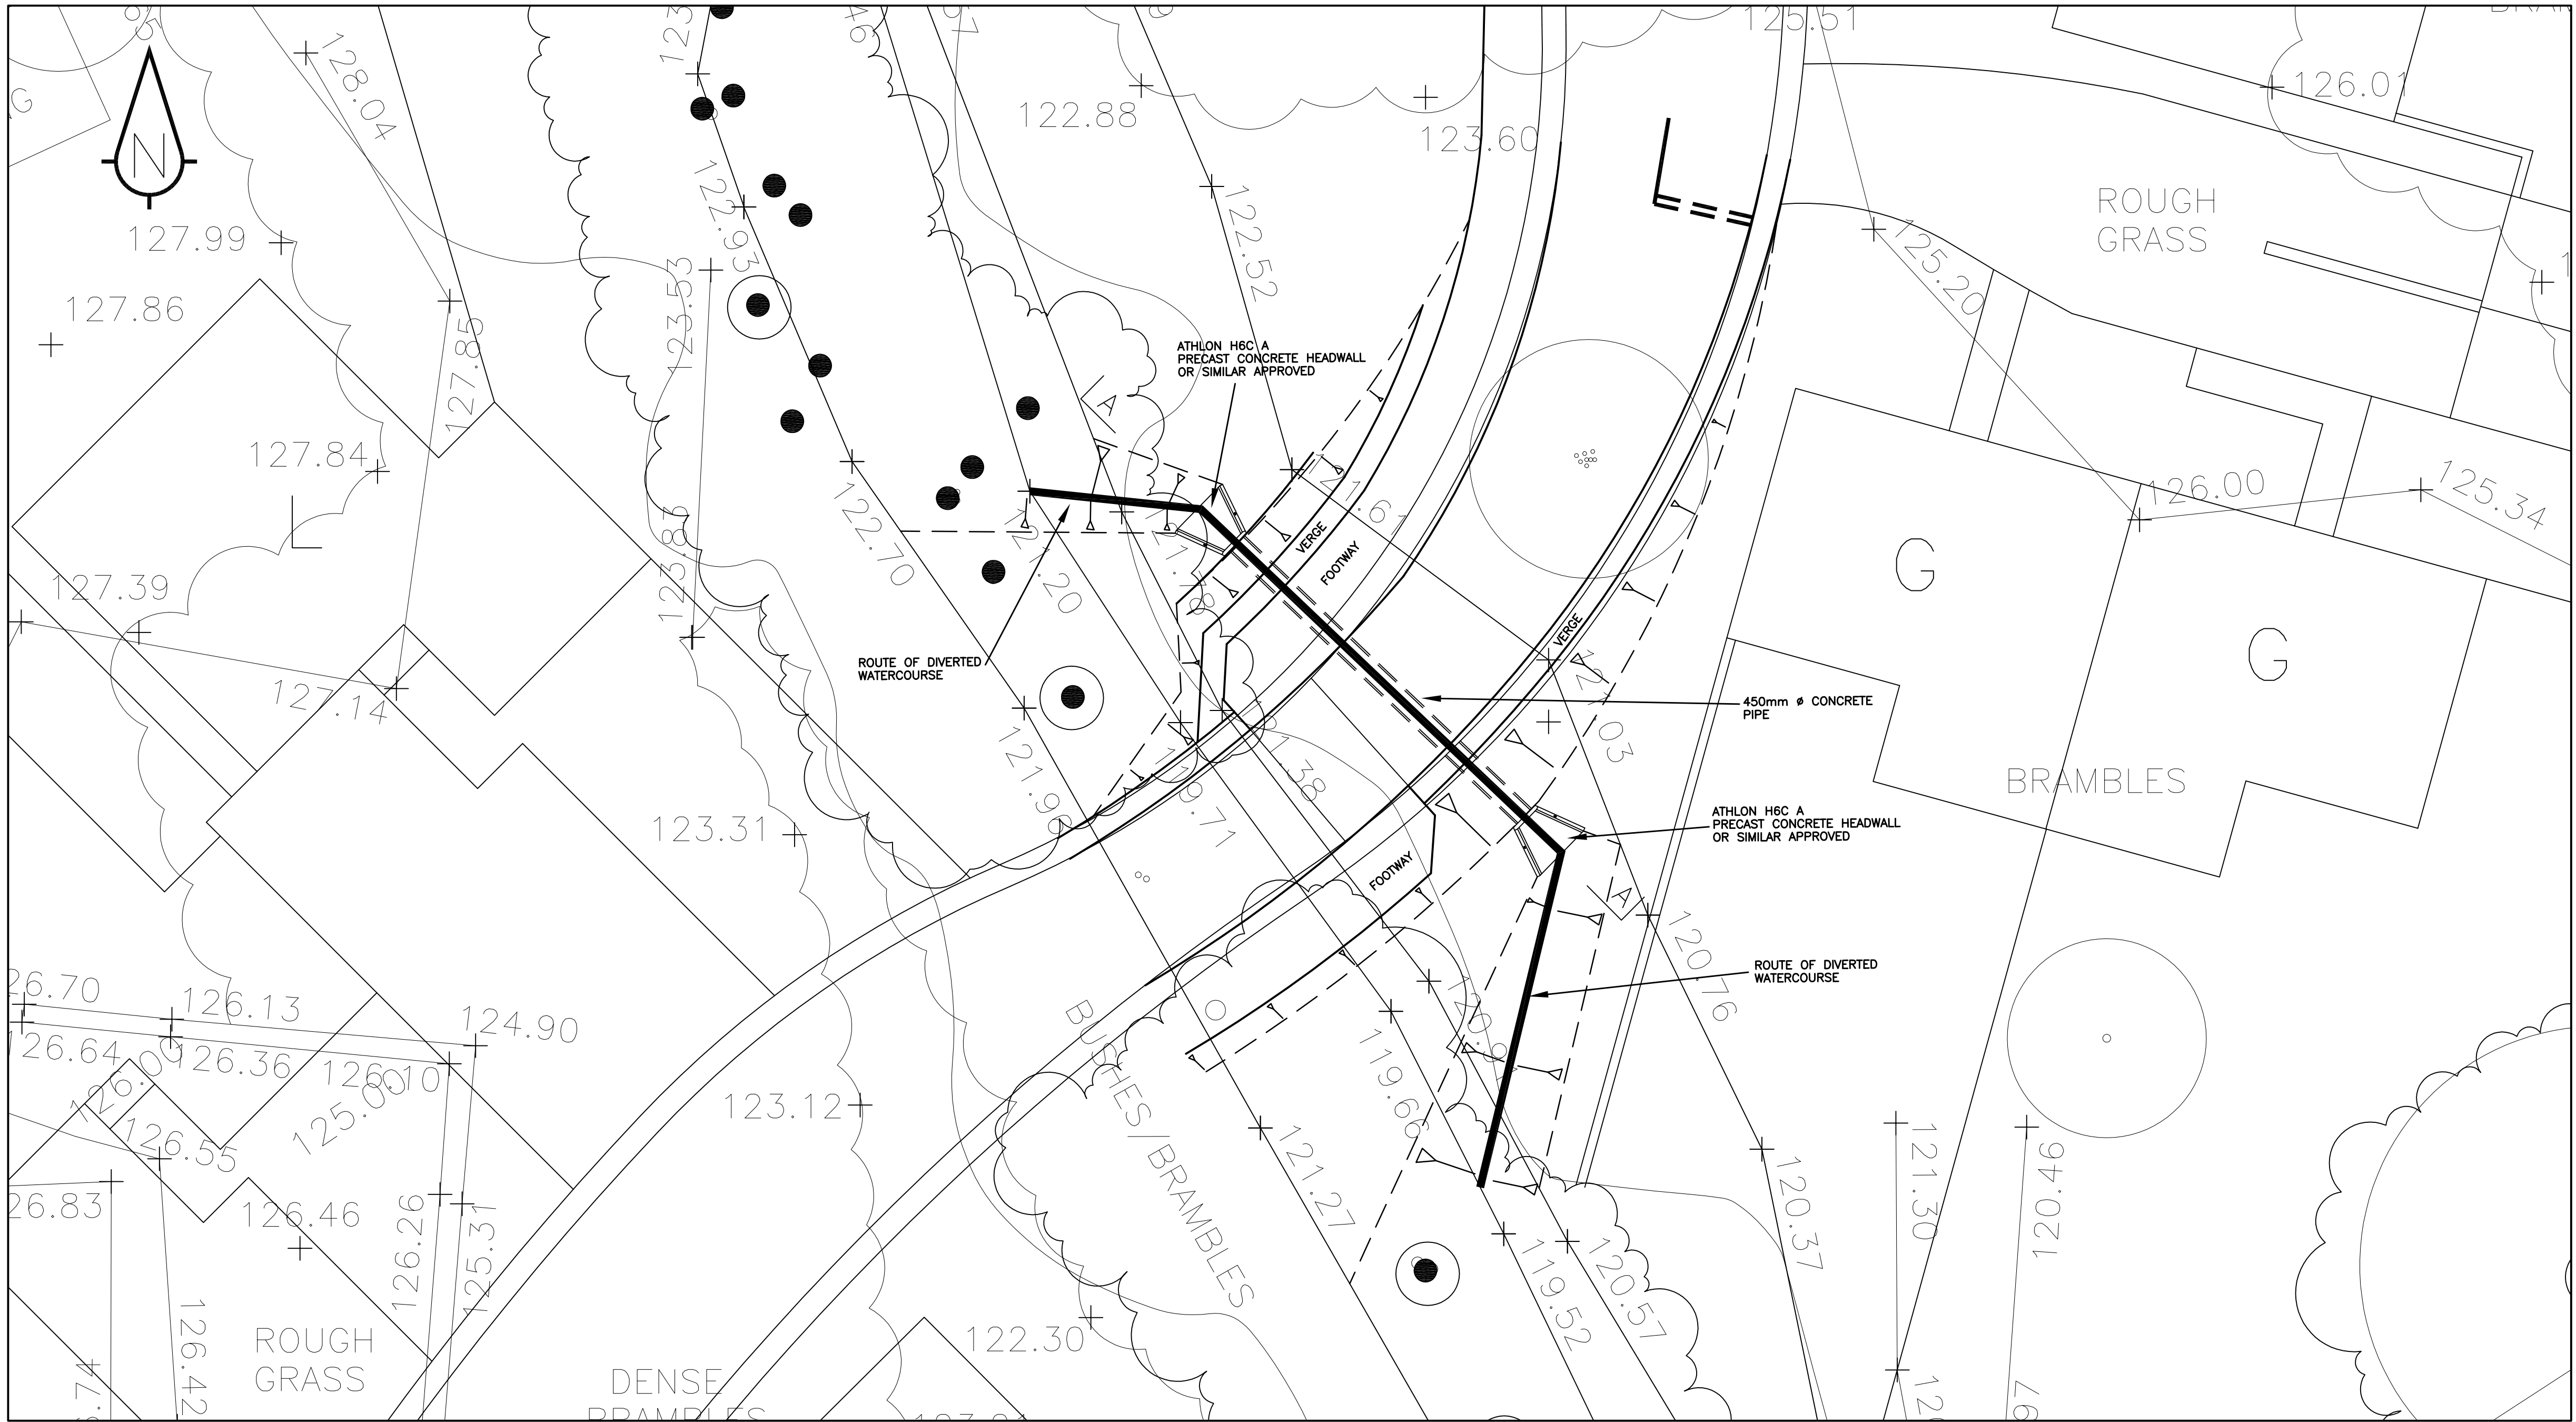

Plan
1:100

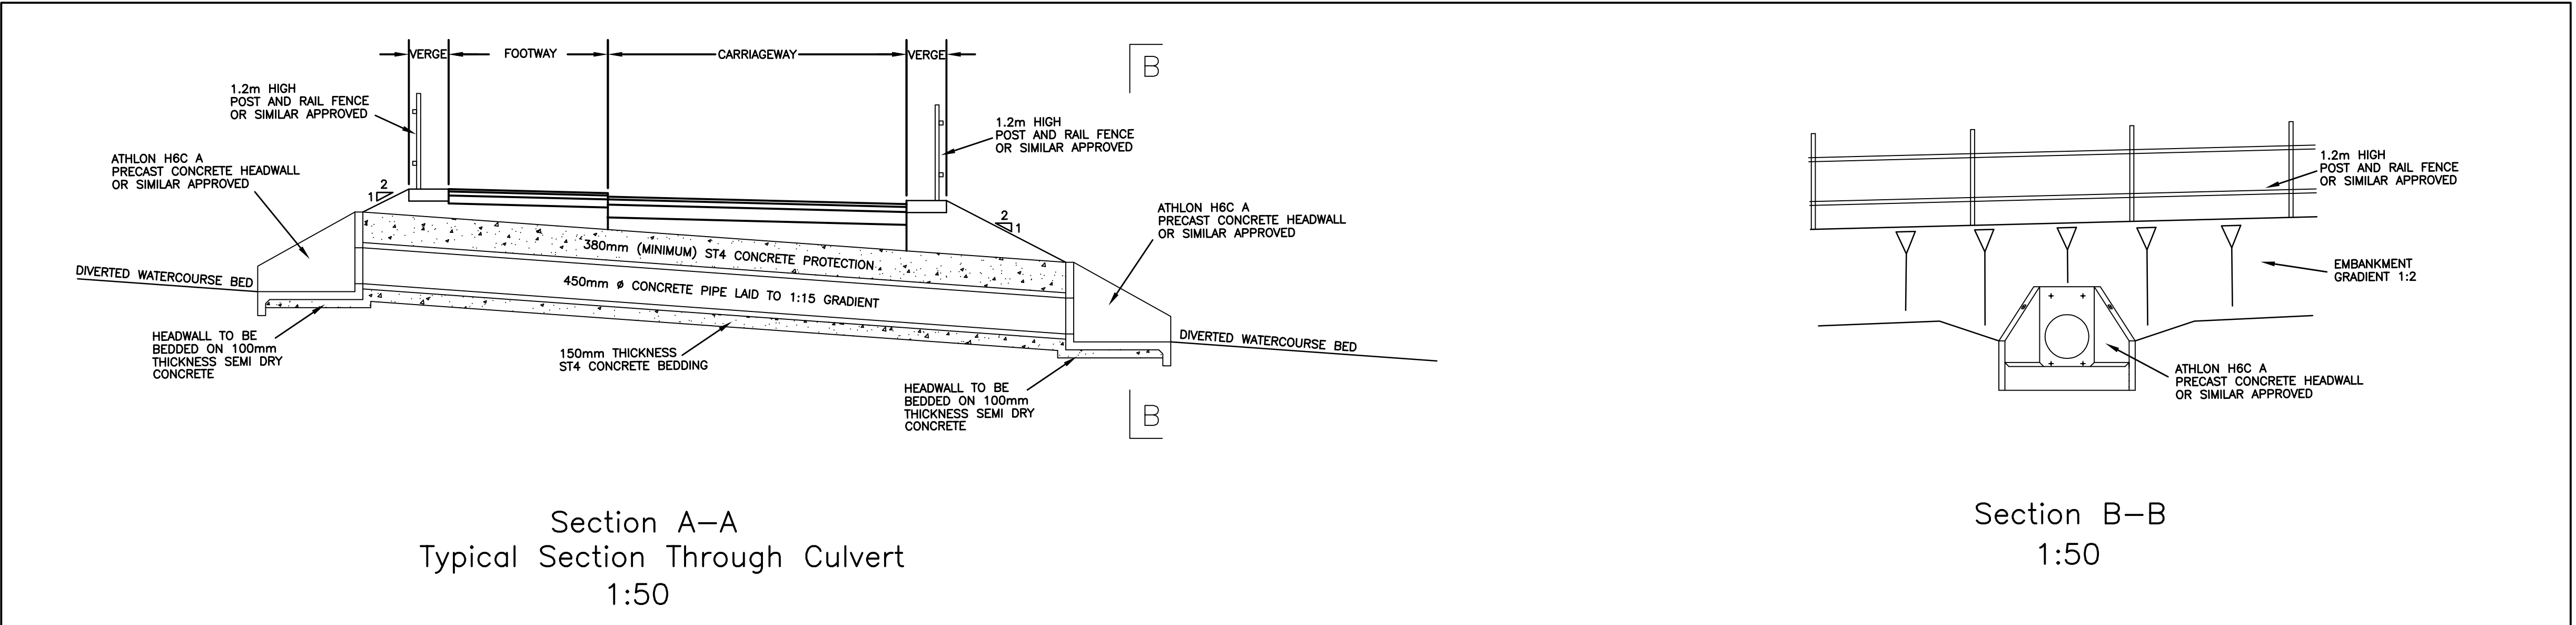

Section A-A
Typical Section Through Culvert
1:50

Section B-B
1:50

Rev	Amendment	Drawn	Date	Checked

PRELIMINARY
DRAWING

sa sanderson[®]
associates
(consulting engineers) ltd
Highways | Traffic | Transportation | Water
T 01924 844080 mail@sandersonassociates.co.uk
F 01924 844081 www.sandersonassociates.co.uk

Client	J. Whitworth		
Project Title	Proposed Residential Development Dodworth Green Road Barnsley		
Drawing Title	Proposed Watercourse Division and Culvert Typical Details		
Scale	As Shown	Drawn By	JMcK
Drawing Size	A1	Checked By	JMcK
Date	July 12	Approved By	JMcK



Drawing Number
6751/002

Rev