


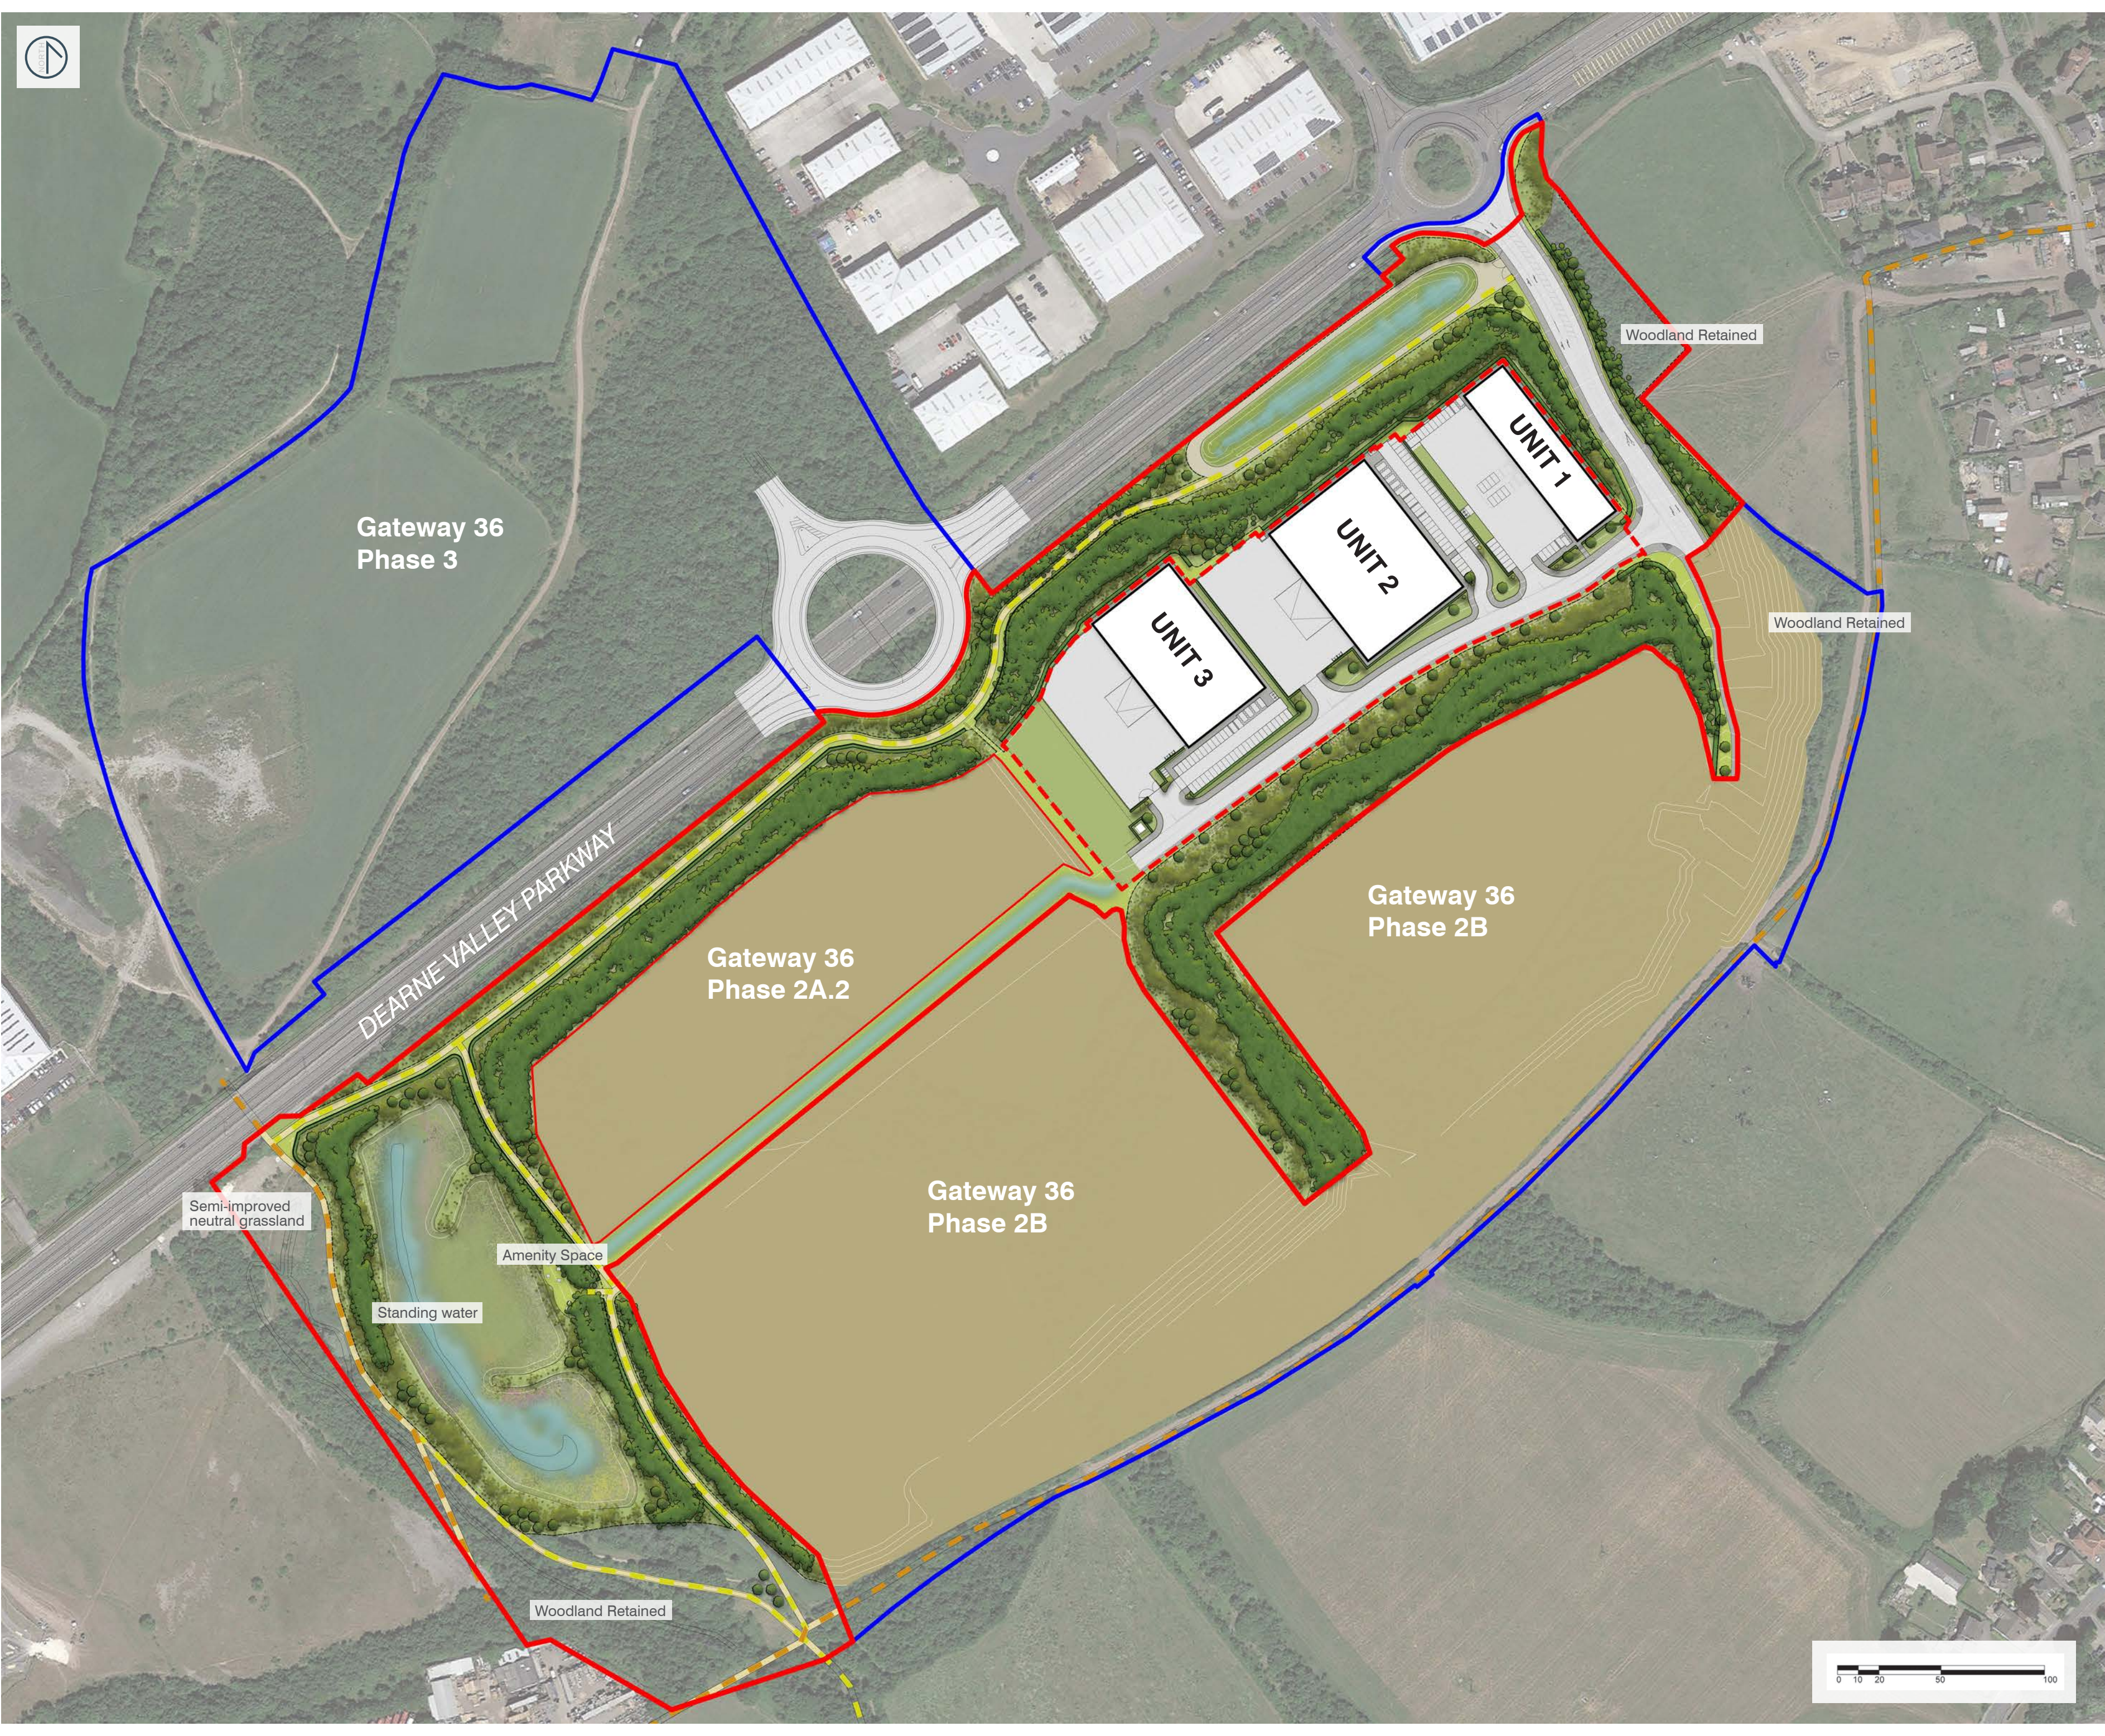

NOTES

All dimensions to be verified on site. Do not scale this drawing. All discrepancies to be clarified with project Landscape Architect.

This drawing is the property of Urban Wilderness Ltd and is issued on the condition it is not reproduced, retained or disclosed to any unauthorised person, either wholly or in part without written consent of Urban Wilderness Ltd.

- KEY
- Phase 2A.1 Boundary
 - Phase 2A.1 On Plot Design (by others - Vector Dc)
 - Land within Wider Application
- SOFT LANDSCAPE TYPOLOGIES
- Proposed Woodland Mix
 - Mature Tree Planting
 - Proposed Scrub Mix
 - Proposed Hedgerow
 - Mown Grass
 - Wetland
 - Meadow
- LANDSCAPE FEATURES
- Adopted Basin (Grass Covered)
 - Swale (Temporary Drainage Feature)
 - Public Right of Way (Retained)
 - Proposed Footpaths
 - Area of Approved Earthworks

A	Key notes amended	13 May 21
-	First Issue	10 May 21
rev.	details	date



7 Saw Mill Yard, Water Lane, Holbeck, Leeds LS11 5WH
www.urbanwilderness.co.uk
design@urbanwilderness.co.uk
0113 472 0030
registered in Scotland SC371979

client
Harworth Estates

project
Gateway 36 (Reserved Matters)

drawing title
Landscape Masterplan Phase 2A.1

drawing status
PLANNING

drawn by SDJ	checked by TBR	date 10 May 21
scale 1: 2000		paper size A2
job/dwg no. 334-UW-P-004		rev A