




FRONT ELEVATION

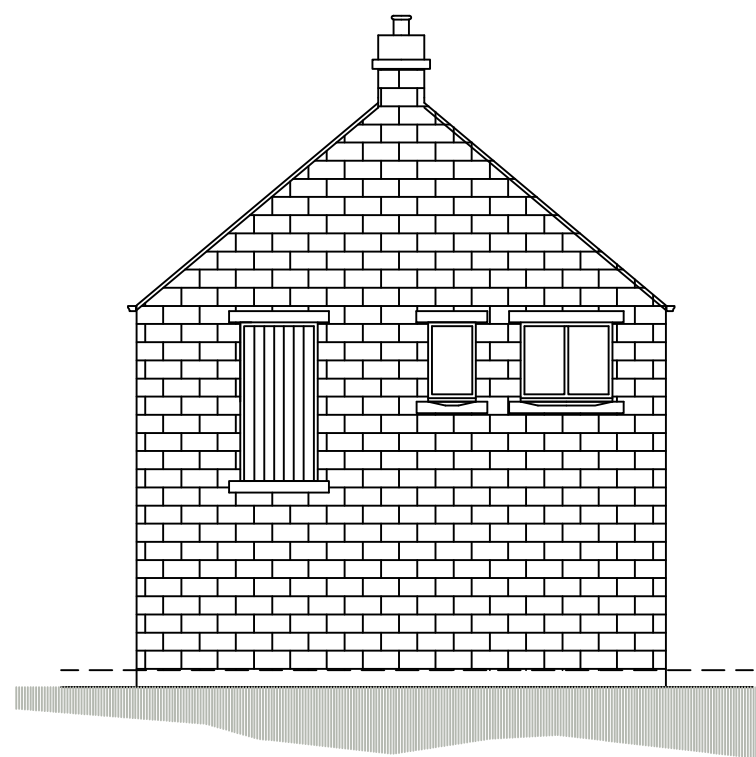



SIDE ELEVATION



GROUND FLOOR PLAN



FIRST FLOOR PLAN

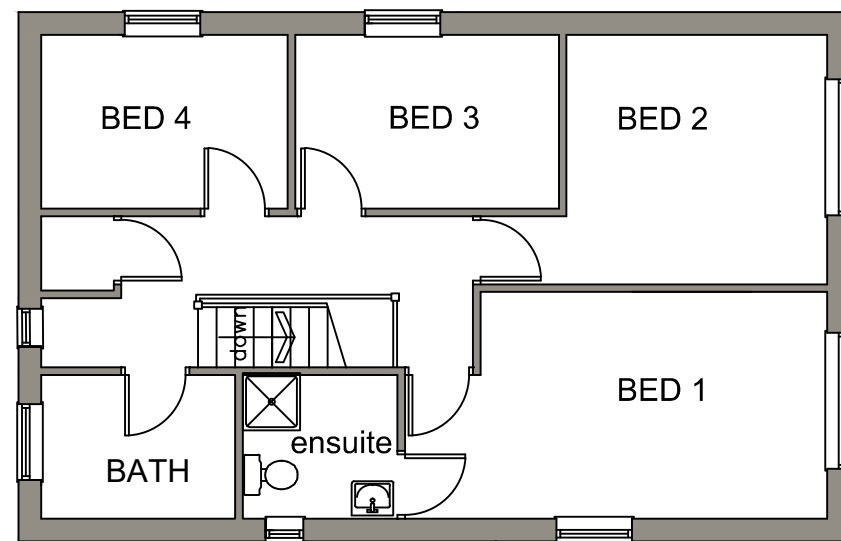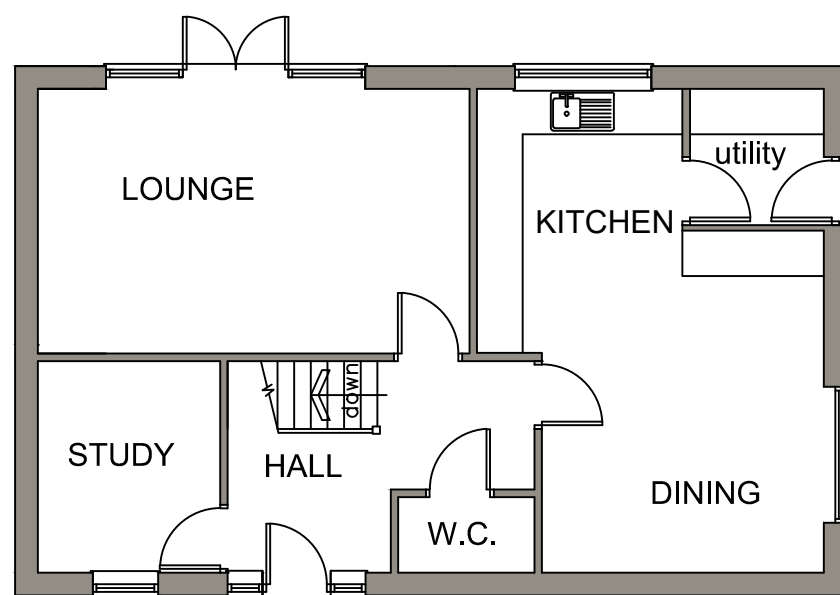

HOUSE TYPE C - P L O T 9

 White Agus PARTNERSHIP			OFFICE ONE 34 VICTORIA ROAD BARNLEY. S70 2BU			Phone: 01226 208482 Email: info@whiteaguspartnership.co.uk Web: www.whiteaguspartnership.co.uk			
ARCHITECTURAL SERVICES						Client.			
Project. RESIDENTIAL DEVELOPMENT AT STUD FARM, SPRING LANE CARLTON, BARNLEY						MR NOEL FERGUSON			
Drawing Title. PLANS AND ELEVATIONS PLOTS 9 TYPE C						Date. FEB 2019		Scale. 1:100 @ A2	
						Ref. 14-148		Dwg. No. 105	
Date	Suffix	Description				Date	Suffix	Description	