




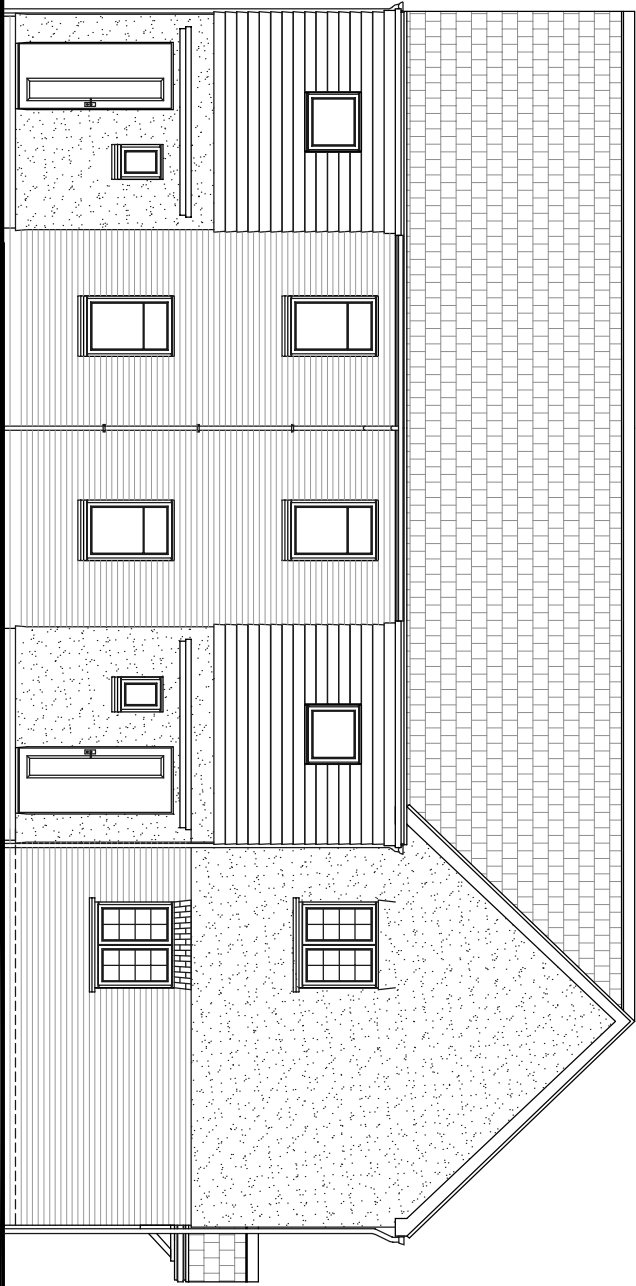


FRONT ELEVATION

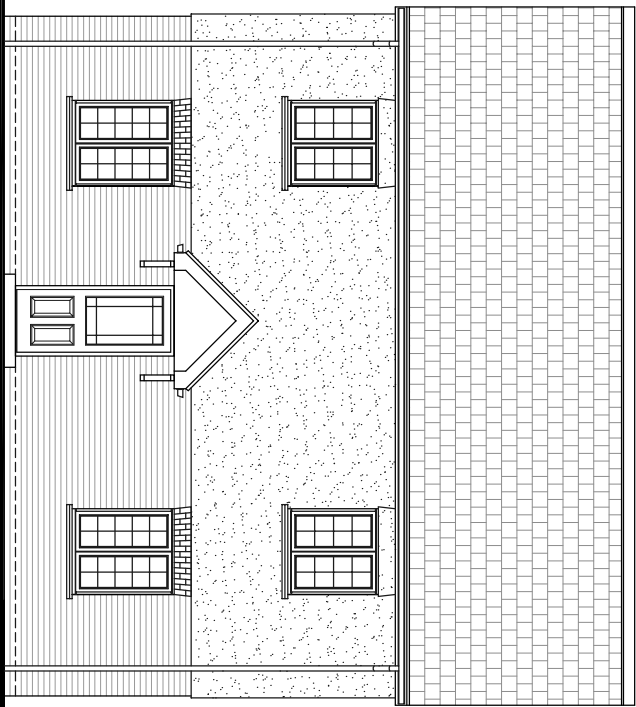


FRONT /SIDE ELEVATION

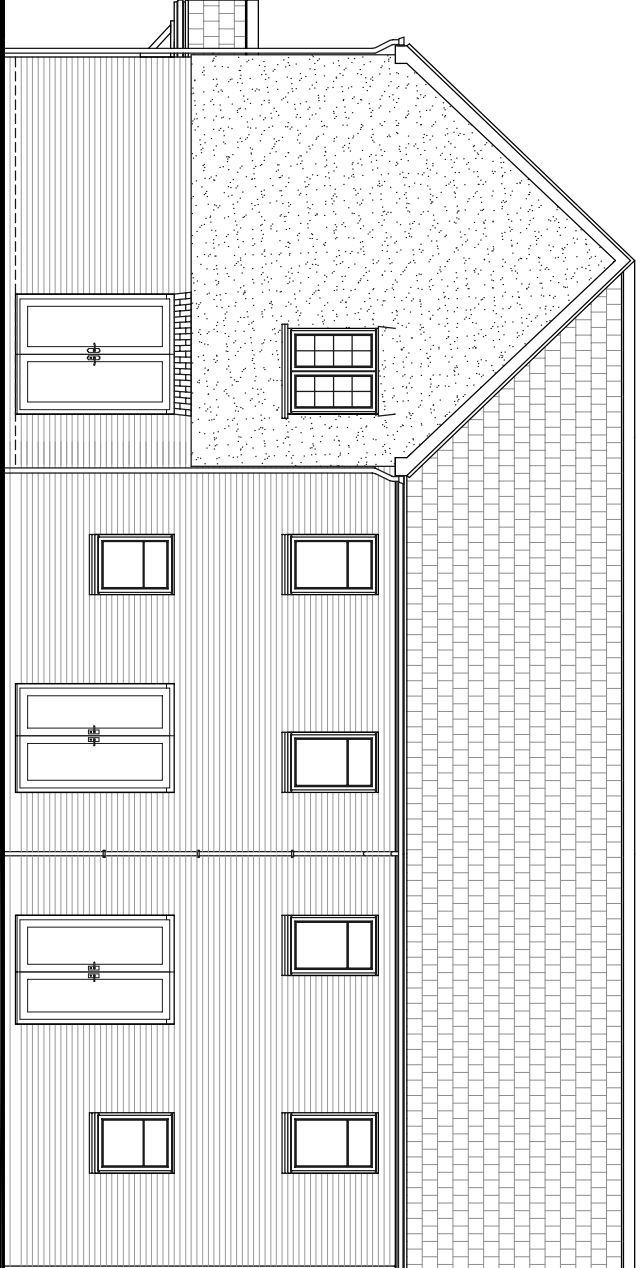


REAR ELEVATION

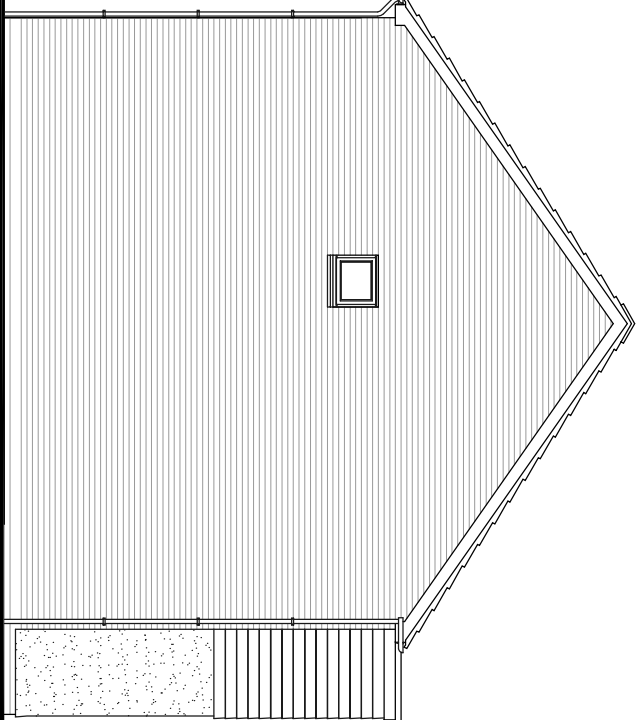



SIDE ELEVATION

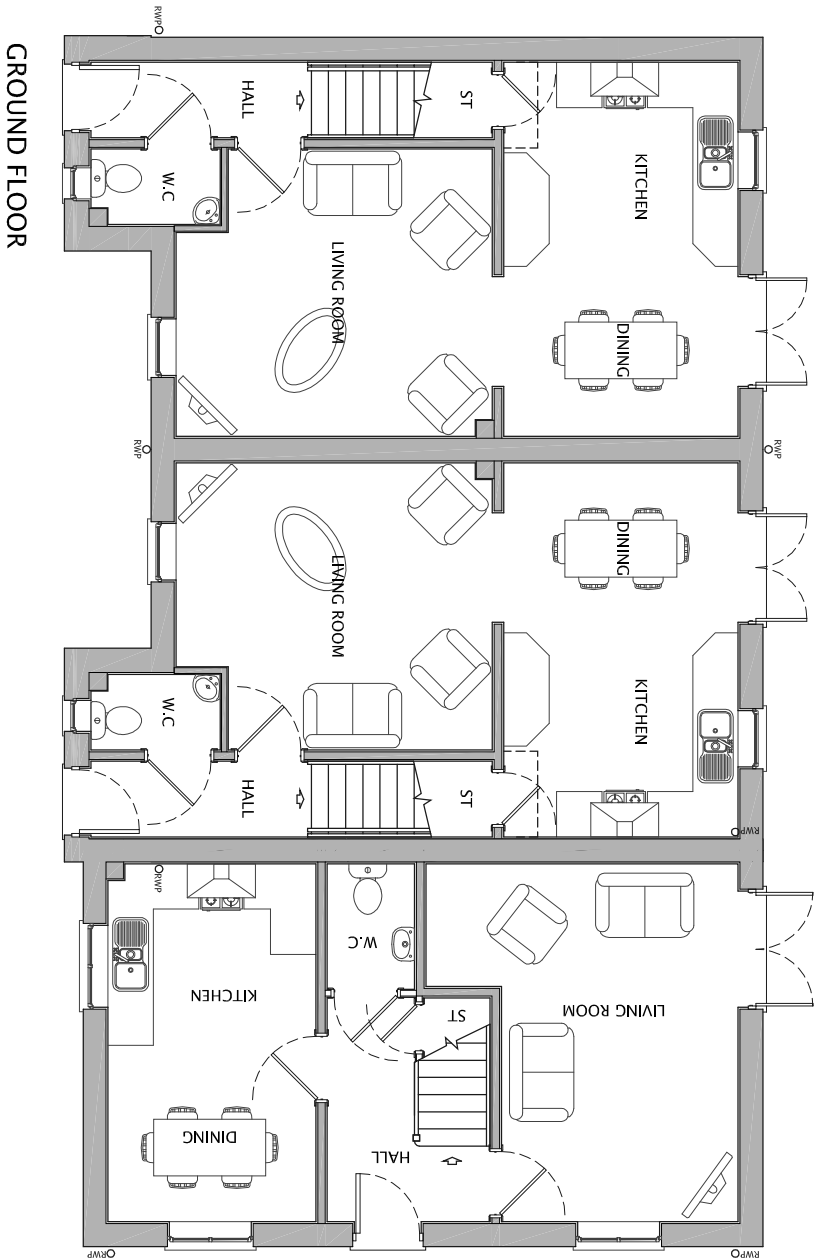

GROUND FLOOR

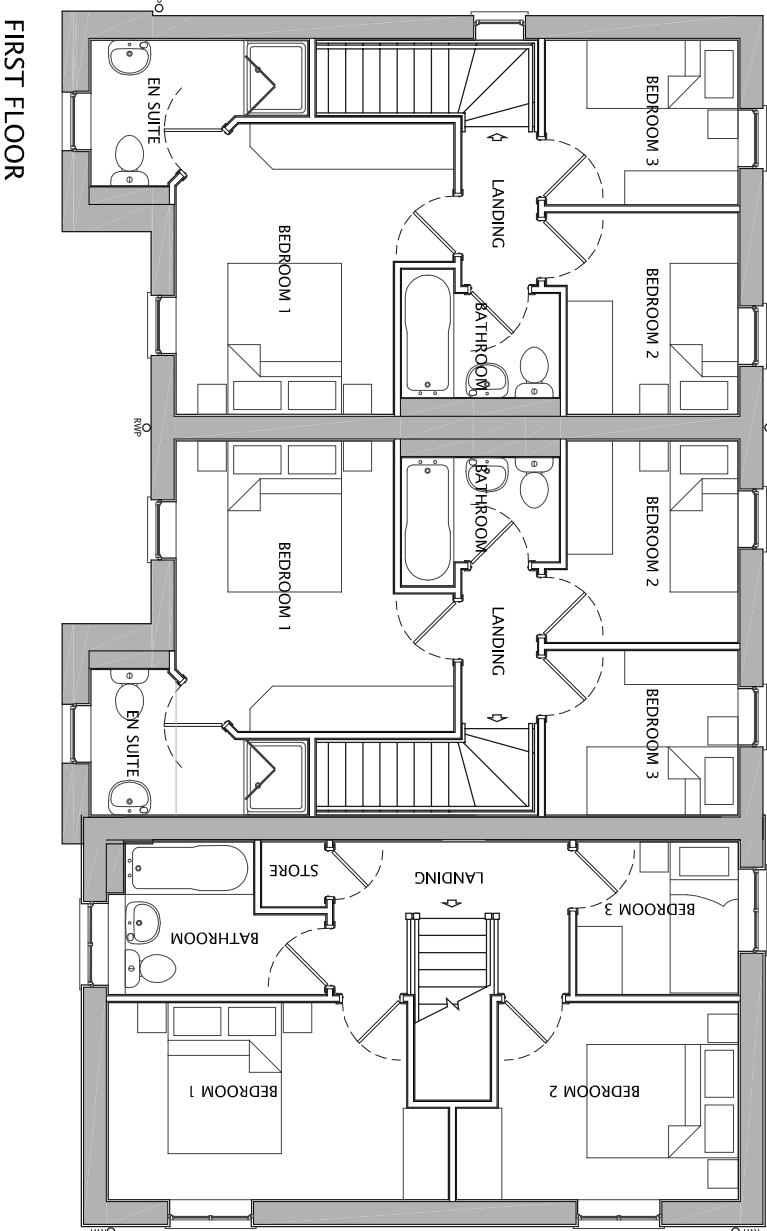

FIRST FLOOR

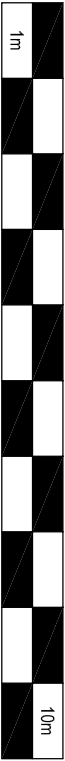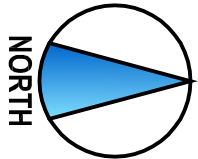

41 / HAMPTON - EDGE 3 BLOCK OP

Do not scale off this drawing - Only figured dimensions to be taken from this drawing. Drawings based on Ordnance Survey and/or existing record drawings - Design and Drawing content subject to Site Survey, Structural Survey, Site Investigations, Planning and Statutory Requirements and Approvals. Authorised reproduction from Ordnance Survey Map with permission of the Controller of Her Majesty's Stationery Office. Crown Copyright reserved.



CLIENT: NETHERTON HOMES	DRAWING NUMBER: P14:4905:41
PROJECT: PHASE 2 LAND WEST OF WAKEFIELD ROAD MAPPLEWELL	SCALE @ A2: 1:100
DRAWING: HAMPTON - EDGE 3 BLOCK OP PLANNING DRAWING	DATE: APR 17
	CHECKED: LM

14 MARINER COURT / CALDER PARK / WAKEFIELD / WF4 3FL
01924 383322 / www.jrpassoc.co.uk / info@jrpassoc.co.uk
Jrpassoc is a trading style of John R. Phipps / Associates Limited