


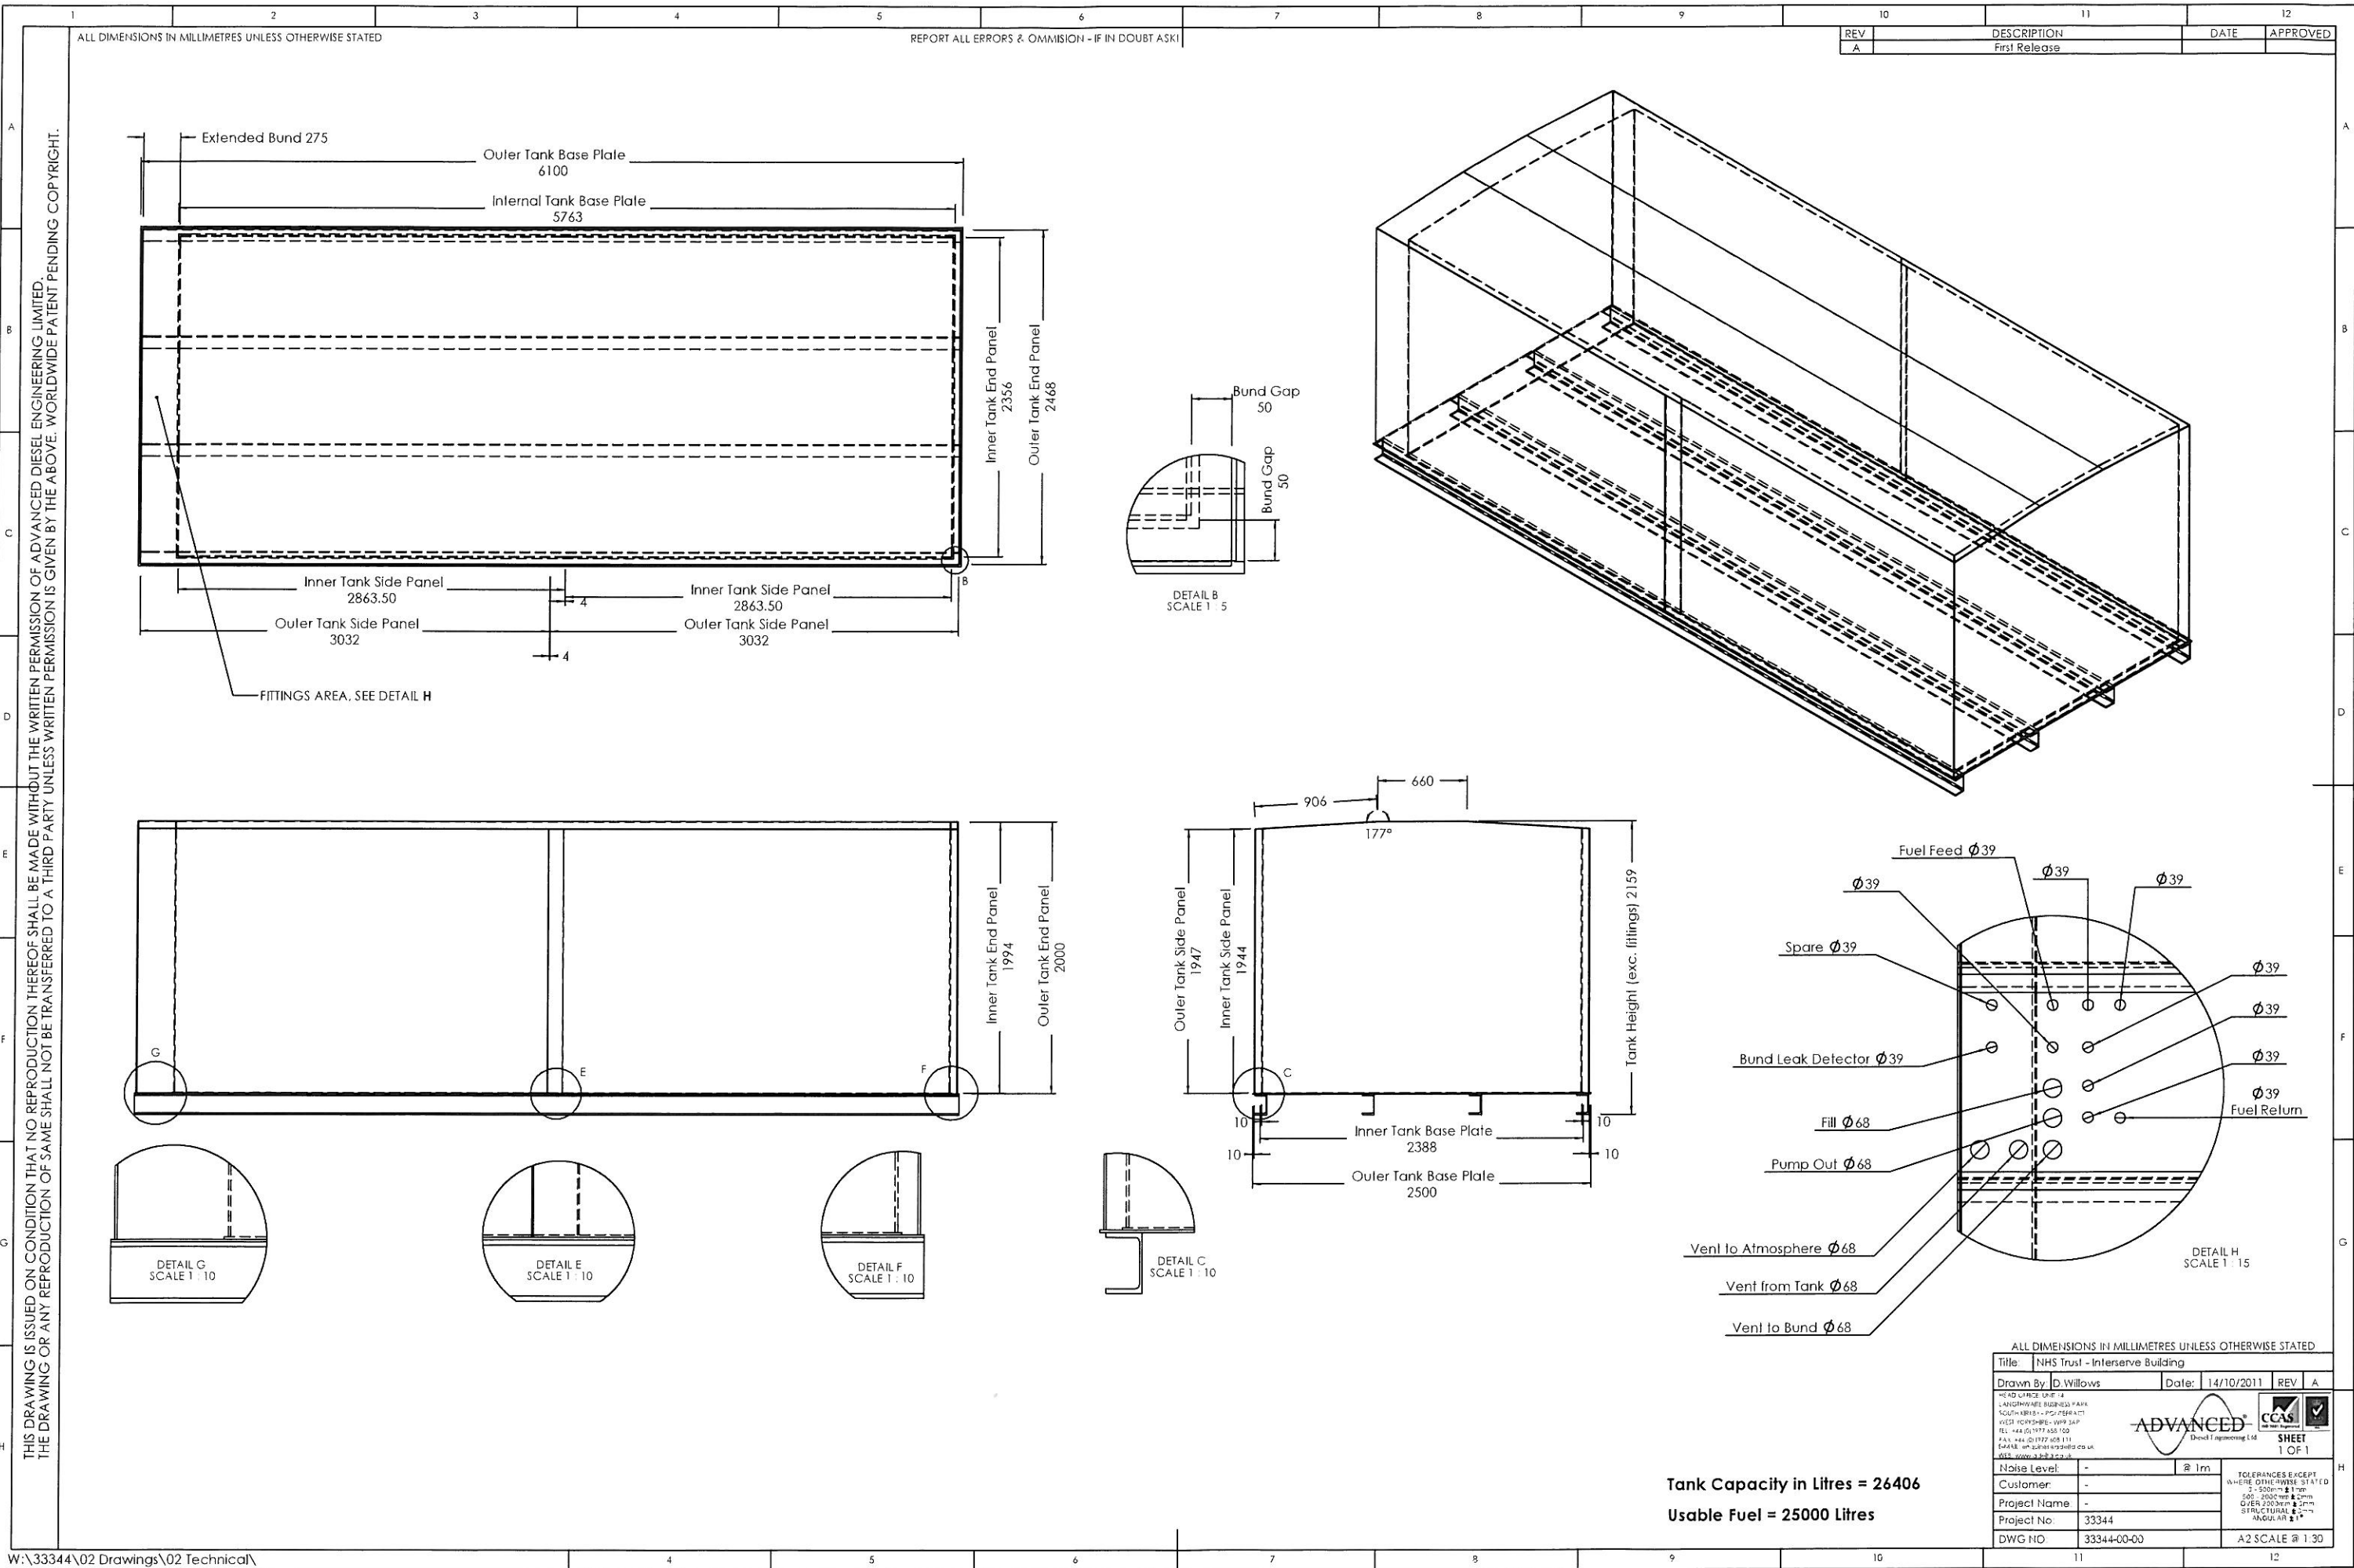
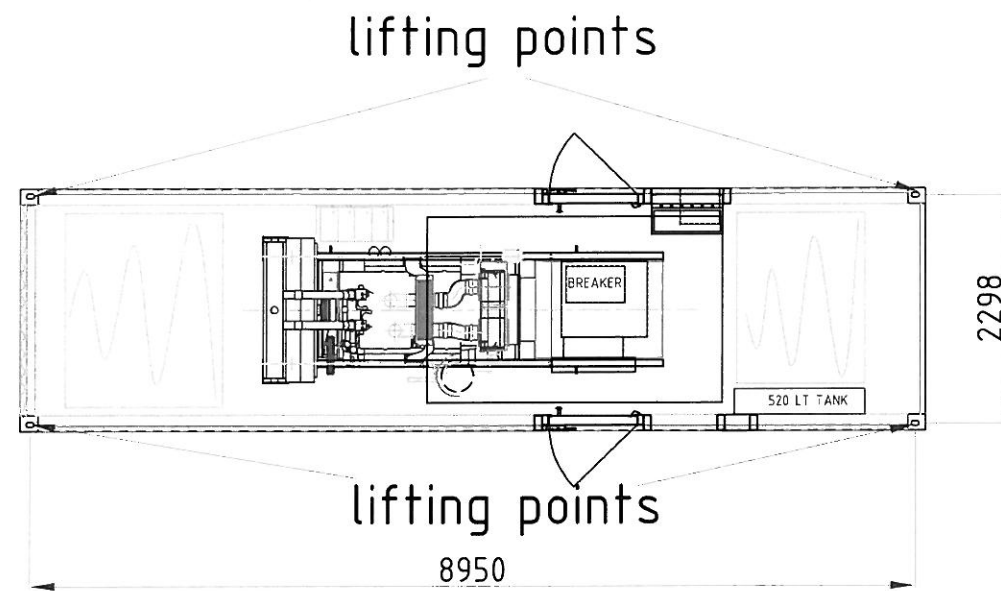


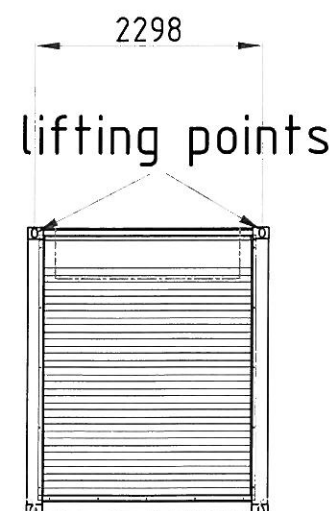

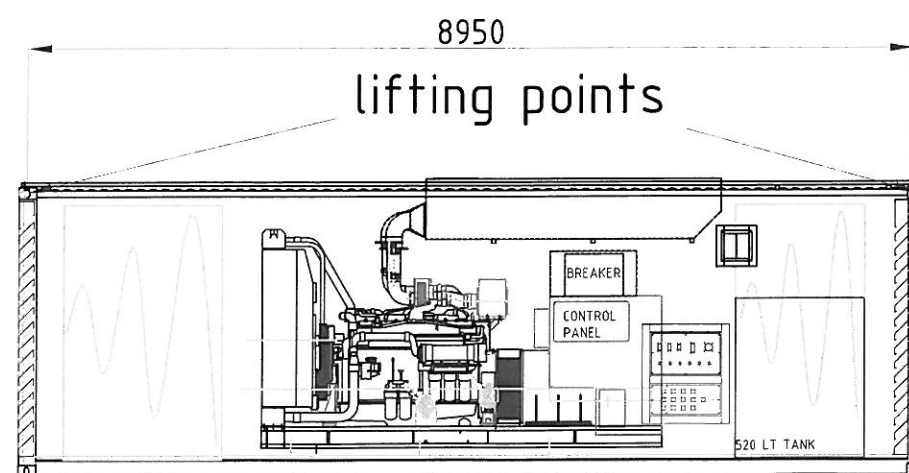

25,000KGS

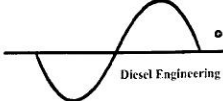

REV	DATE	DESCRIPTION					
ASSOCIATED DRAWINGS		ASSOCIATED-DRGS					
DETAIL		CONTAINER GA lifting points					
CUSTOMER		COLT		PROJECT	LES ULIS (PARIS)		
DRAWN BY	DEL	DATE	28.11.2011	CHECKED BY	CHECKED-BY	DATE	CHECKED-DATE
AT SCALE	B	**	DRAWING FOR	APPROVAL	DRAWING No	33337-02-20	ISSUE B
DO NOT SCALE		TOLERANCES EXCEPT WHERE OTHERWISE STATED					
0 - 500mm ± 3mm							
500 - 2000mm ± 2mm							
OVER 2000mm ± 3mm							
STRUCTURAL ± 3mm							
ANGULAR ± **							
1st ANGLE PROJECTION							
							
		<p>HEAD OFFICE UNIT 14 LANGTHWAITE BUSINESS PARK SOUTH KIRKBY - PONTEFRAC WEST YORKSHIRE - WF9 3AP</p> <p>TEL +44 (0)1977 658 100 FAX +44 (0)1977 608 111</p>					
		<p> Diesel Engineering Ltd.</p> <p>E-MAIL: enquiries.2008@adeltd.co.uk WEB: www.adeltd.co.uk</p>					