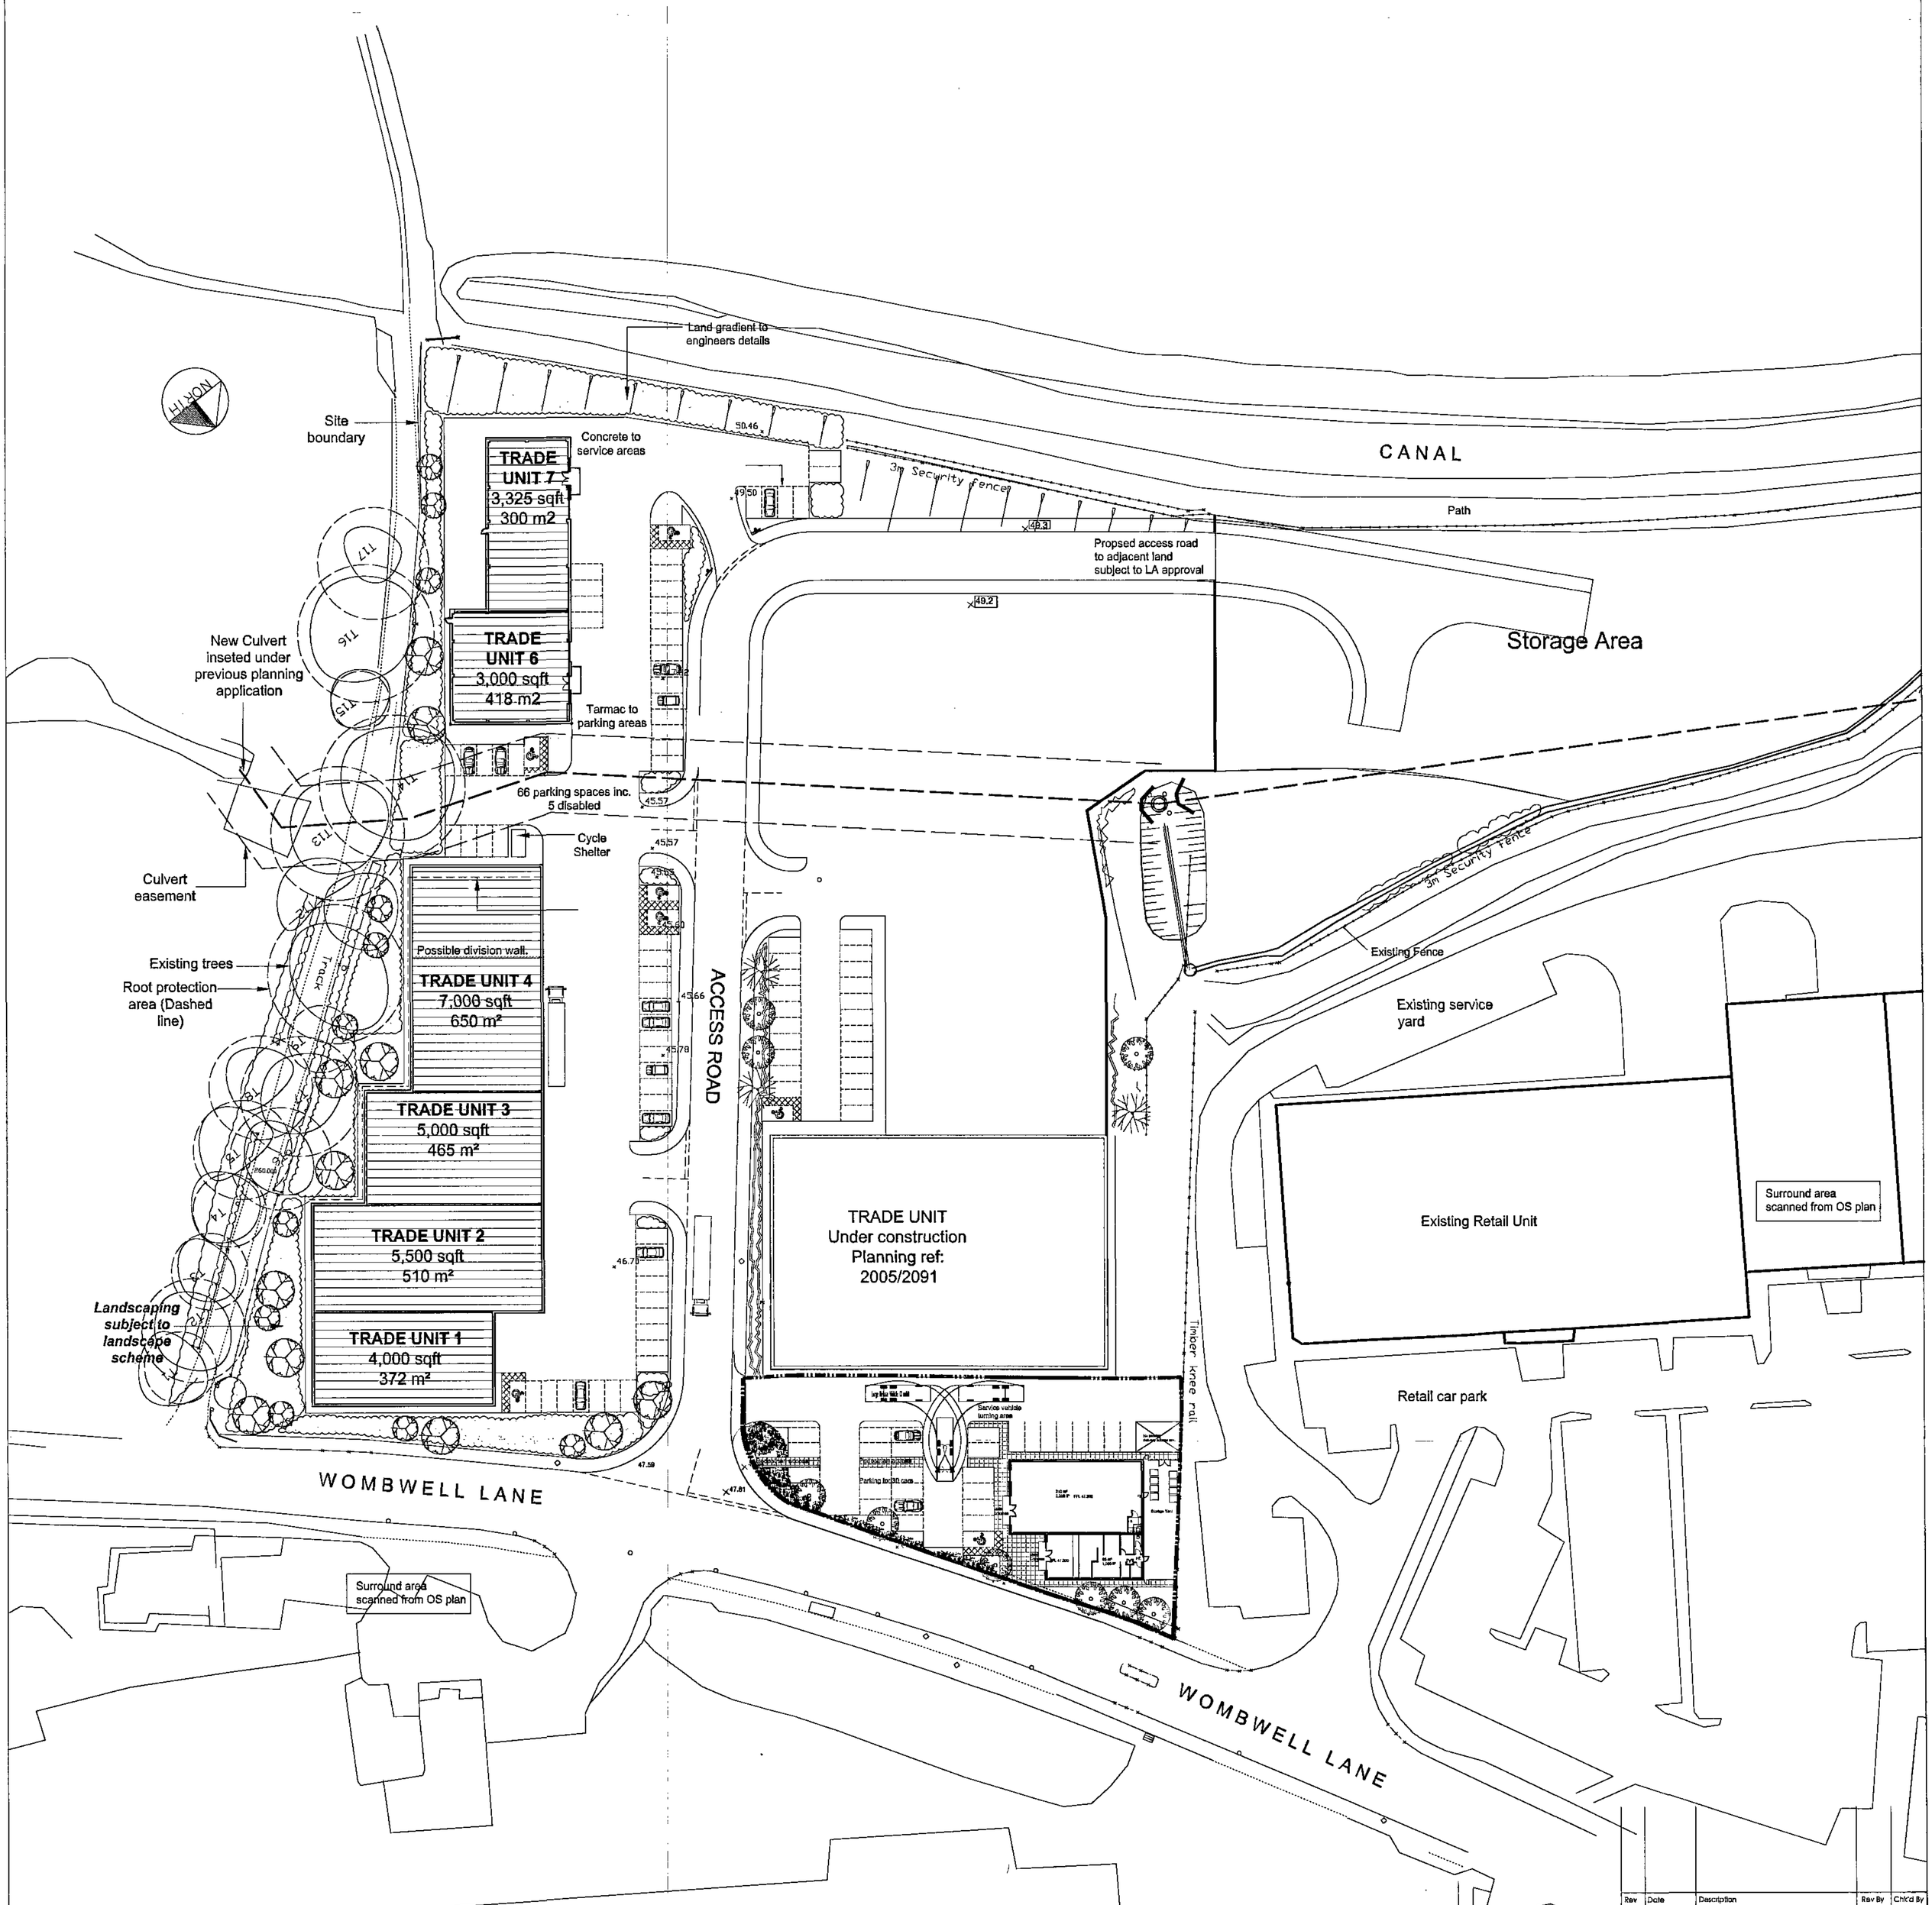

Proposed development, Wombwell Lane,Barnsley
For G.N Properties Ltd.

Rev	Date	Description	Rev By	Chk'd By

Drawing
Proposed development, Wombwell Lane,Barnsley
For G.N Properties Ltd.

Title
Proposed Location plan Scheme 2 Rev B

Scale
1:500 @A1

Date
07.07.12

Rev