



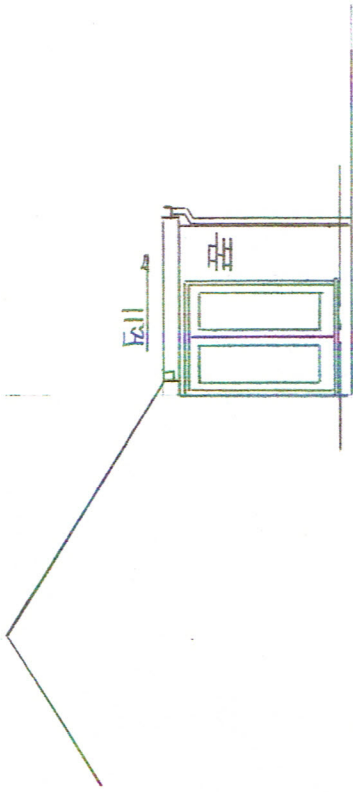


PROPOSED REAR SIDE ELEVATION

AMENDMENT

EXTENSION EXTENDED FURTHER 2.2m TO
REAL WITH FLAT ROOF. FRENCH DOORS
MOVED TO SIDE.

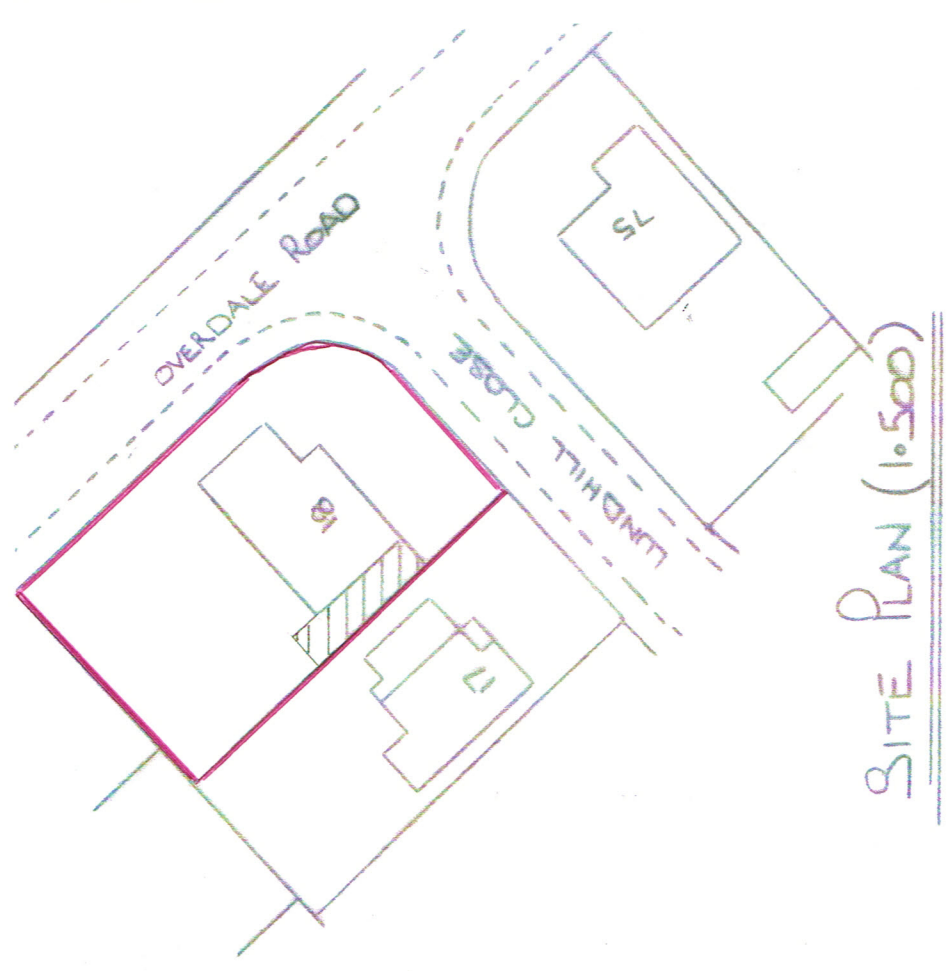

SITE PLAN (1:500)

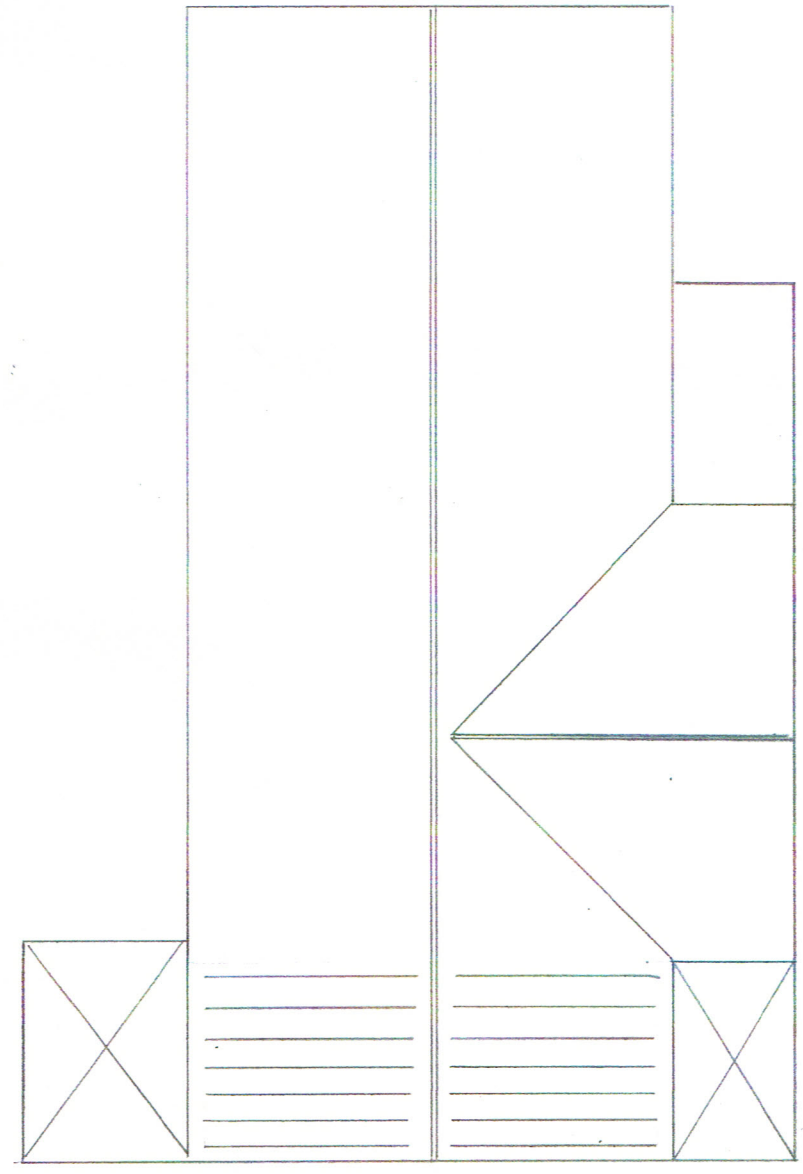

PROPOSED ROOF PLAN



LOCATION PLAN (1:1250)