


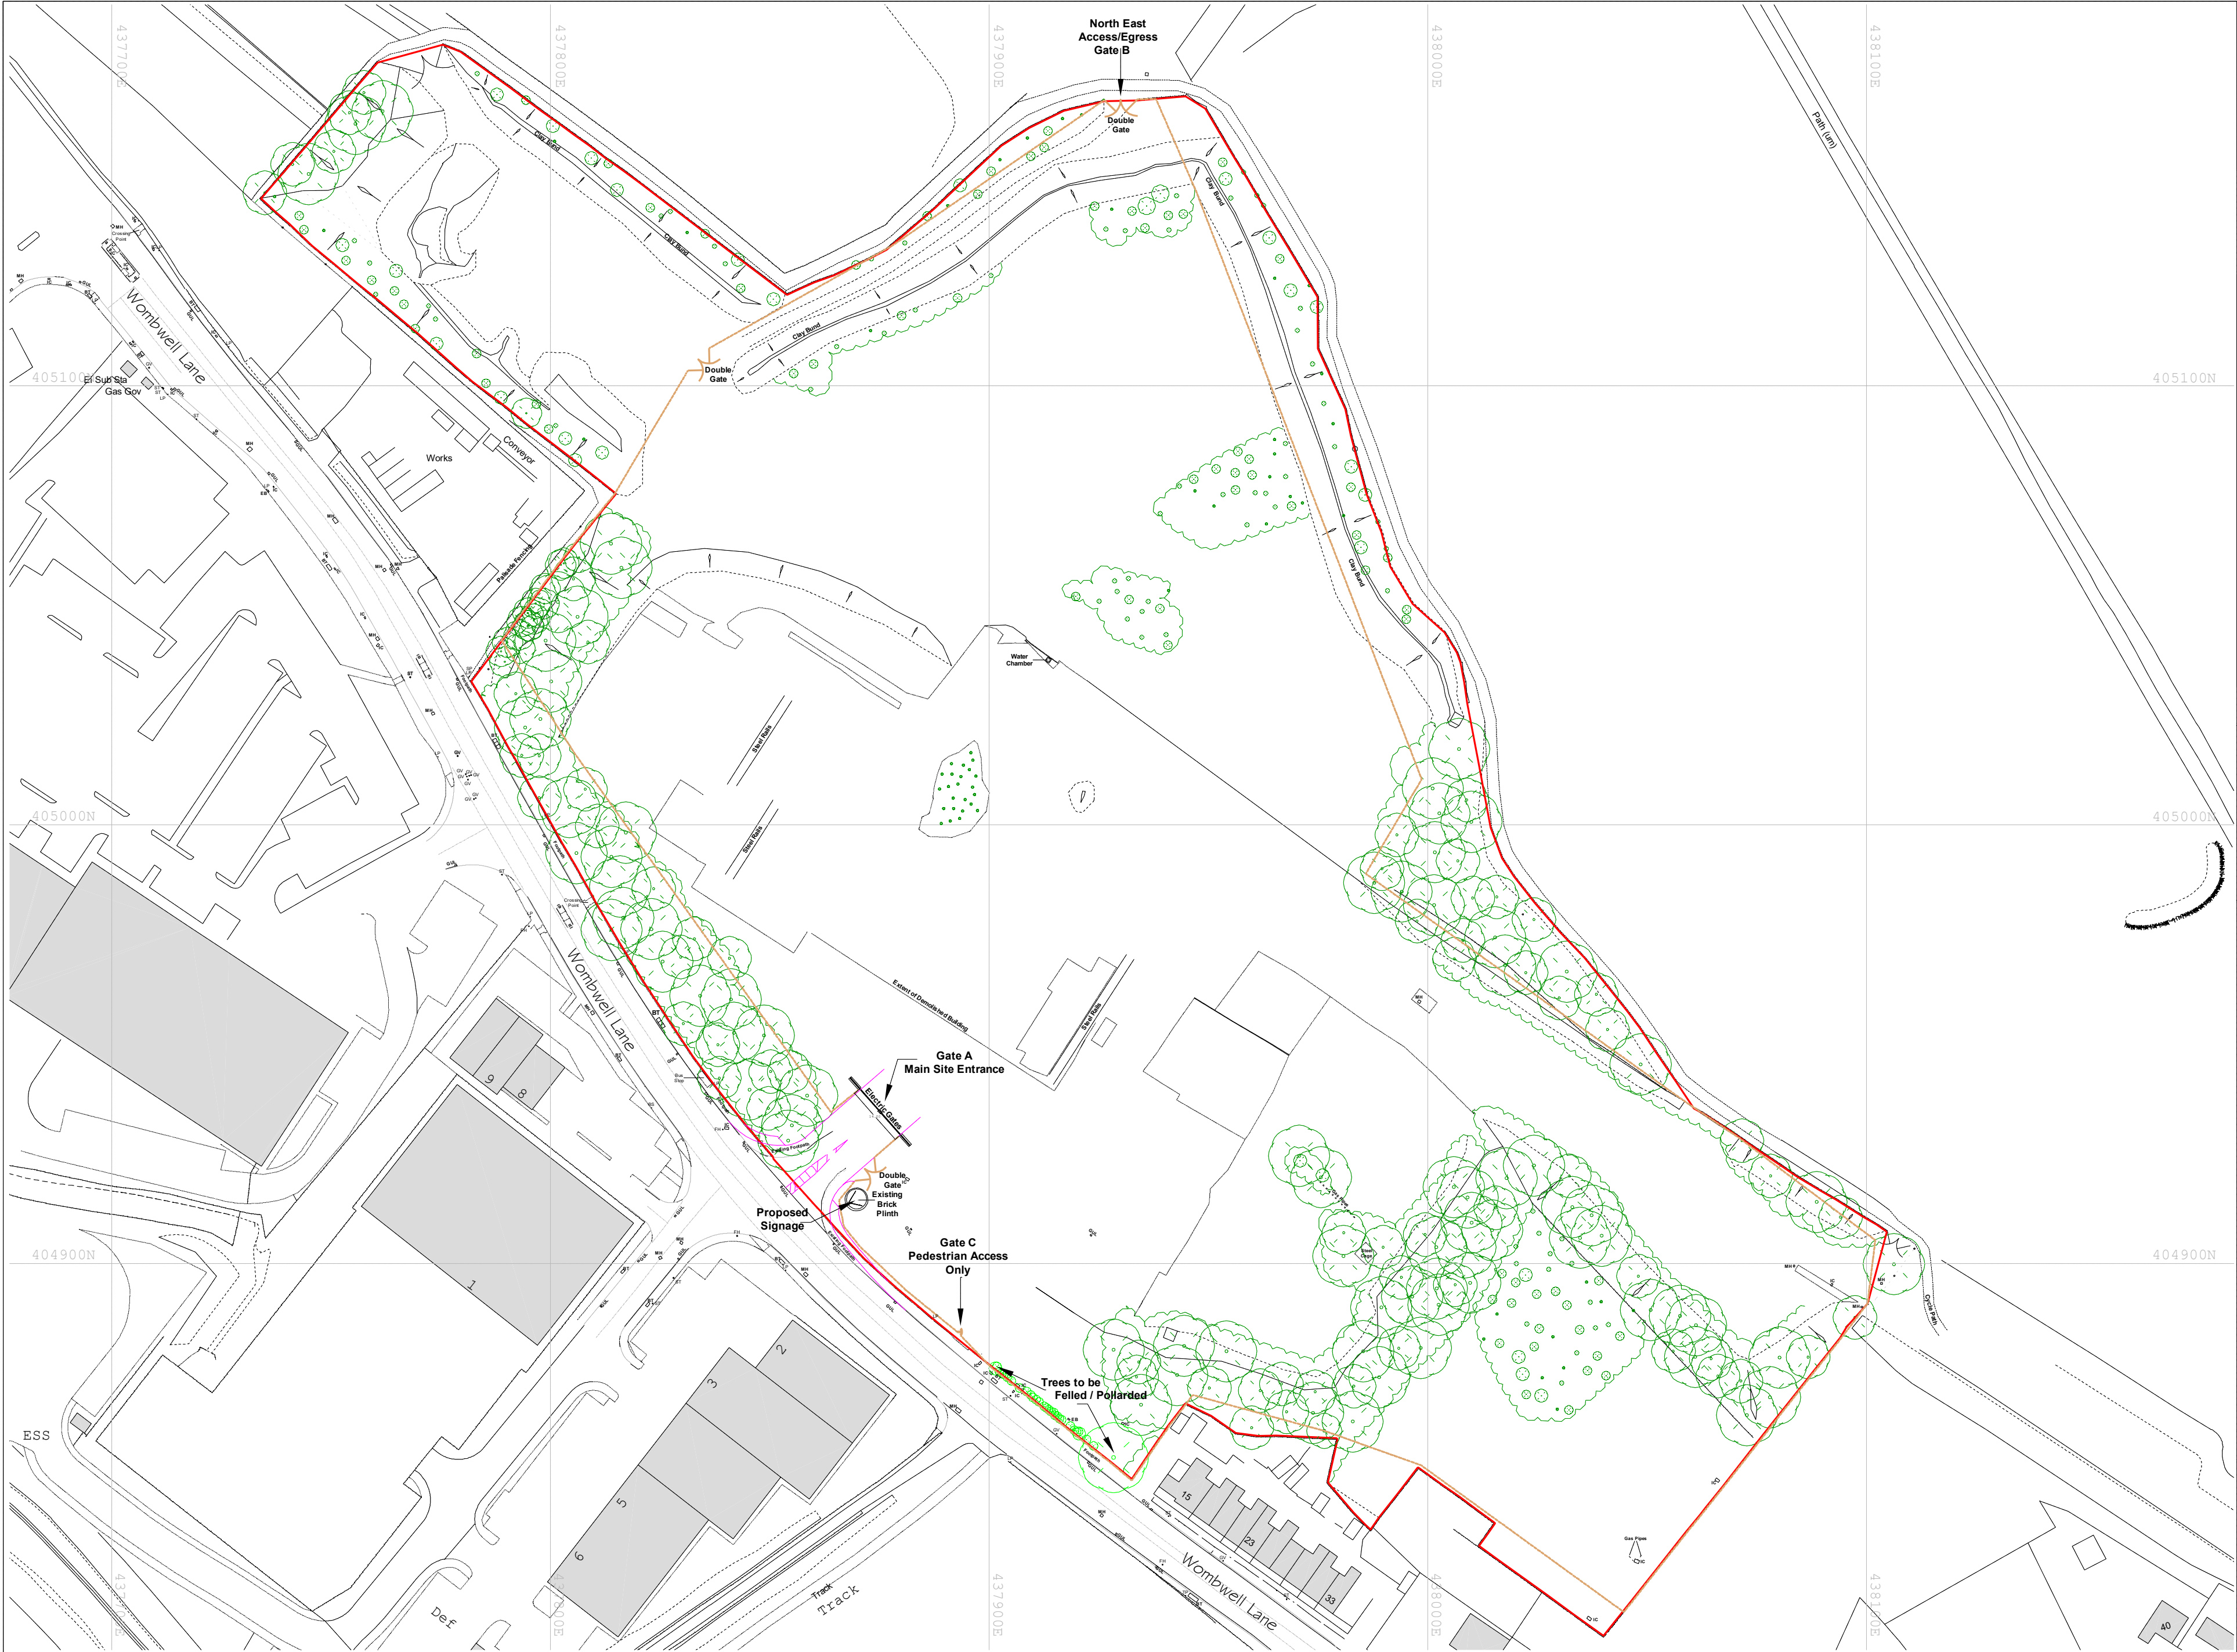

REVISIONS

Date	Description	By
//	//	//
//	//	//
//	//	//
//	//	//

Legend:

- Land Ownership
- New Euroguard Weldmesh Security Fencing
- ✦ Proposed Road Improvements
- ⊗ Trees to be Felled

Datum: Levels relative to Ordnance Survey by connection to OS Active Network by GPS

LINEAR SURVEYS LIMITED
23 Knowler Way
Liversedge
West Yorkshire
WF15 6DG

Tel - 01924 521862
Mob - 07884434452
e-mail - linear-surveys@gmail.com

Client

Potters Ballotini Ltd

Job Title

**FORMER STAIRFOOT
BRICKWORKS**

Scale	Date	Drawn by	Checked By
1:1000@A2	SEPT 2022	PR	AA

Dwg. title

**Proposed Euroguard Weldmesh
Security Fencing Plan**

DWG No.	Rev.
PBL/SFB/SEPT22-03	