



PLAN VIEW.

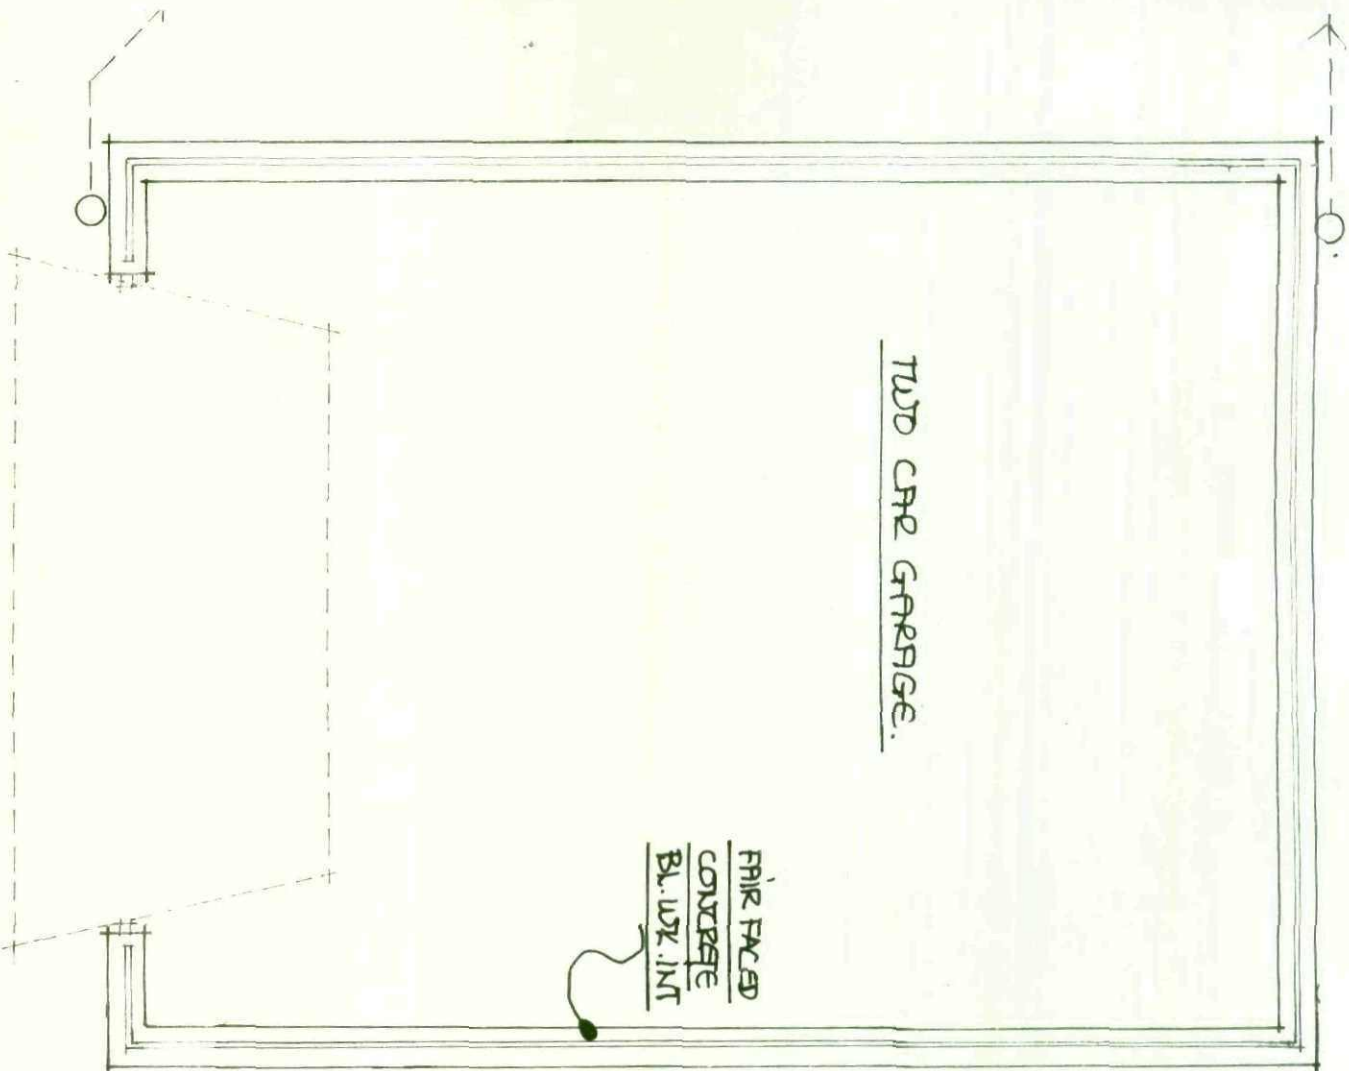

TWO CAR GARAGE.


FIRE FACED
CONCRETE
BL. W/ R. INT

FRONT VIEW.

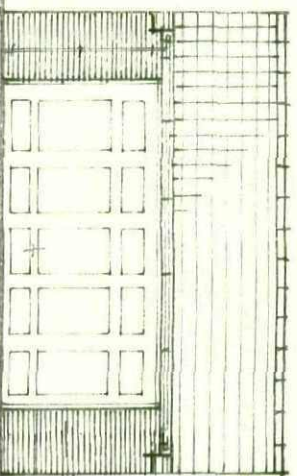

MATCHING COLOUR TILES

GABLE VIEW.

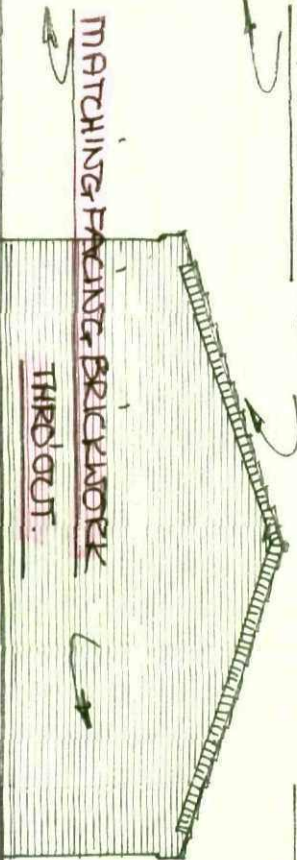

DOORS TO CLIENTS CHOICE.

SECTION / CONSTRUCTION DETAILS:-

SCALE 1:50M.

100MM ϕ ECU S/S STEEL
DRAINS Laid 1:40 FALL
BED + SURROUND IN
GRAVULAR BEDDING
TO 1 1/2 M³ SORT -
AWAY 5M FROM ALL
BUILDINGS - TO BE
DISCUSSED + AGREED
WITH LOCAL ECU FT
EXCAVATION STAGE.

30X6 GRV. MS LFT. RESTRAINT STRIPS TO CUT UPS
+ CHIE LEVELS 18MCL NOT OUT BELOW 3RD MEMBERS
+ FIX WITH ANCHURE NAILS - BUILD INTO BLOCK
WORK.

250MM CAVITY WALLS WITH 50MM CLEAN
CAVITY STAINLESS STEEL WALL TIES 750CLH
450CLV + EVERY BL DEPTH TO REVEALS.

150MM CONCR FLOOR WITH 25MM EXPANSION BED
TO PERIMETER 1000DPM OVER SAND BUILDING.


CLASS A FOUNDATION
BL W/ R.

VISQUEL MEMBRANE 200MM LAP + TAPED JOINTS.

RAFT FOUNDATION ALT:-


A2S2 MESH 50MM CONCRETE COVER.

1000DPM SAND BUILDING OVER 125MM WEL COMP. LIMESTONE.


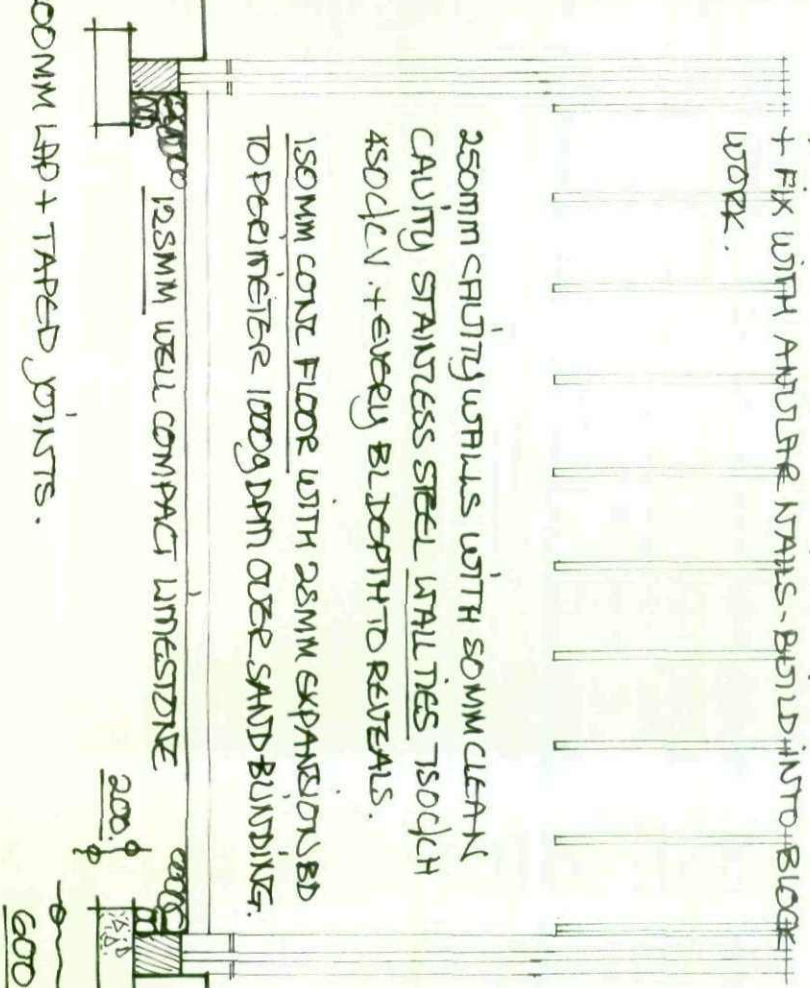


MATCHING COLOUR TILES N/AILED
+ CLIPPED TO MAKES SPECI OVER
TANALIZED LATHS UNTERFABLE
SAPLING FEL - PREFABRICATED
TRUSSES GOOD CL MADE + FIXED
TO BS 5268 - DITD WIND W/ES
+ CHORD BRACINGS.

REAR VIEW.

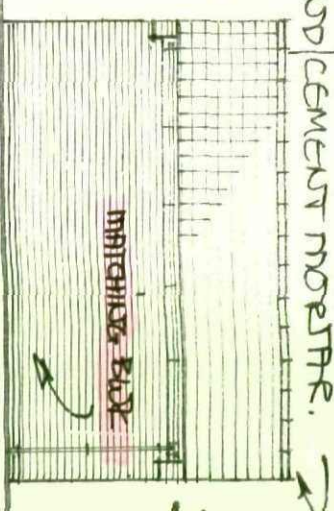

GABLE VIEW.

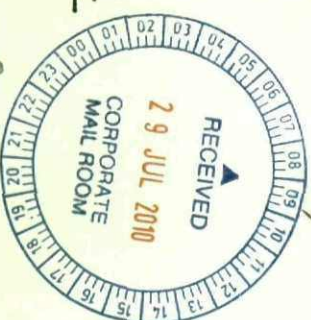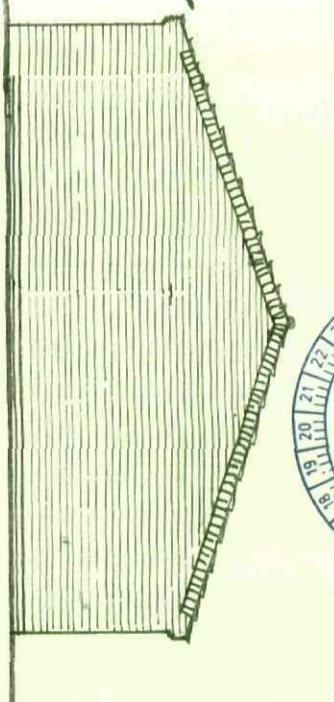

DESIGNED 26/07/10 - FACING BACK ALL WALLS.

MR. W. C. RODGERS - CROSS BUTCHER ST.

FAO Ms. Georgina Whitehouse
Planning Services

Cross Butcher St Thwmscor