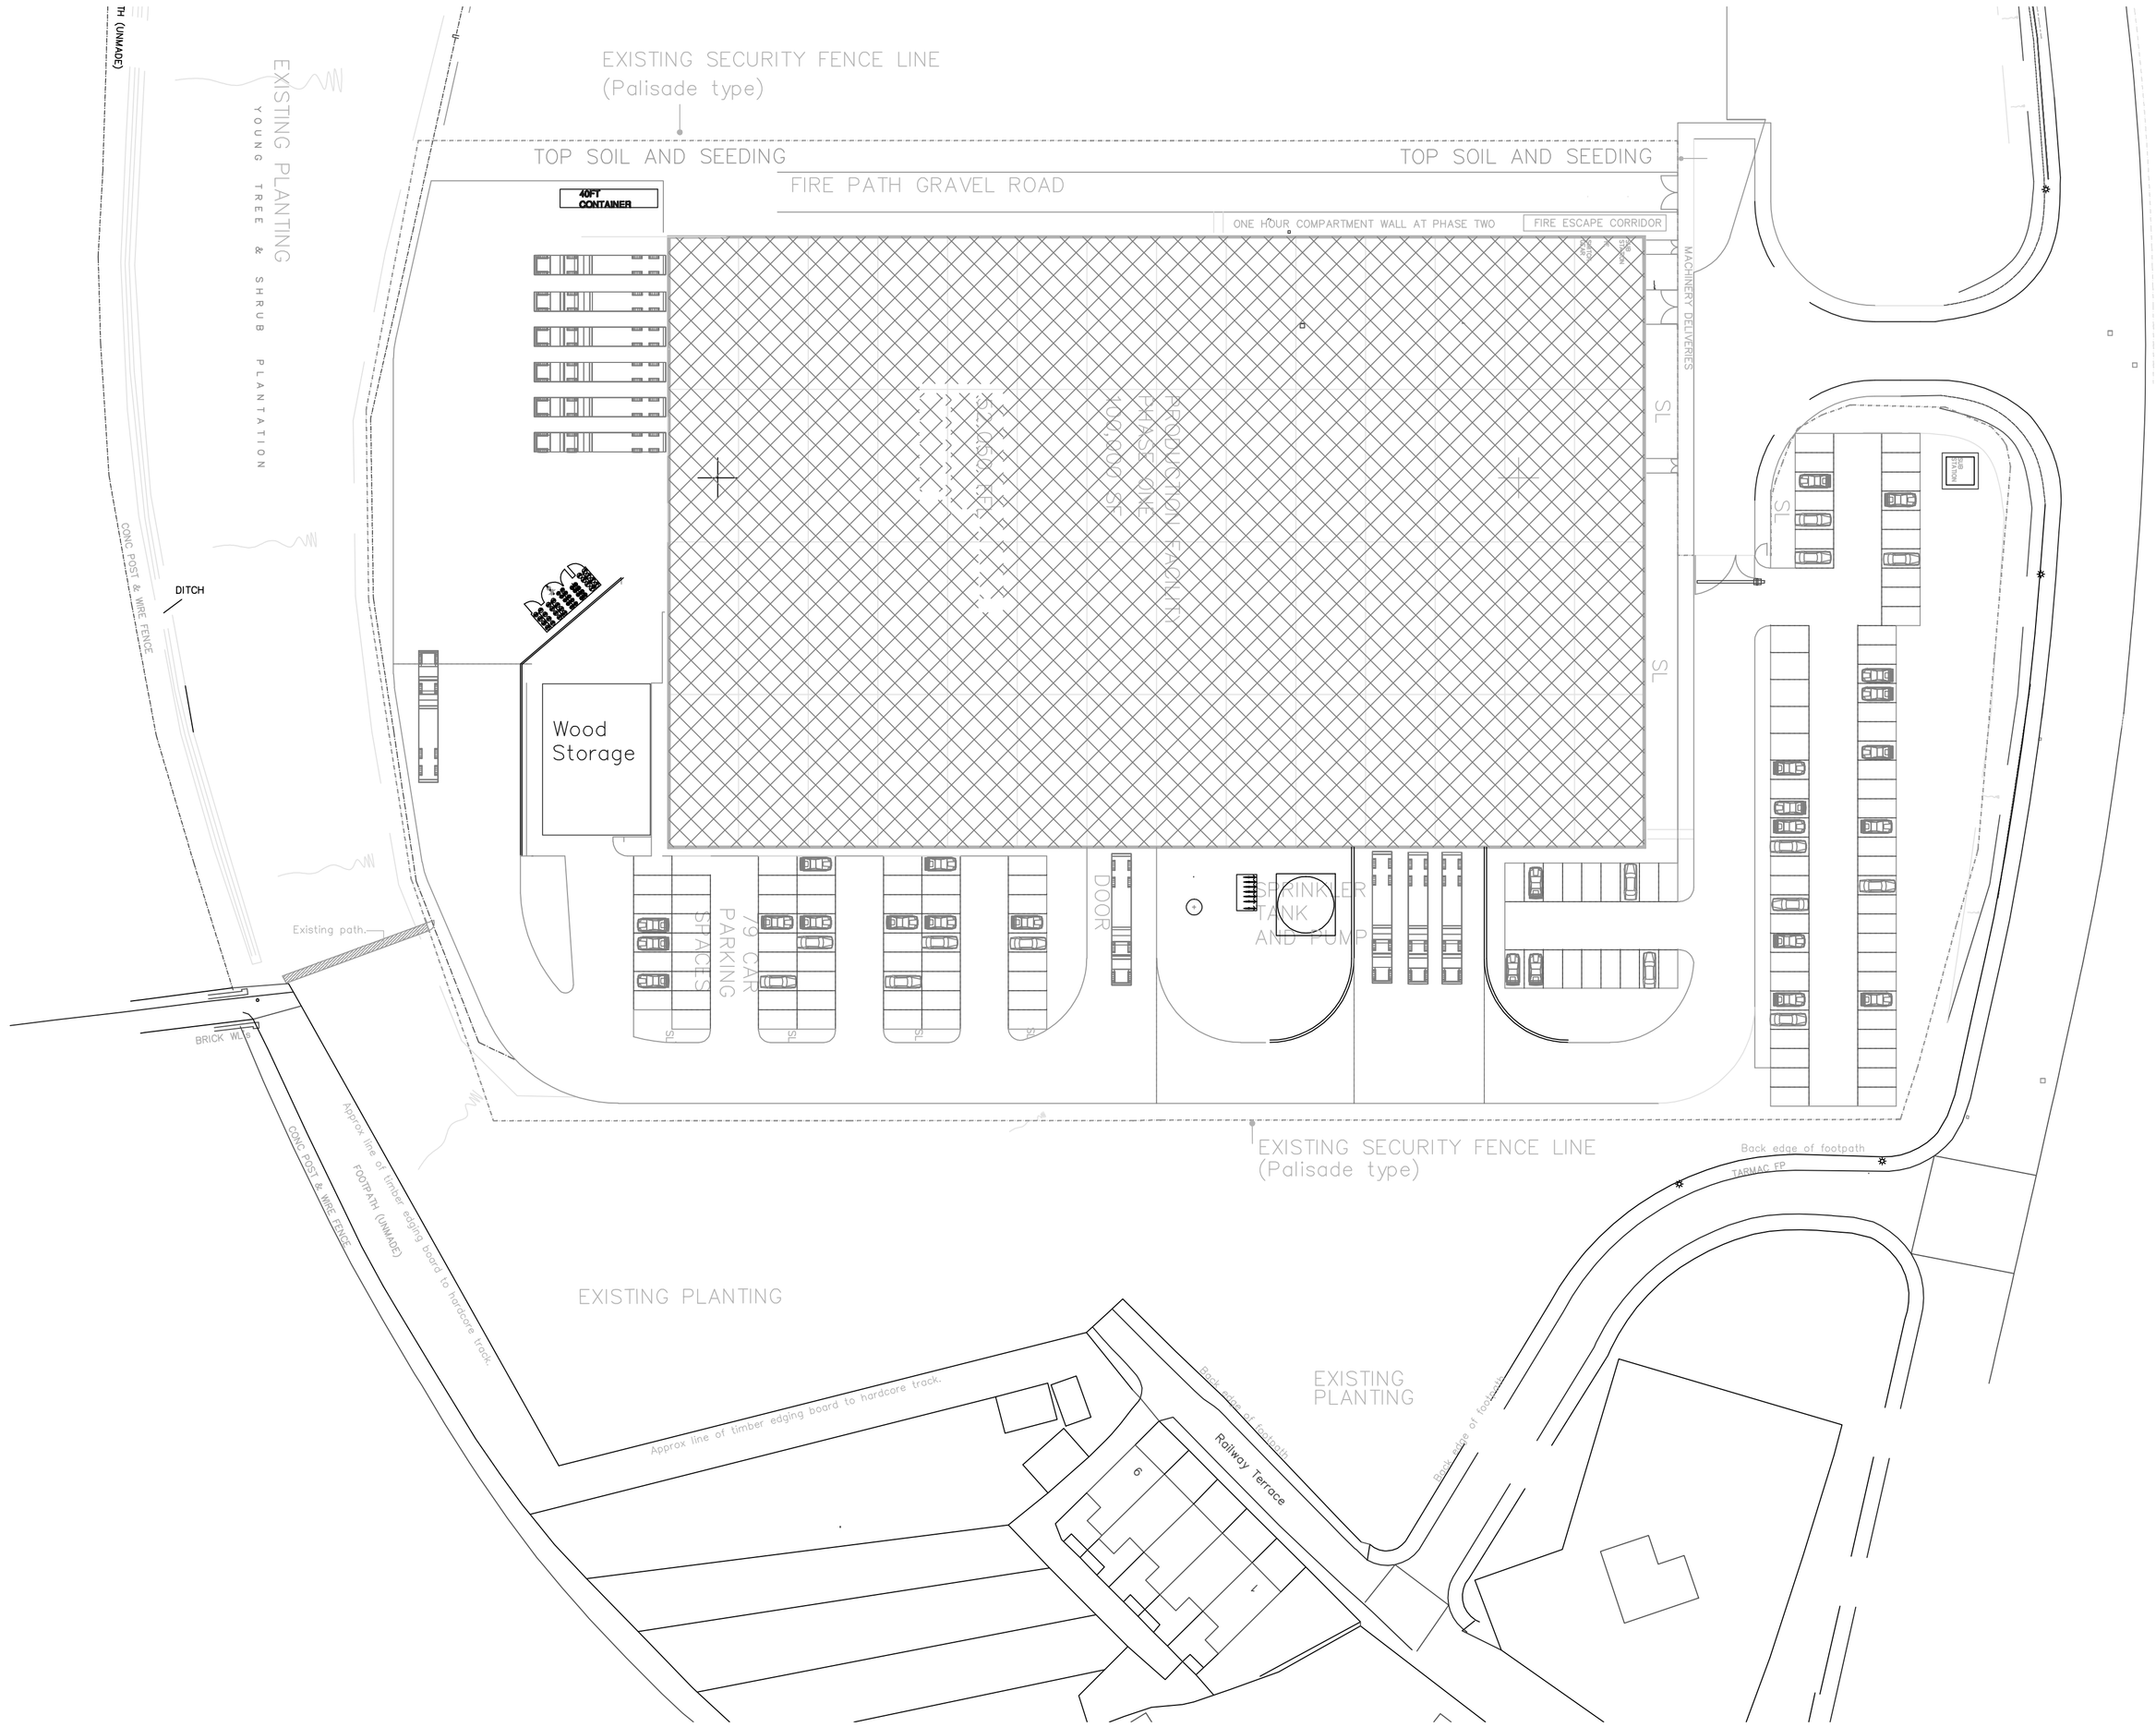
EXISTING SECURITY FENCE LINE
(Palisade type)
TOP SOIL AND SEEDING
TOP SOIL AND SEEDING
FIRE PATH GRAVEL ROAD
40FT CONTAINER
ONE HOUR COMPARTMENT WALL AT PHASE TWO
FIRE ESCAPE CORRIDOR
MACHINERY DELIVERIES
SLOPING ROOF
PROPOSED EXTENSION
SLOPING ROOF
SLOPING ROOF
SLOPING ROOF