


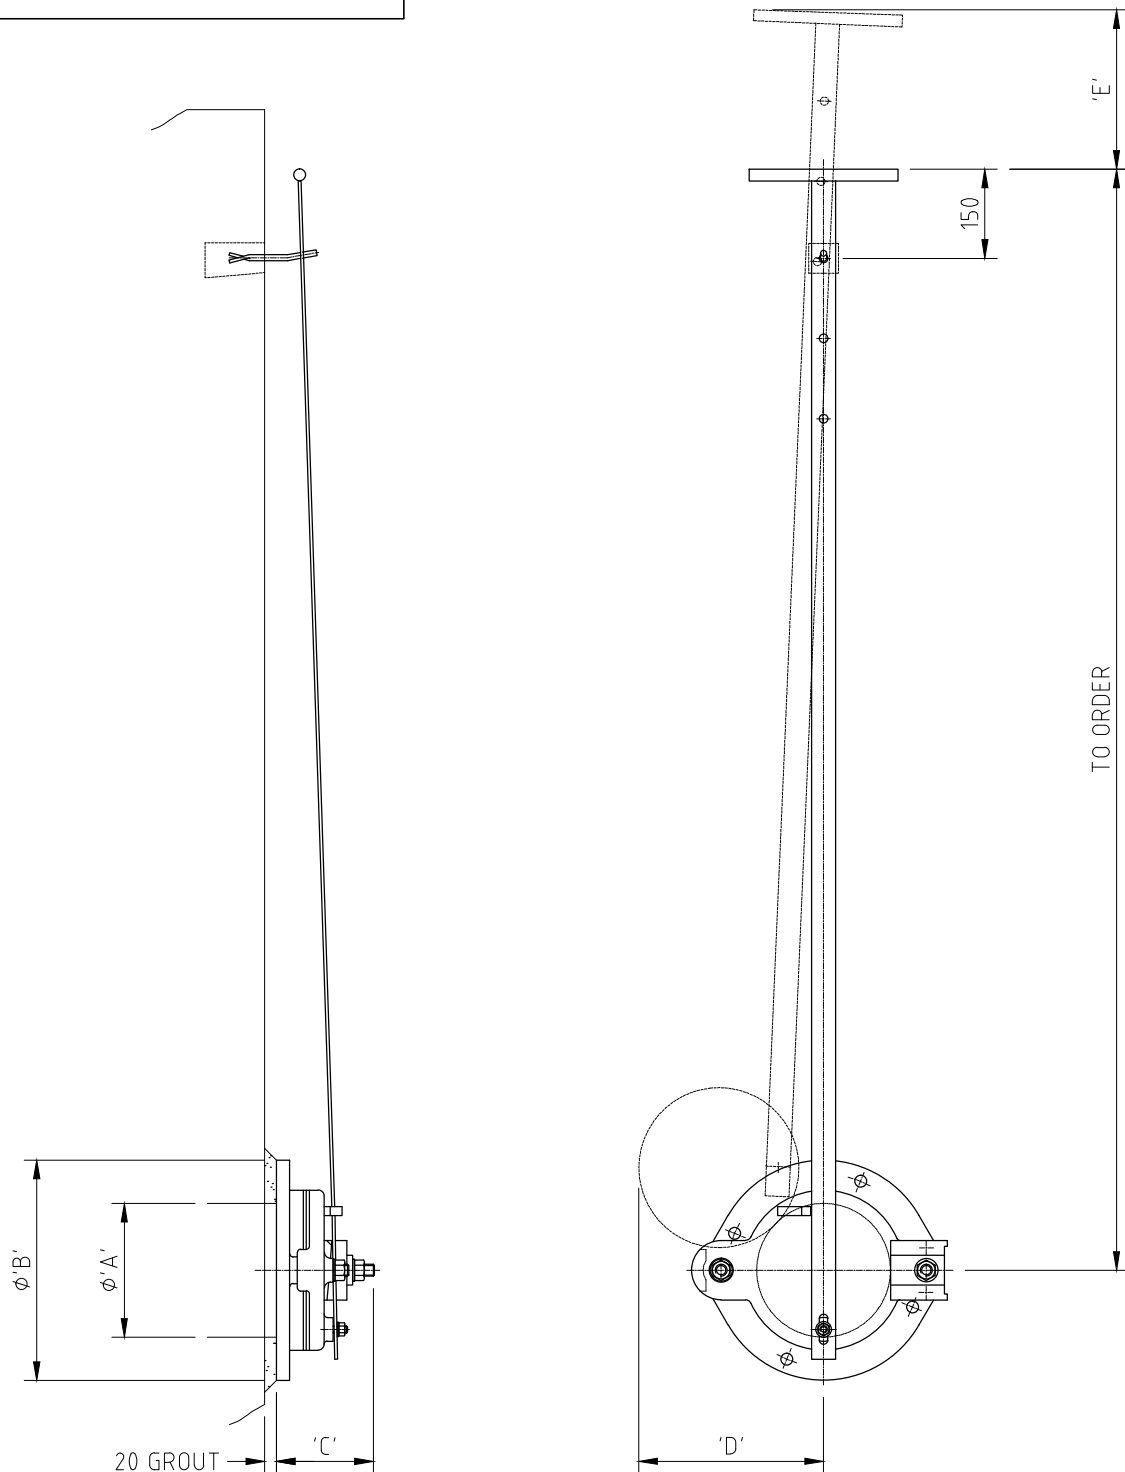

VALVE DIMENSION TABLE						
SIZE	'A'	'B'	'C'	'D'	'E'	WT (Kg)
150	150	285	160	200	180	20
200	200	370	165	300	240	38
225	225	370	165	300	270	38
300	300	460	180	420	360	52

EVS
Penstock & Valve Specialists

EXPRESS VALVE SERVICES LIMITED

UNITS 18/19 THE WALLOWS INDUSTRIAL ESTATE - DUDLEY ROAD - BRIERLEY HILL - WEST MIDLANDS - DY5 1HR

Tel: 01384 263872

Fax: 01384 480148

 e-mail: sales@expressvalves.co.uk

 Web: www.express-valves.co.uk

Due to our continuous product development policy we reserve the right to modify designs or dimensions