


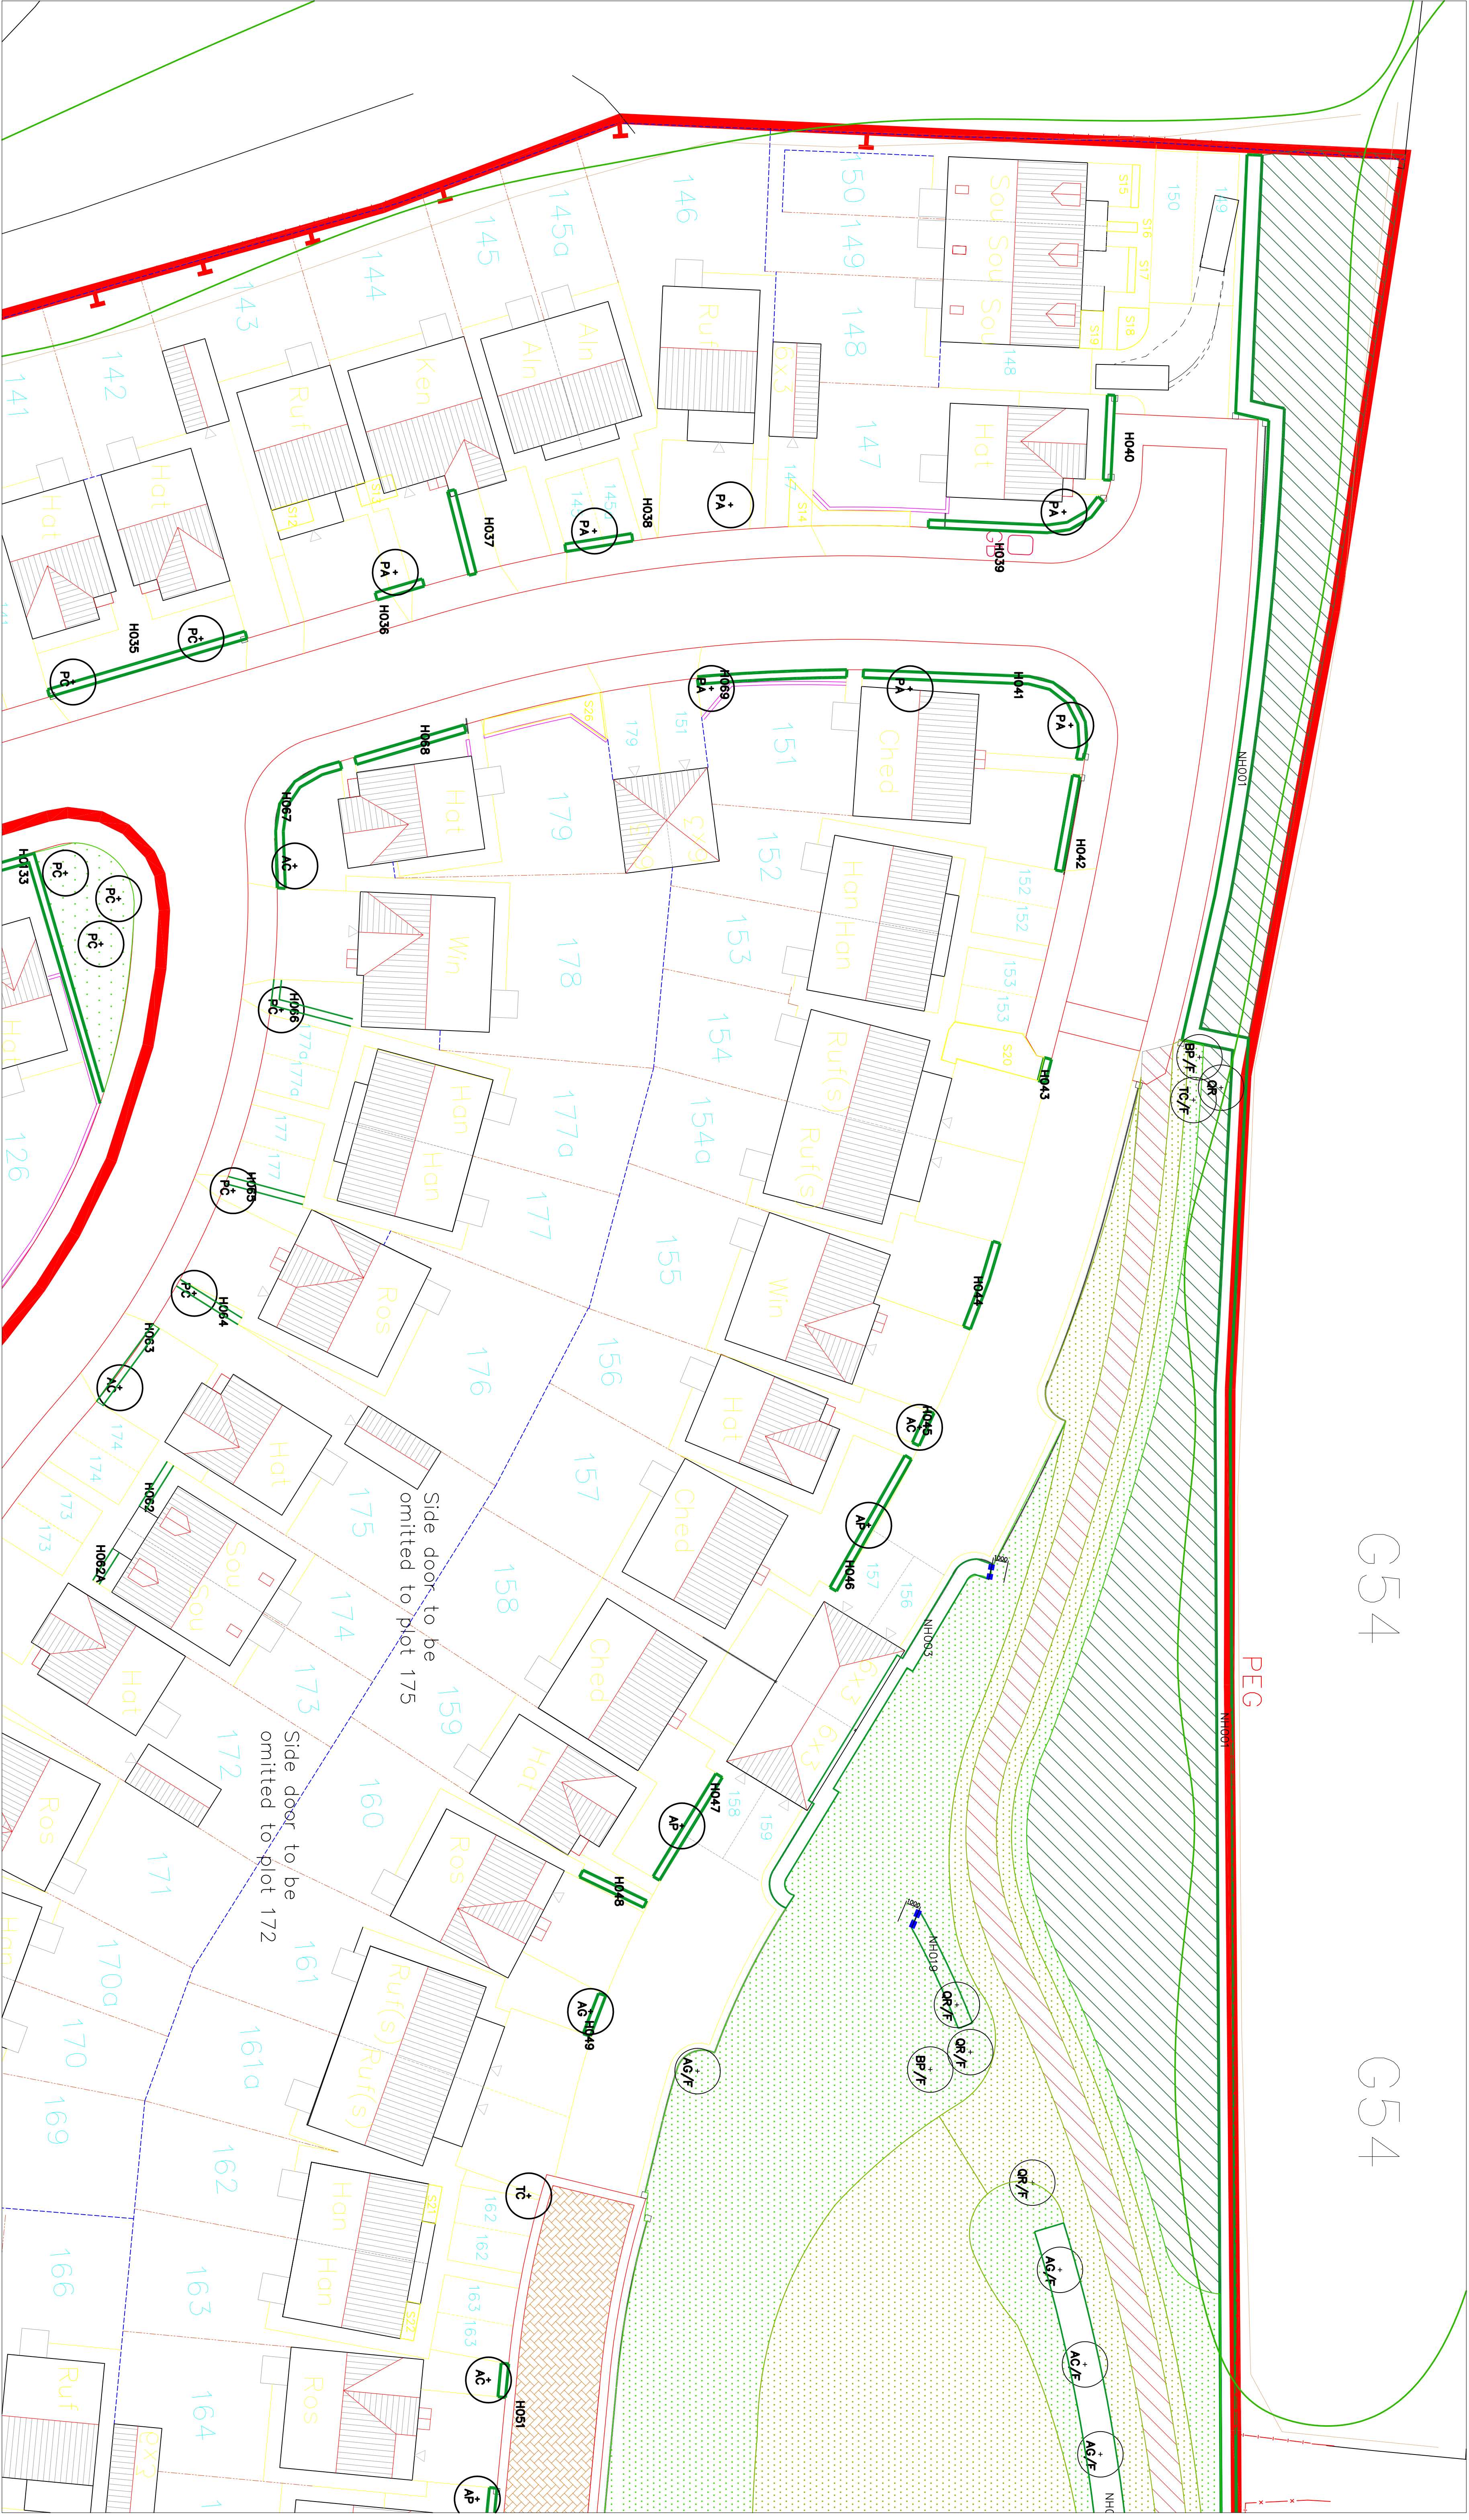

G54

G54

Existing Trees
Refer to drawing Appendix 4: Tree Protection
Plan Ref: 1310 for trees to be retained /
removed produced by AWA Tree Consultants

Proposed Trees

Proposed Shrubs

Proposed Hedges

Wildflower Grass;
EM5F Mix by Emorsgate Seeds.
Sowing Rate: 1.5g/m²

Amenity Grass;
A22 Mix by Germinal Seeds.
Sowing Rate: 50.00g/m²

Existing Watercourse.
Refer to Ecological Estates report
EE-P-007-01 for recommendations to this area

Proposed Bulb Planting

Proposed Footpath

Proposed Woodland Mix

Proposed Wildflower Grass;
EM5F Mix by Emorsgate Seeds.
Sowing Rate: 1.5g/m²

Proposed Amenity Grass;
A22 Mix by Germinal Seeds.
Sowing Rate: 50.00g/m²

LOCATION PLAN

Note.
To be read in conjunction with
drawings 5685-93-014,015, 016, 017

Robinson
The Studio, Hedgeley, North Bank
Haydon Bridge, Hexham, NE47 6LY
Tel: 01434 684 100
info@robinsonlandscapeesign.co.uk

Project: Willthorpe, Barnsley
Drawing Name: Planting Plan 1 of 13
Drawing No: 5685-93-001
Drawn: CJT
Checked: TR
Date: 13-02-2015

Rev	Description	Date
