


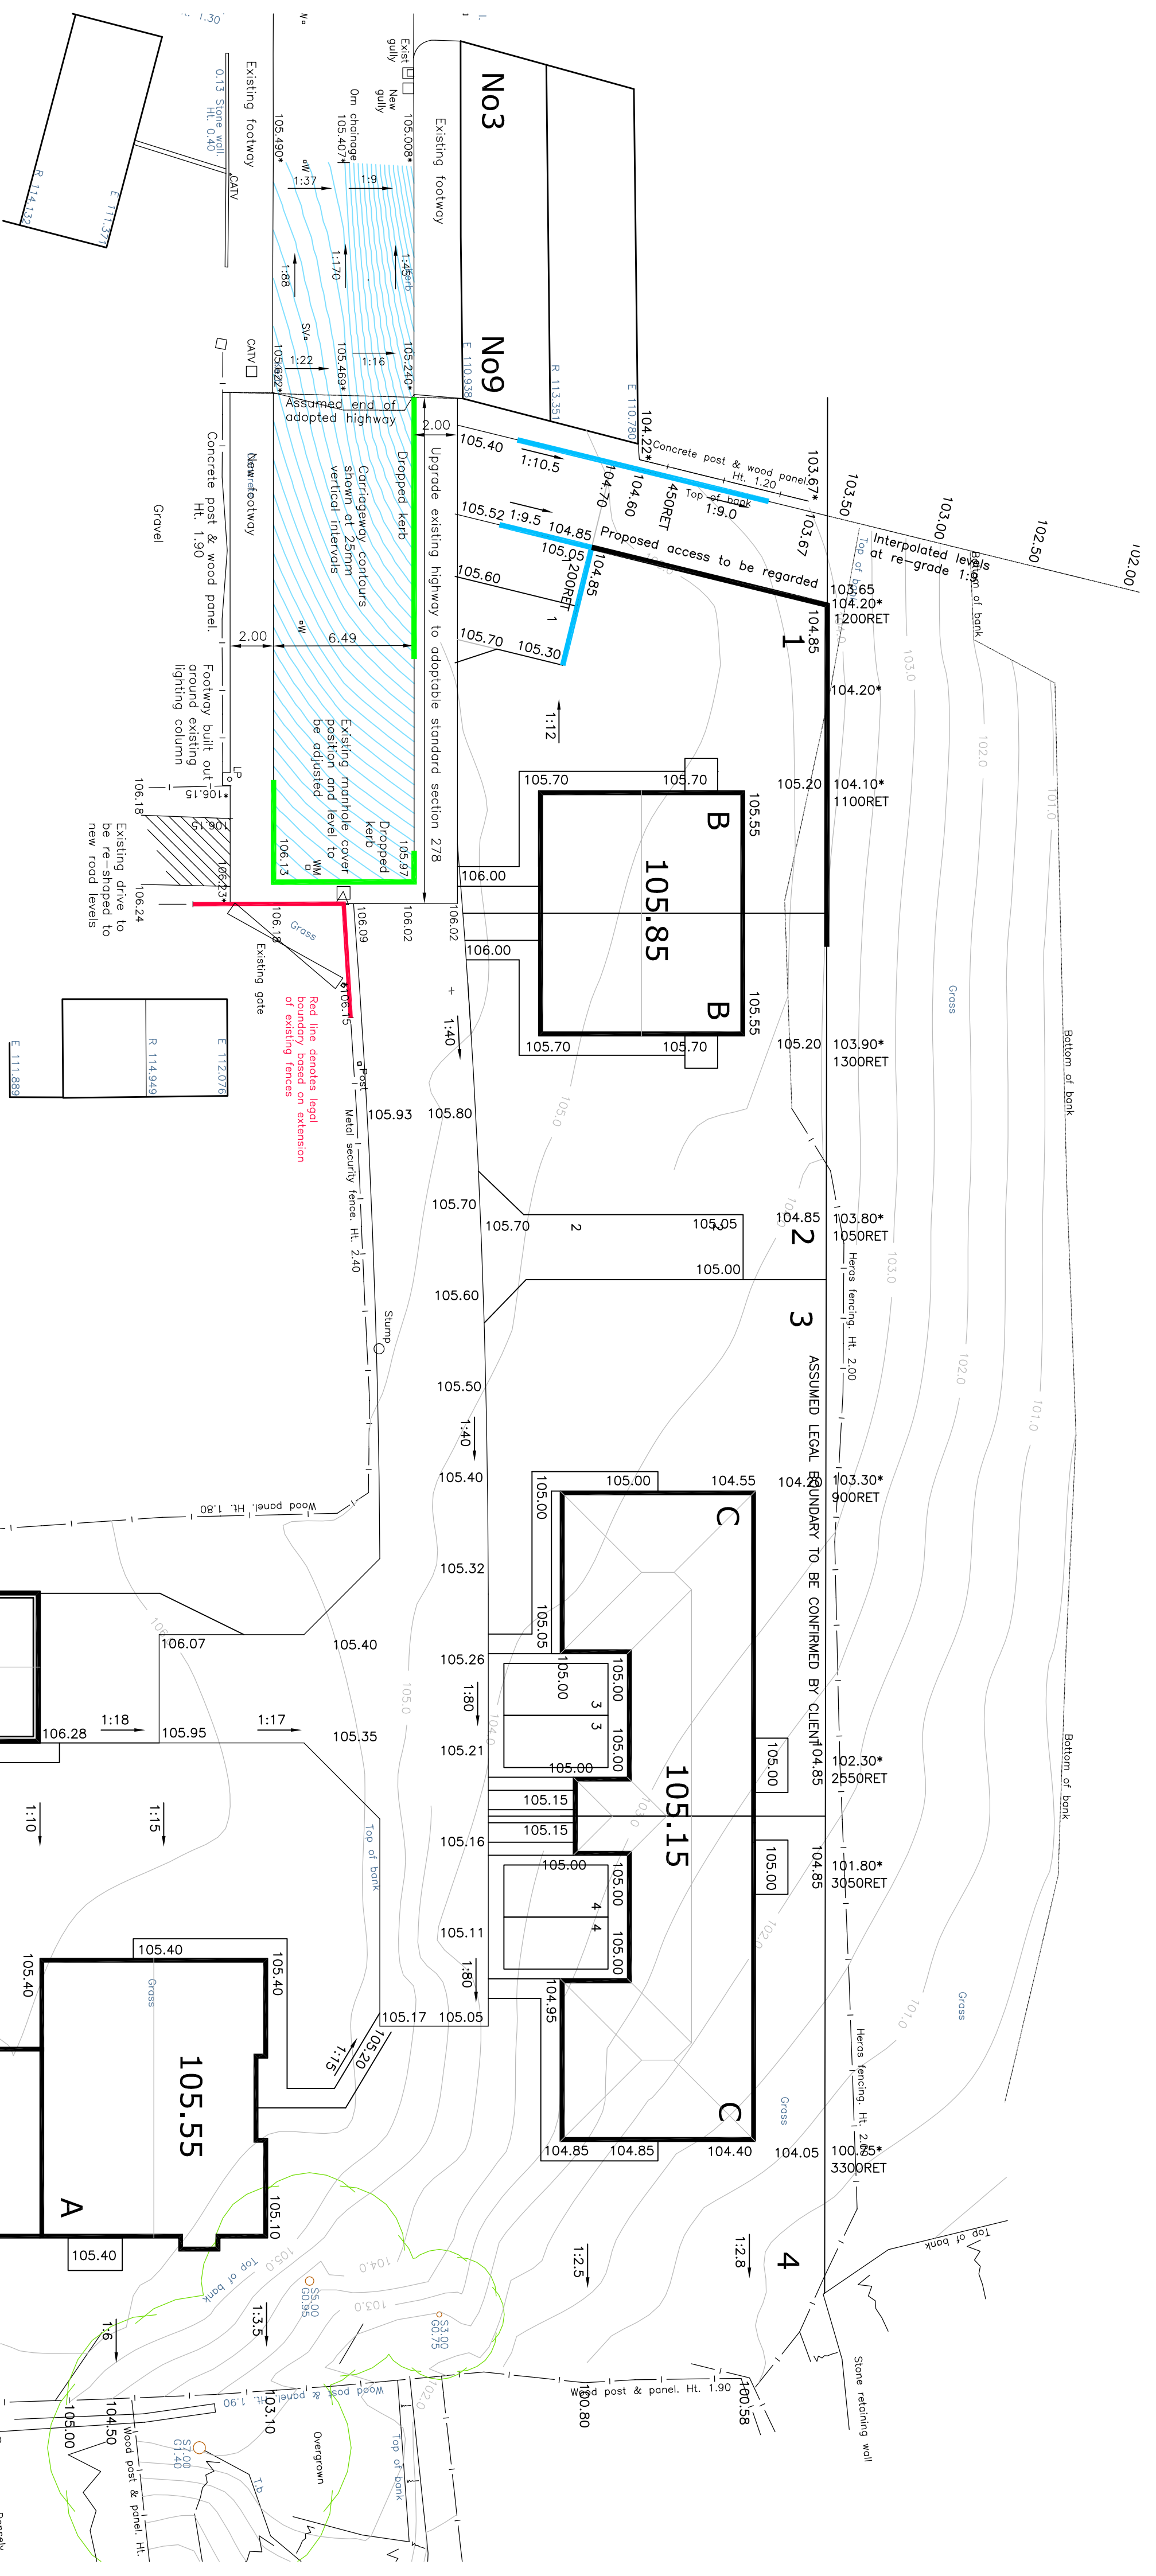

		R.A.B.	
		ENGINEERING DESIGN LTD	
12 BERRY HOLME CLOSE SHEFFIELD S35 1AB TEL.(0114)2464871			
Mr M Miller (GGG)			
Bismark Street, Wosborough External works .			
DRAWN BY rab			
SCALE 1:200 (A2)		DATE Oct 19	
DRAWING No 1124-11		REV.	

PRELIMINARY ONLY

