



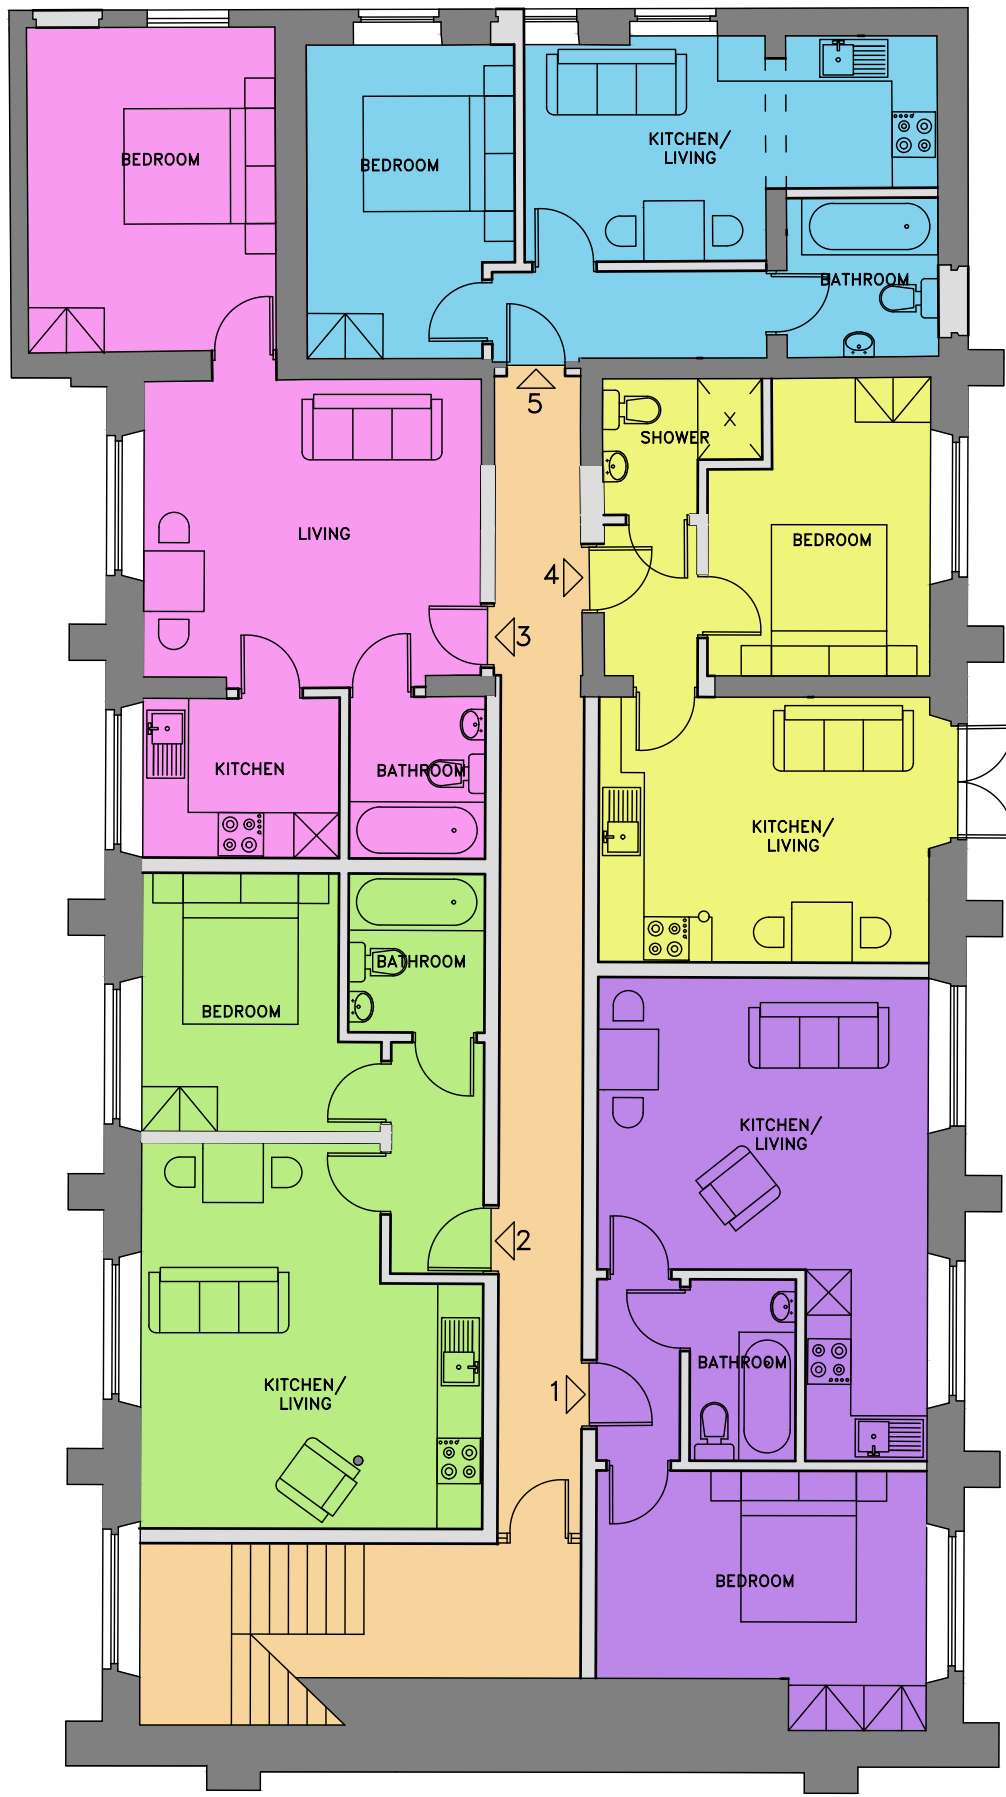


Ground Floor

Schedule:			
Apartment 1	1 Bed	42m ²	
Apartment 2	1 Bed	39m ²	
Apartment 3	1 Bed	42m ²	
Apartment 4	1 Bed	34m ²	
Apartment 5	1 Bed	35m ²	

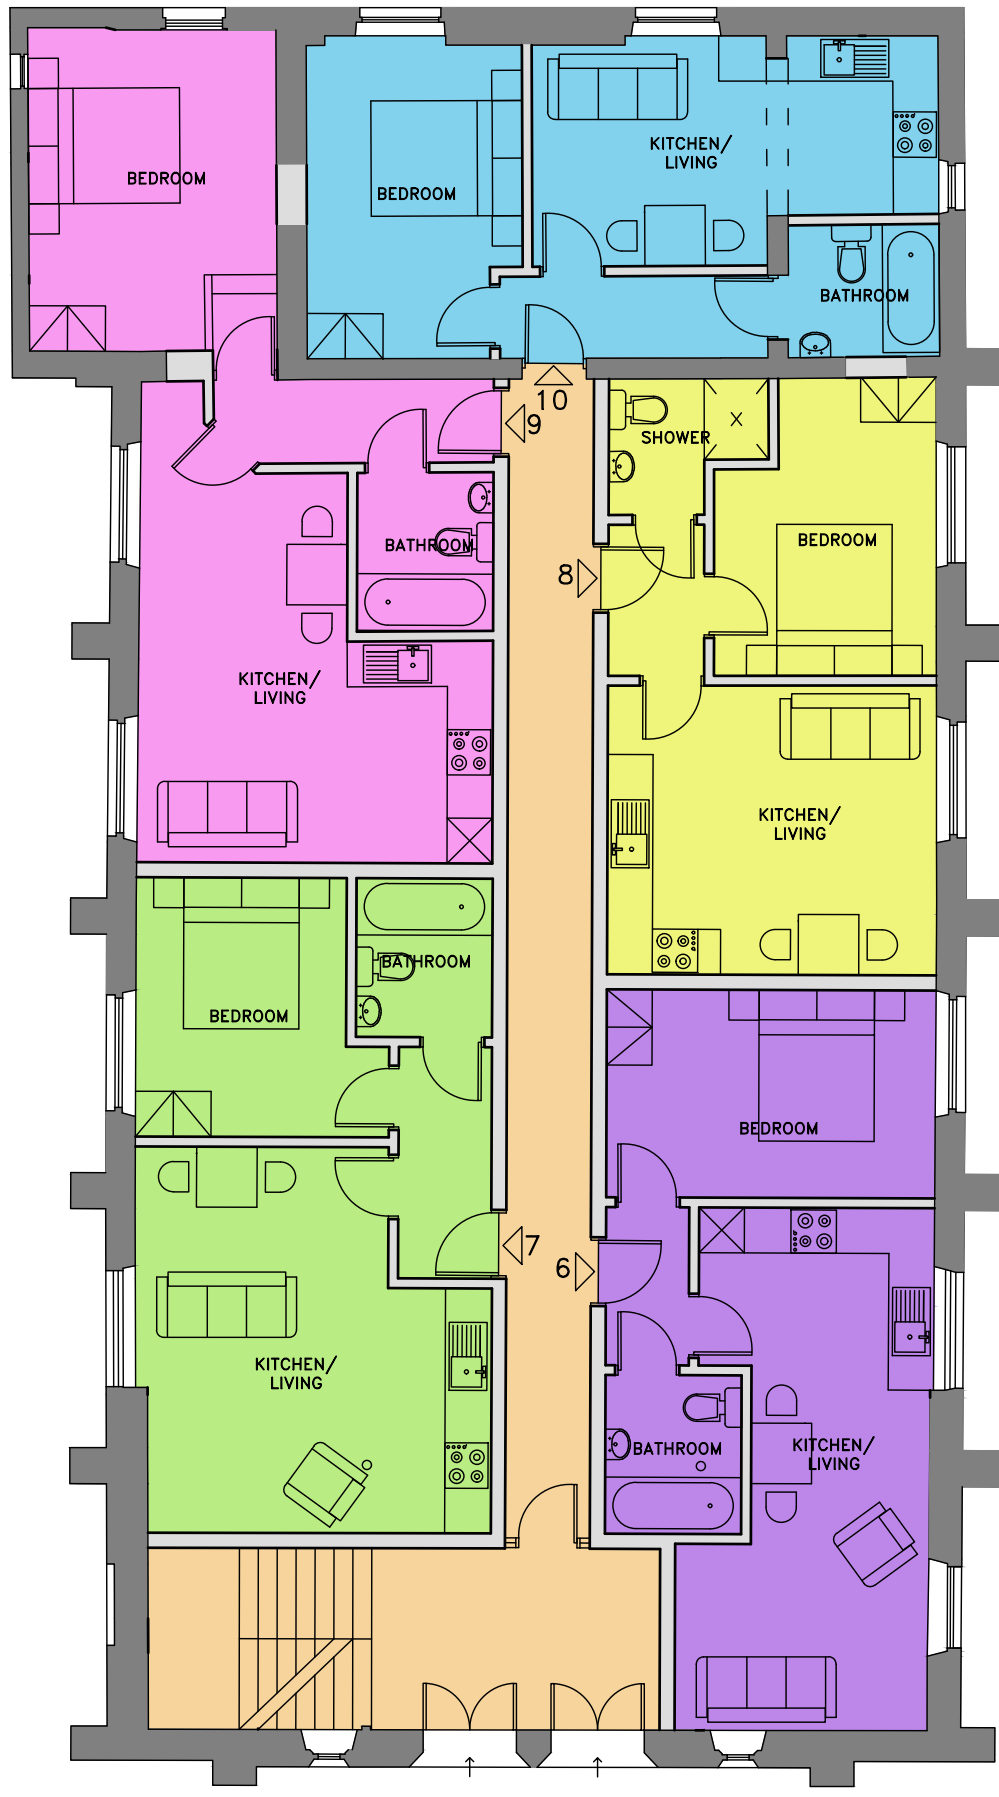


First Floor

Schedule:			
Apartment 6	1 Bed	40m ²	
Apartment 7	1 Bed	41m ²	
Apartment 8	1 Bed	34m ²	
Apartment 9	1 Bed	45m ²	
Apartment 10	1 Bed	35m ²	

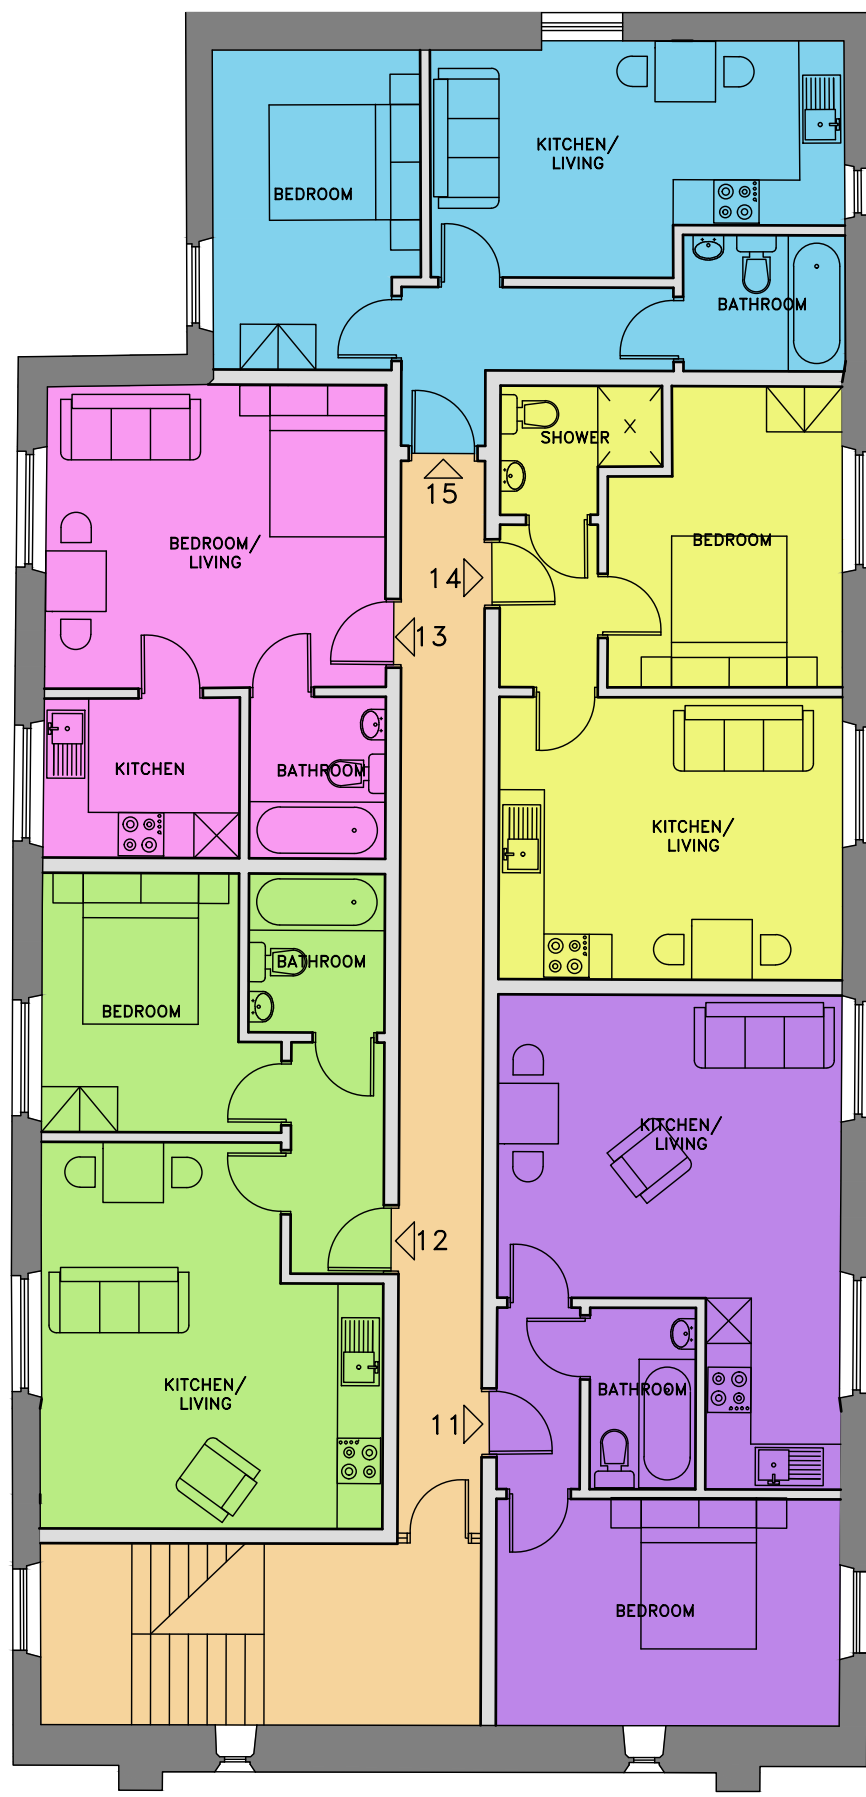

Second Floor

Schedule:			
Apartment 11	1 Bed	44m ²	
Apartment 12	1 Bed	39m ²	
Apartment 13	Studio	28m ²	
Apartment 14	1 Bed	36m ²	
Apartment 15	1 Bed	37m ²	

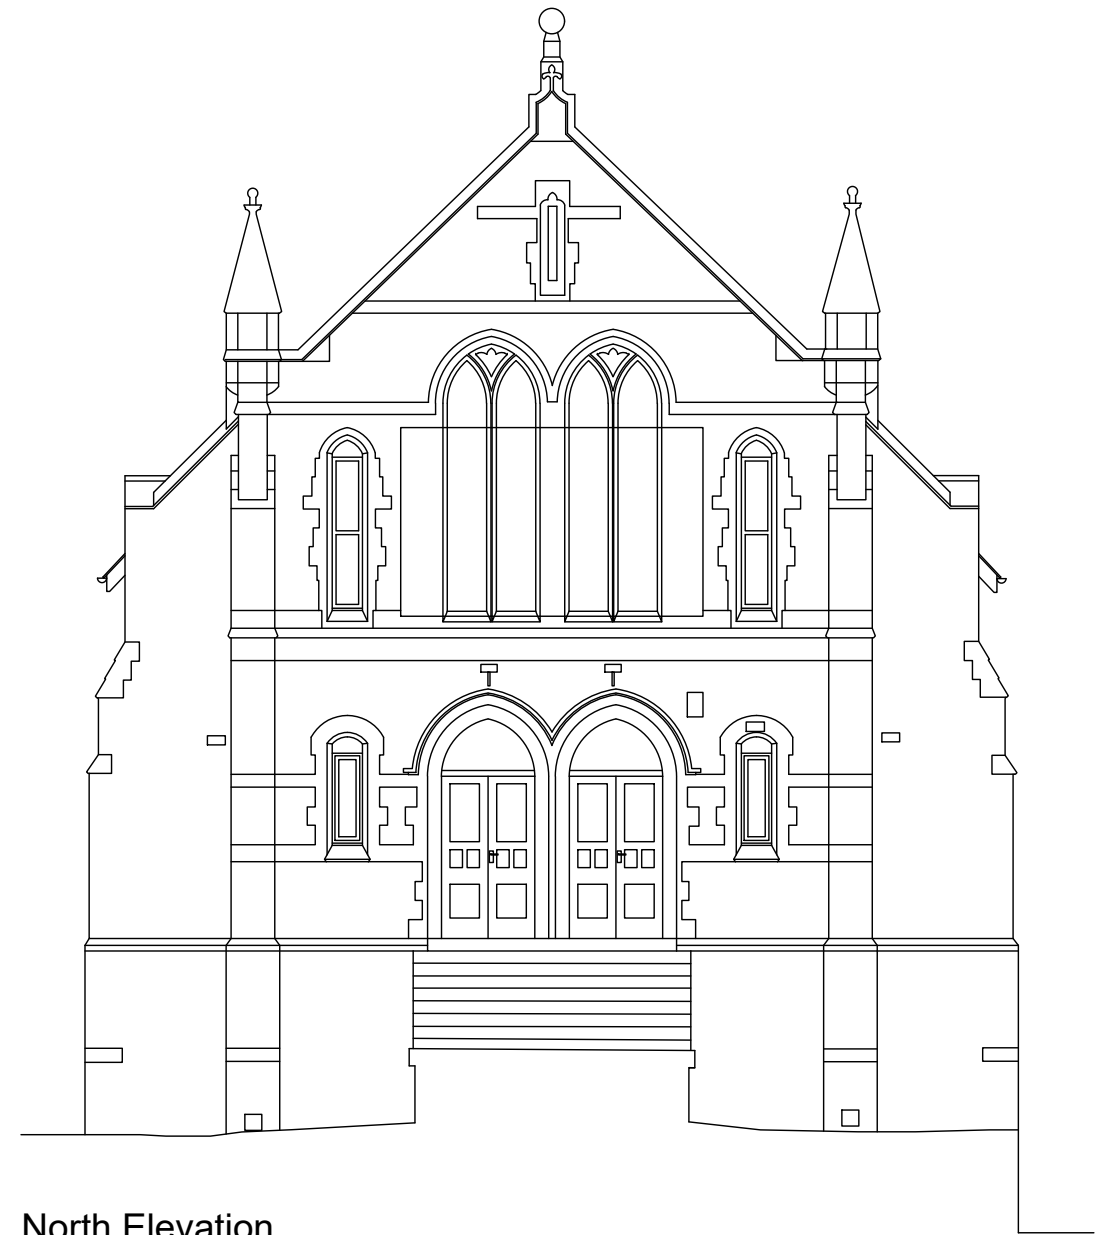

North Elevation



East Elevation



South Elevation



West Elevation

