


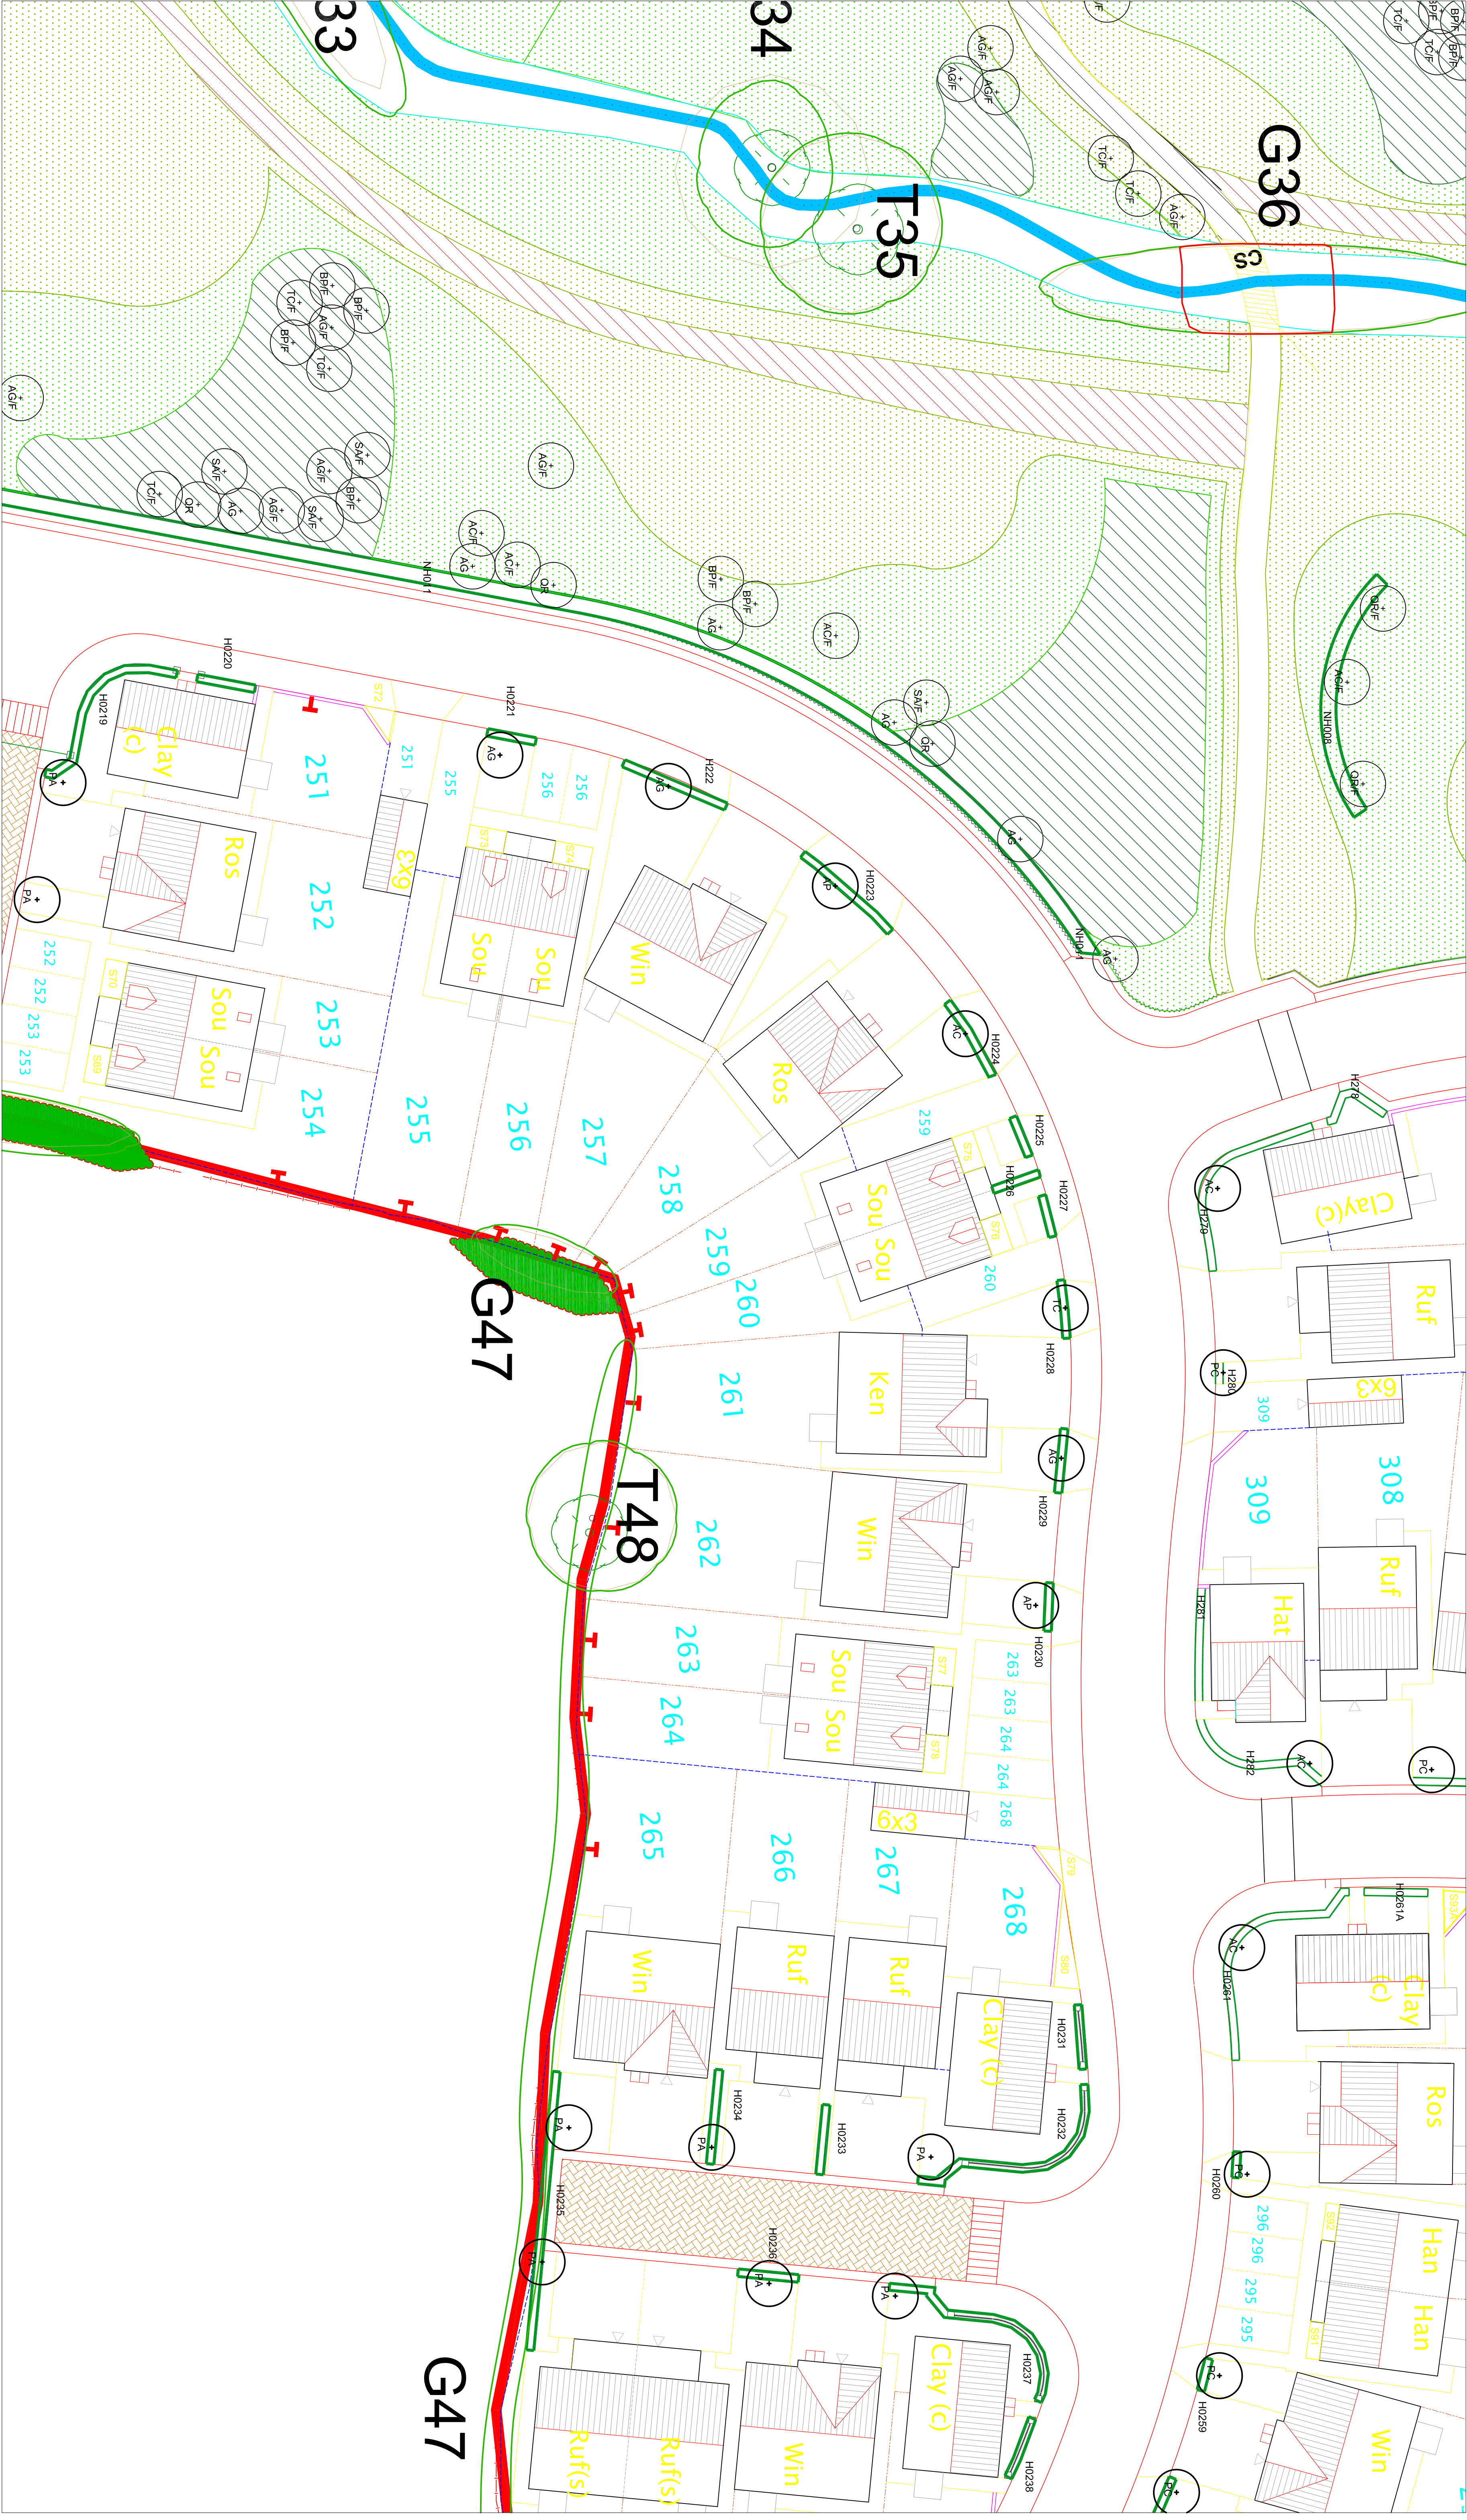

LEGEND




Existing Trees


Refer to drawing Appendix 4: Tree Protection Plan Ref: 1310 for trees to be retained / removed produced by AWA Tree Consultants




Proposed Hedges

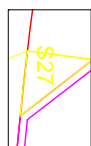


Proposed Shrub Beds

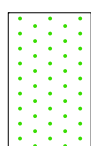

Wildflower Grass: EWSF Mix by Emorsgate Seeds. Sowing Rate: 1.5g/m²

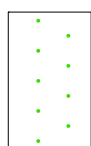

Amenity Grass: A22 Mix by Emorsgate Seeds. Sowing Rate: 50.00g/m²

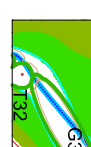

Existing Watercourse.

Refer to Ecological Estates report EE-007-01 for recommendations to this area




Proposed Footpath



Proposed Bulb Planting

LOCATION PLAN

Note:
To be read in conjunction with drawings
5685-93-014,015, 016, 017

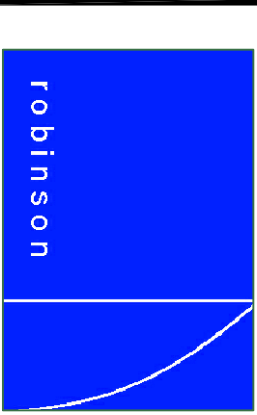

Robinson Landscape Design
The Studio, Hedgely, North Bank
Haydon Bridge, Hexham, NE47 6LY
Tel: 01434 684 100
info@robinsonlandscapedesign.co.uk

Project	Withorpe, Barnsley
Drawing Name	Planting Plan 7 of 13
Drawing No.	5685-93-007
Drawn:	CJT
Checked:	TR
Date:	13-02-2015

Rev	Description	Checked	Date
A	Drawn	CJT	13-02-2015
