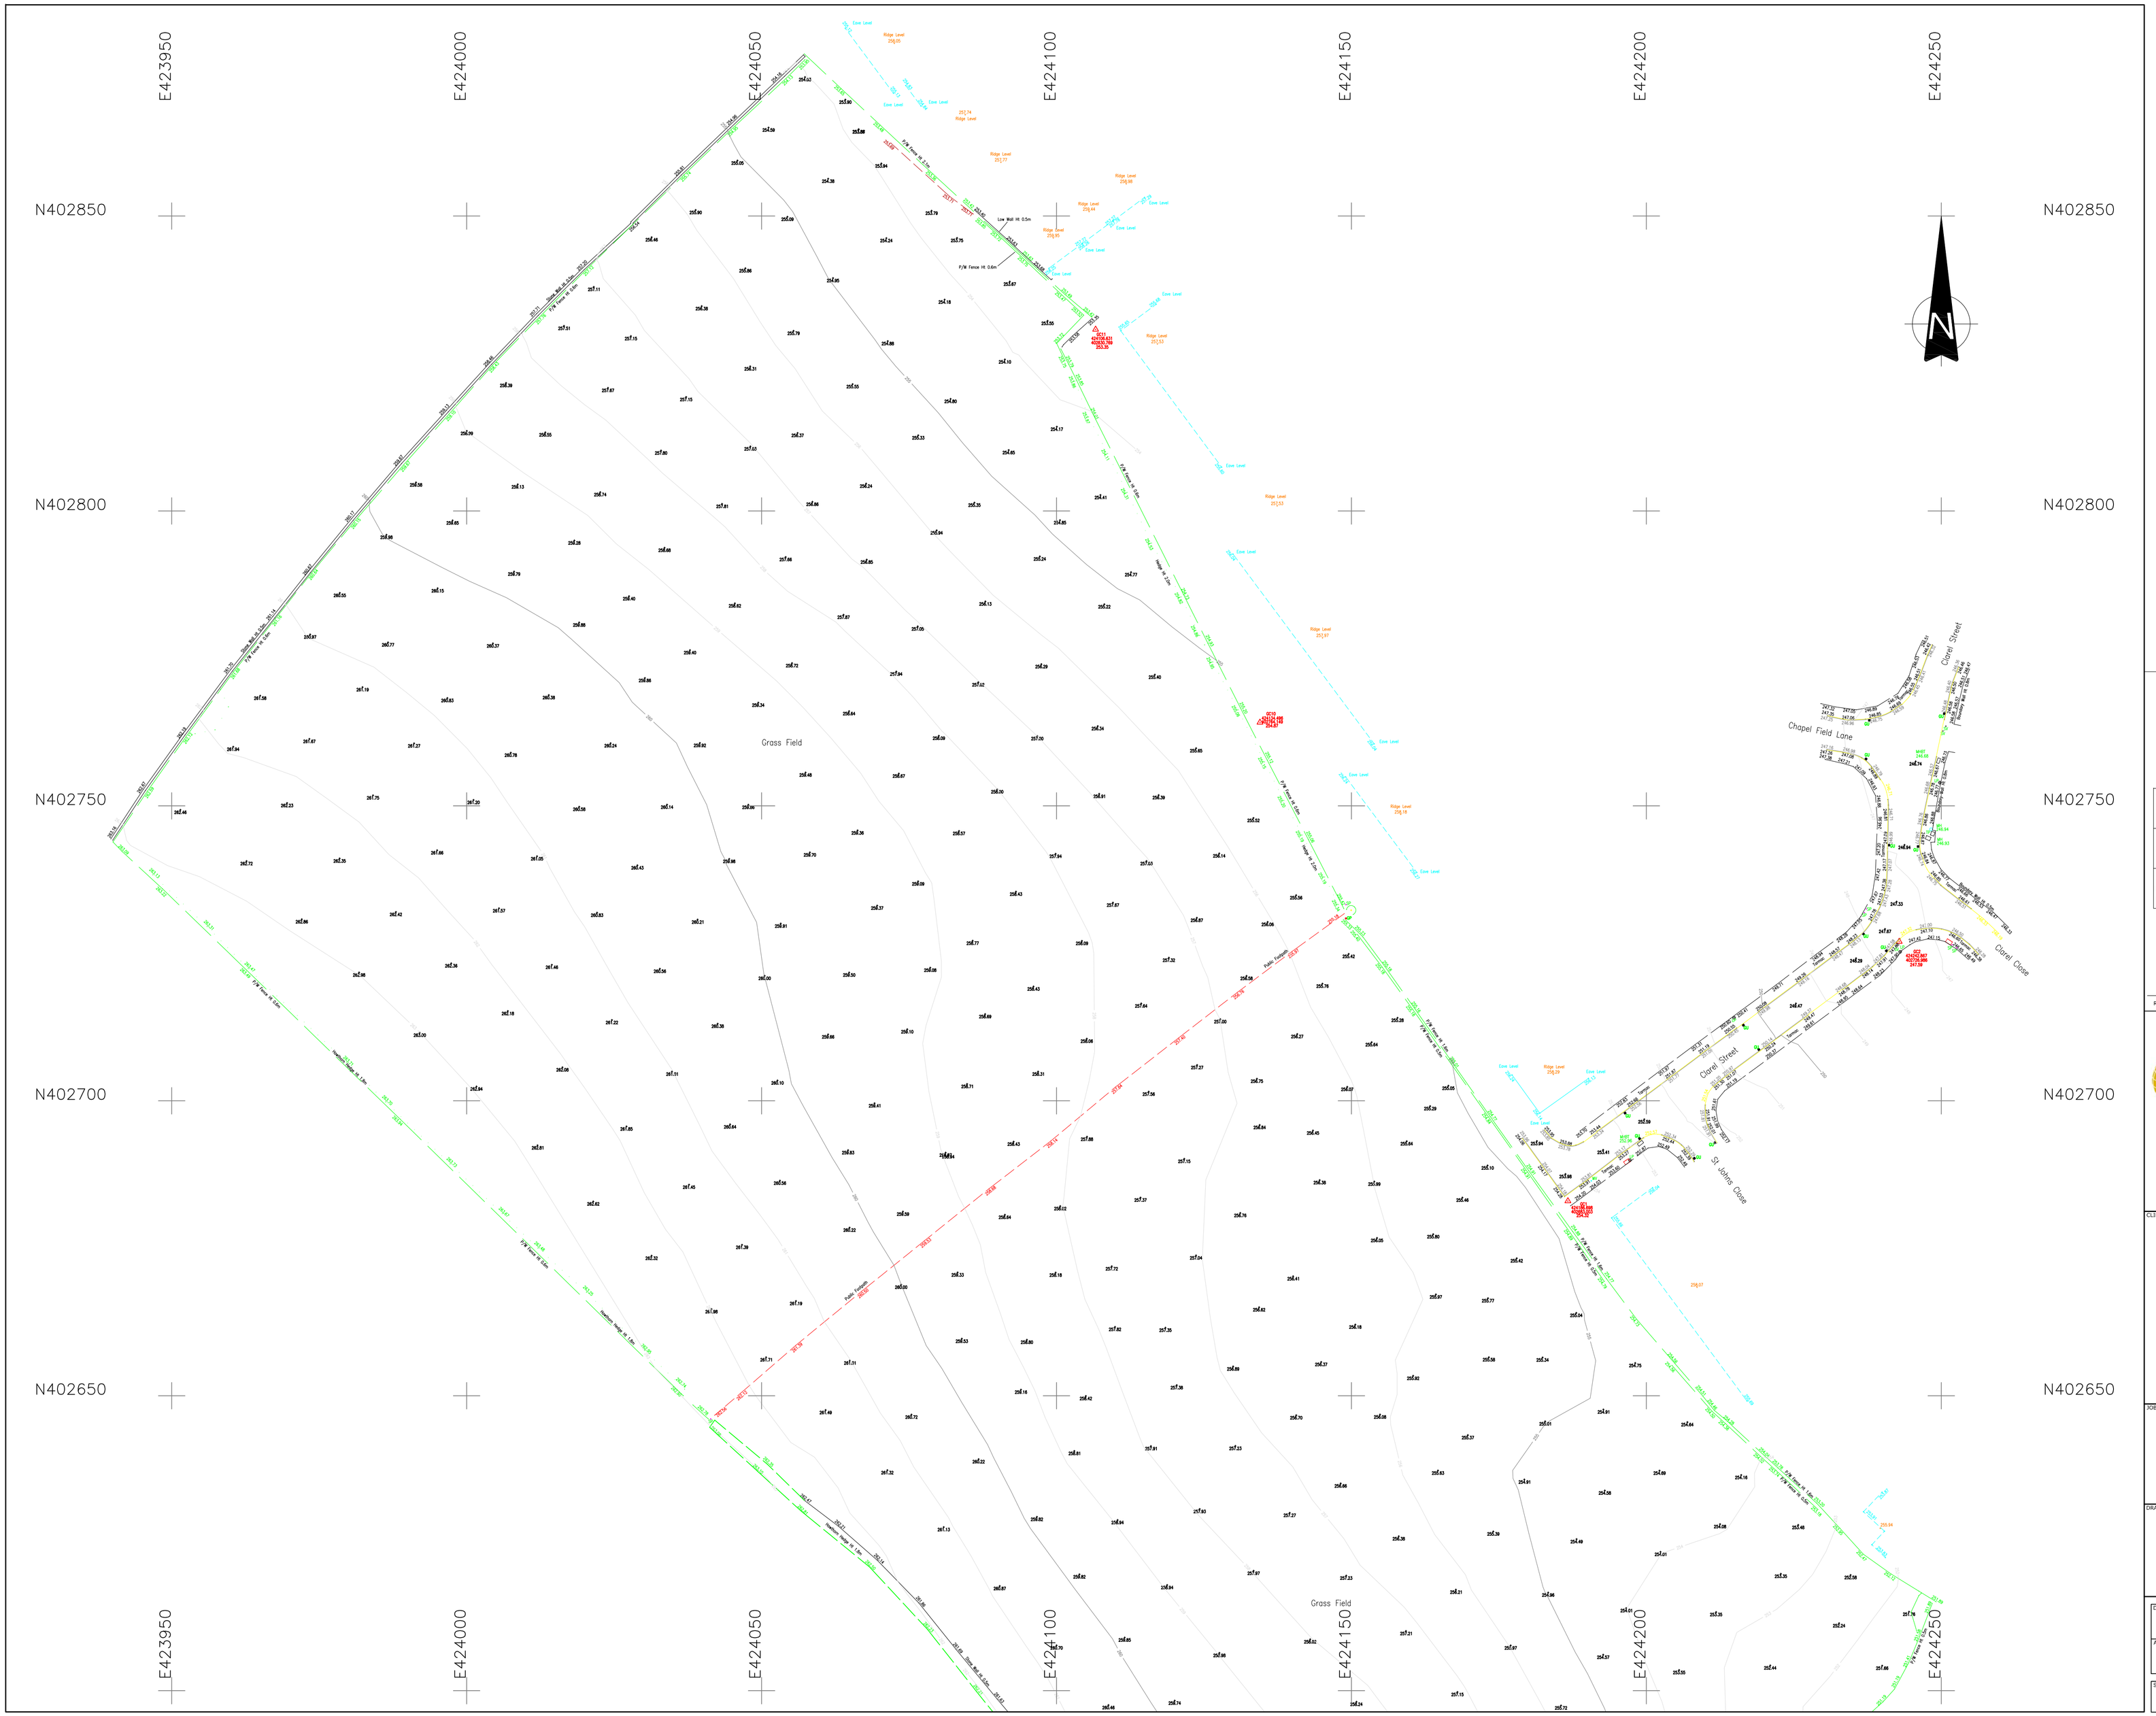
E423950
E424000
E424050
E424100
E424150
E424200
E424250
N402850
N402800
N402750
N402700
N402650
Grass Field
Chapel Field Lane
Clare Street
Clare Close
St. Johns Close
Low Wall Ht 0.5m
F/W Fence Ht 0.6m
Hedge Ht 2.0m
Hedge Ht 1.5m
