

CAR PARK



CAR PARK

SIZE 3m² 4.25m²


BOUNDARY

BOUNDARY


EXISTING DRIVEWAY

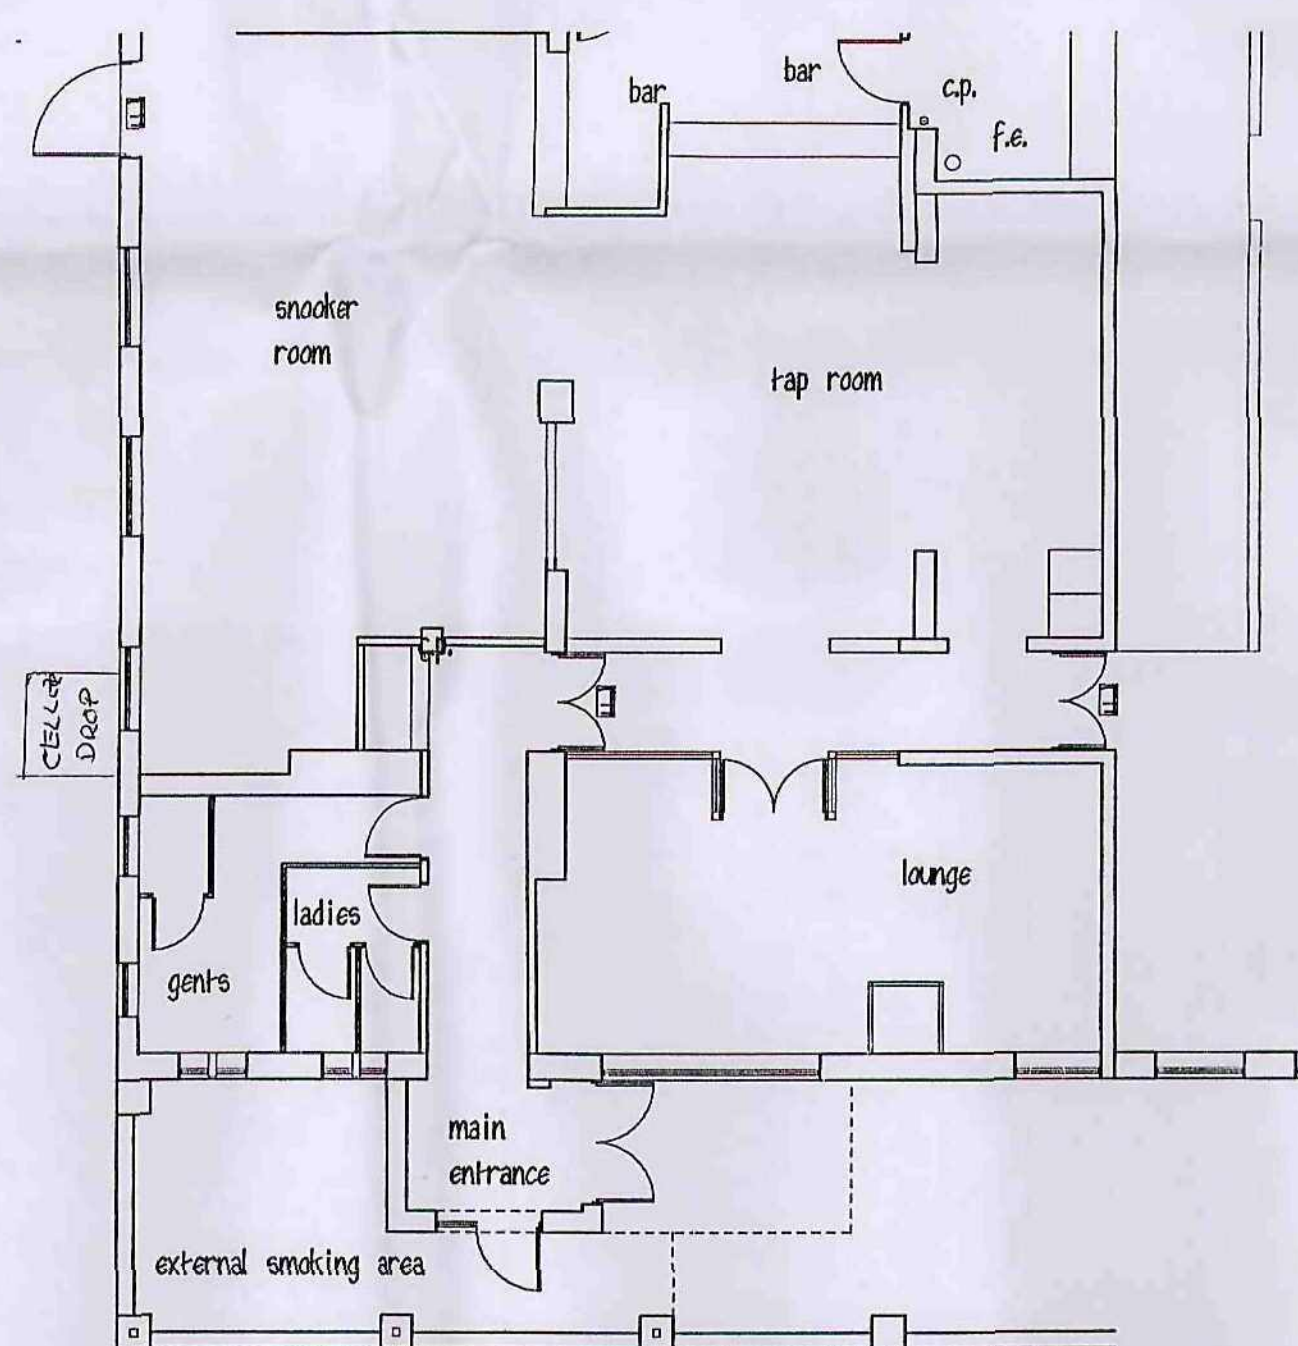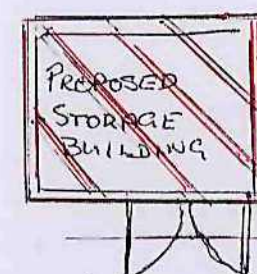


FRONT ELEVATION

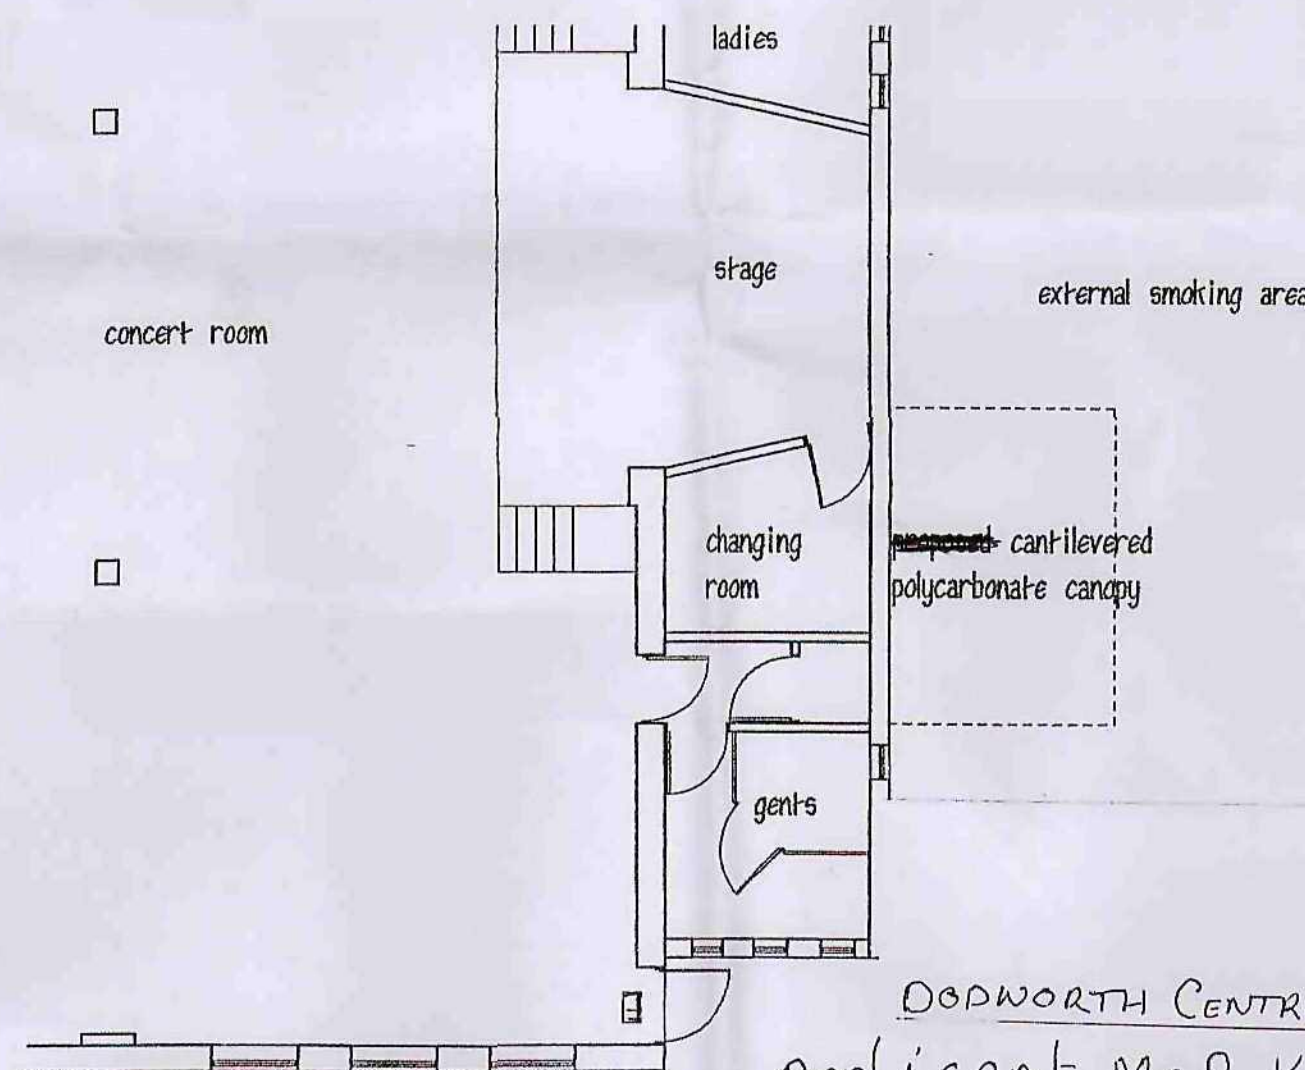

10PY
carbonate roof sheets on
m.s. framing & posts

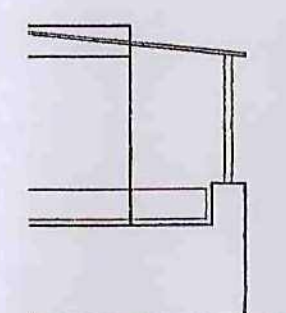

FRONT ELEVATION

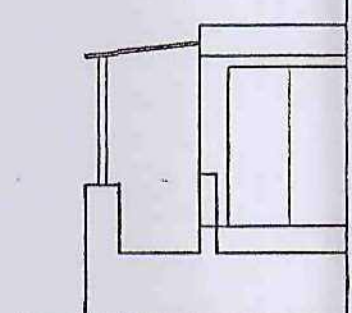

SIDE ELEVATION

DODWORTH CENTRAL WMC
Applicant MR P. KITCHEN
C/O DODWORTH GARDEN -
Society.
PROPOSED ERECTION
OF CONCRETE SECTIONAL
STORAGE BUILDING

PLANS & ELEVATION
1:100 SCALE 26-1-09
PLANS DRAWN BY MR P. KITCHEN

TEL 07950798281