



PROPOSED SHOPFRONT ALTERATIONS 1:50



EXISTING
SHOPFRONT

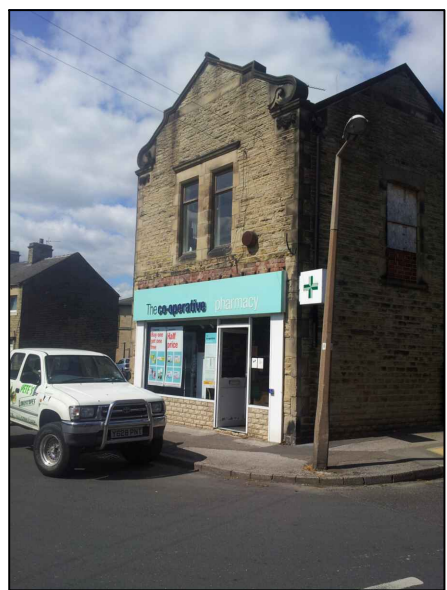

EXISTING
SHOPFRONT

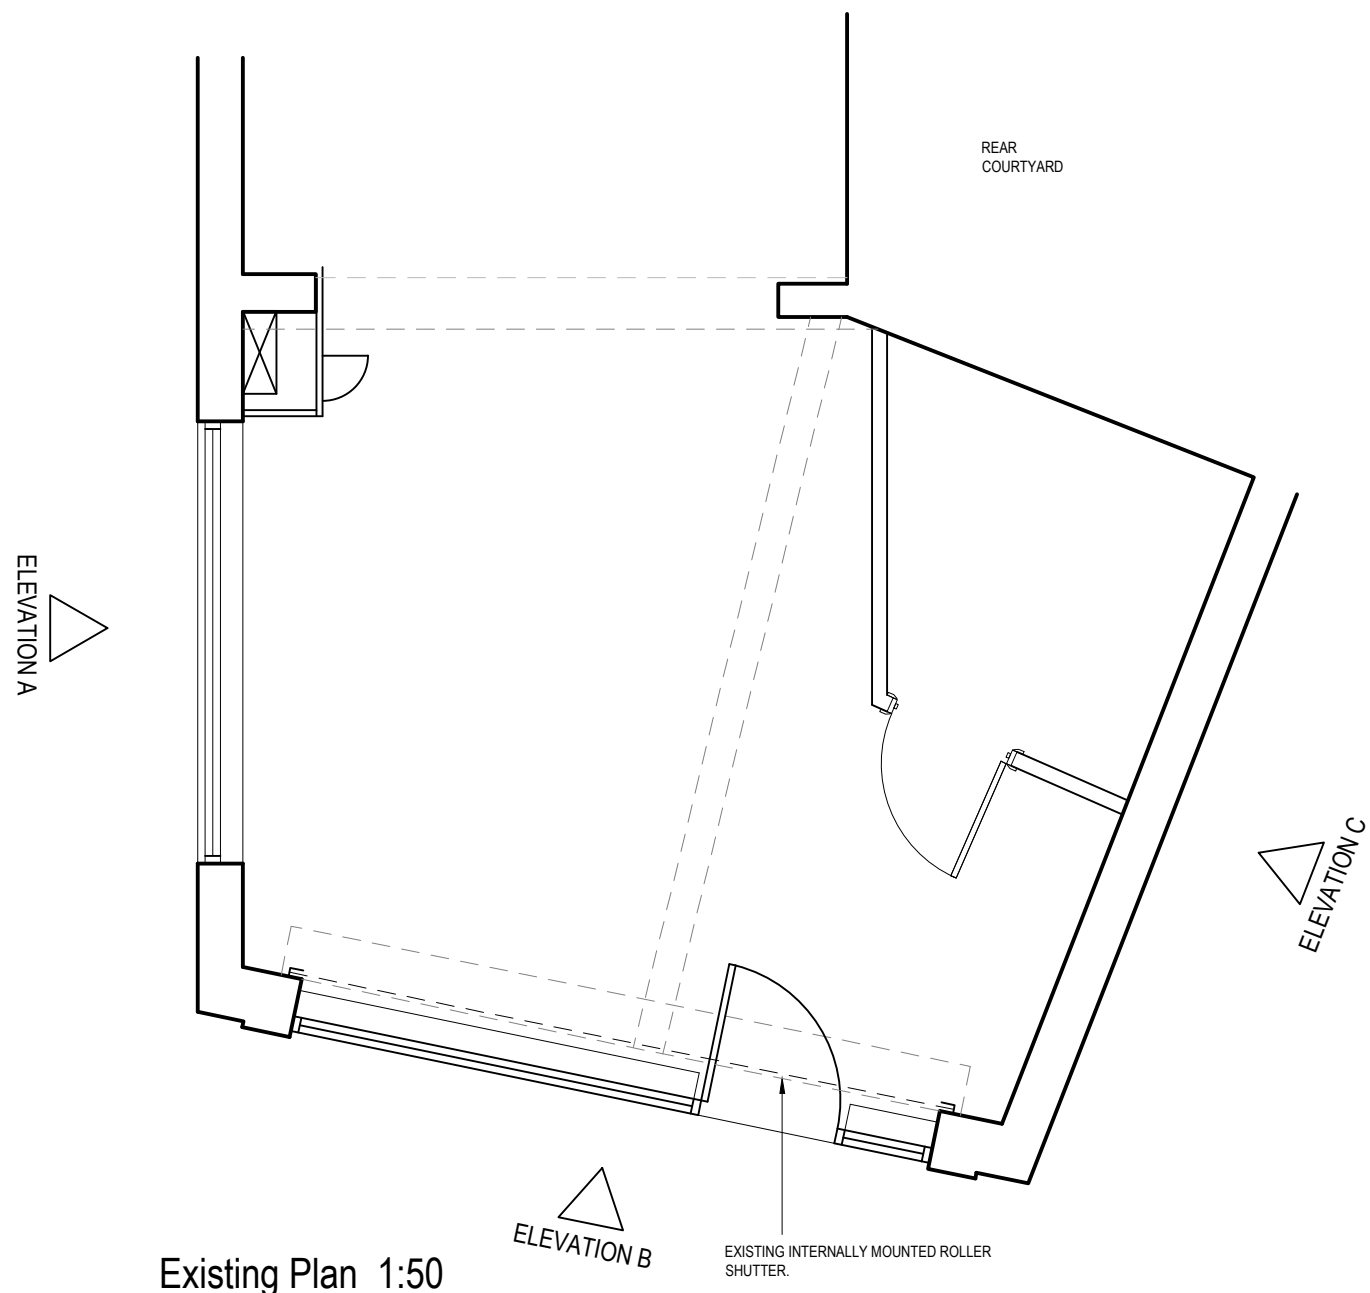


Existing Plan 1:50




EXISTING ELEVATION A - 1:50




EXISTING ELEVATION B - 1:50

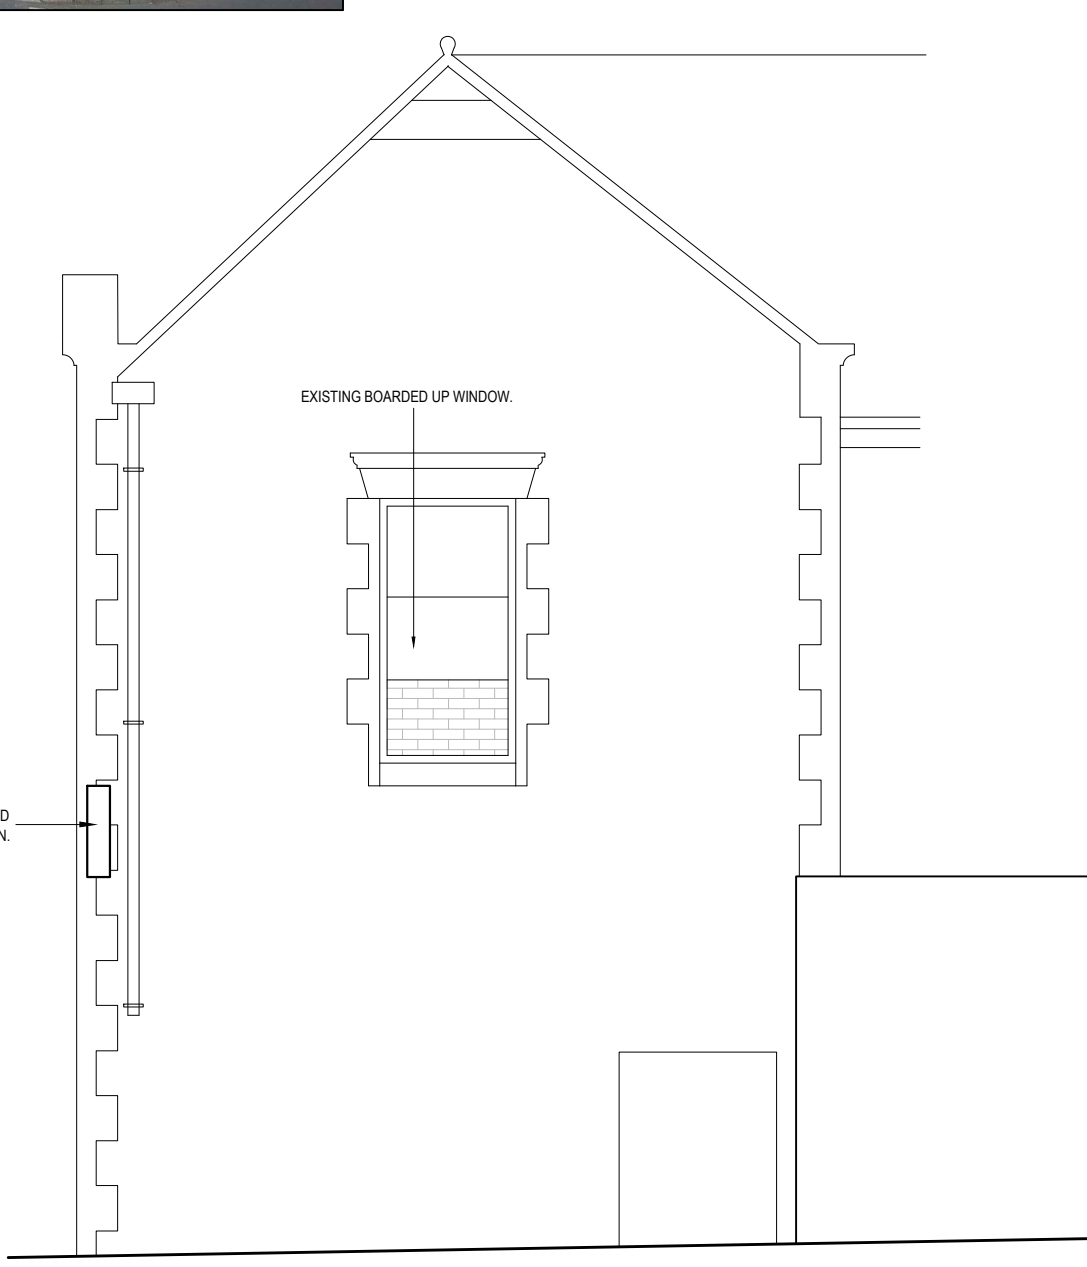

EXISTING ELEVATION C - 1:50

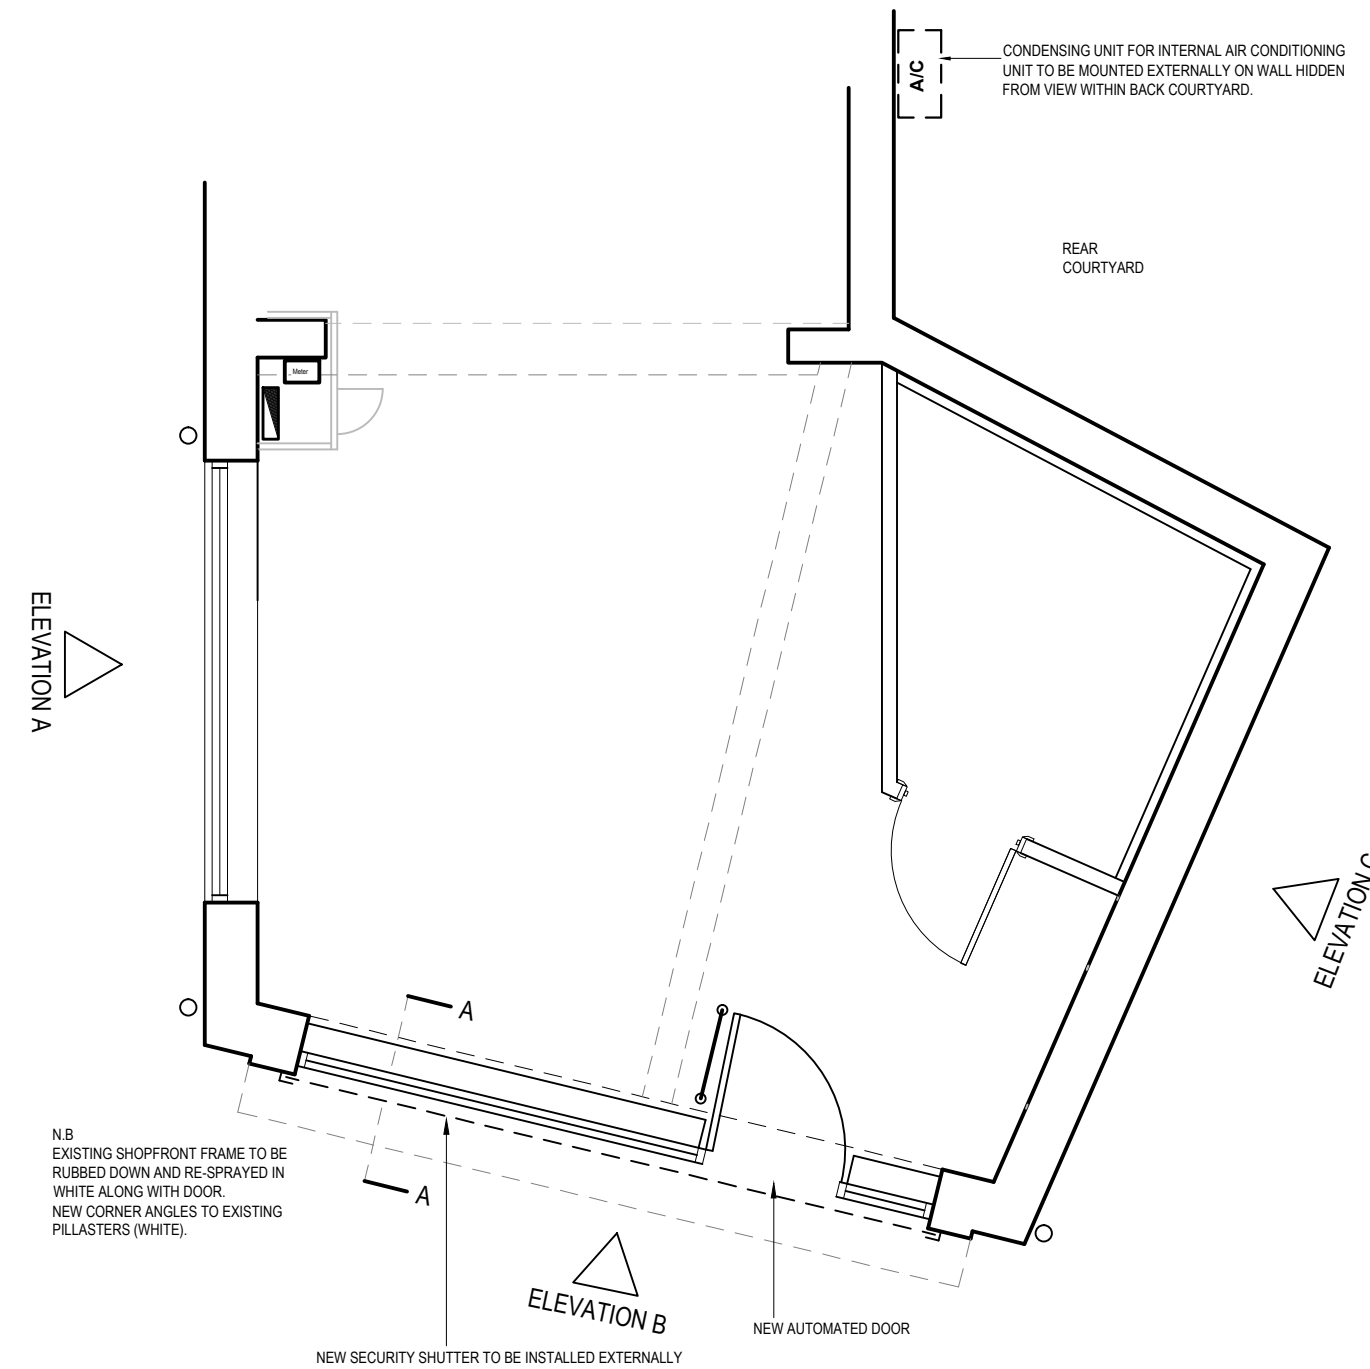


Proposed Plan 1:50

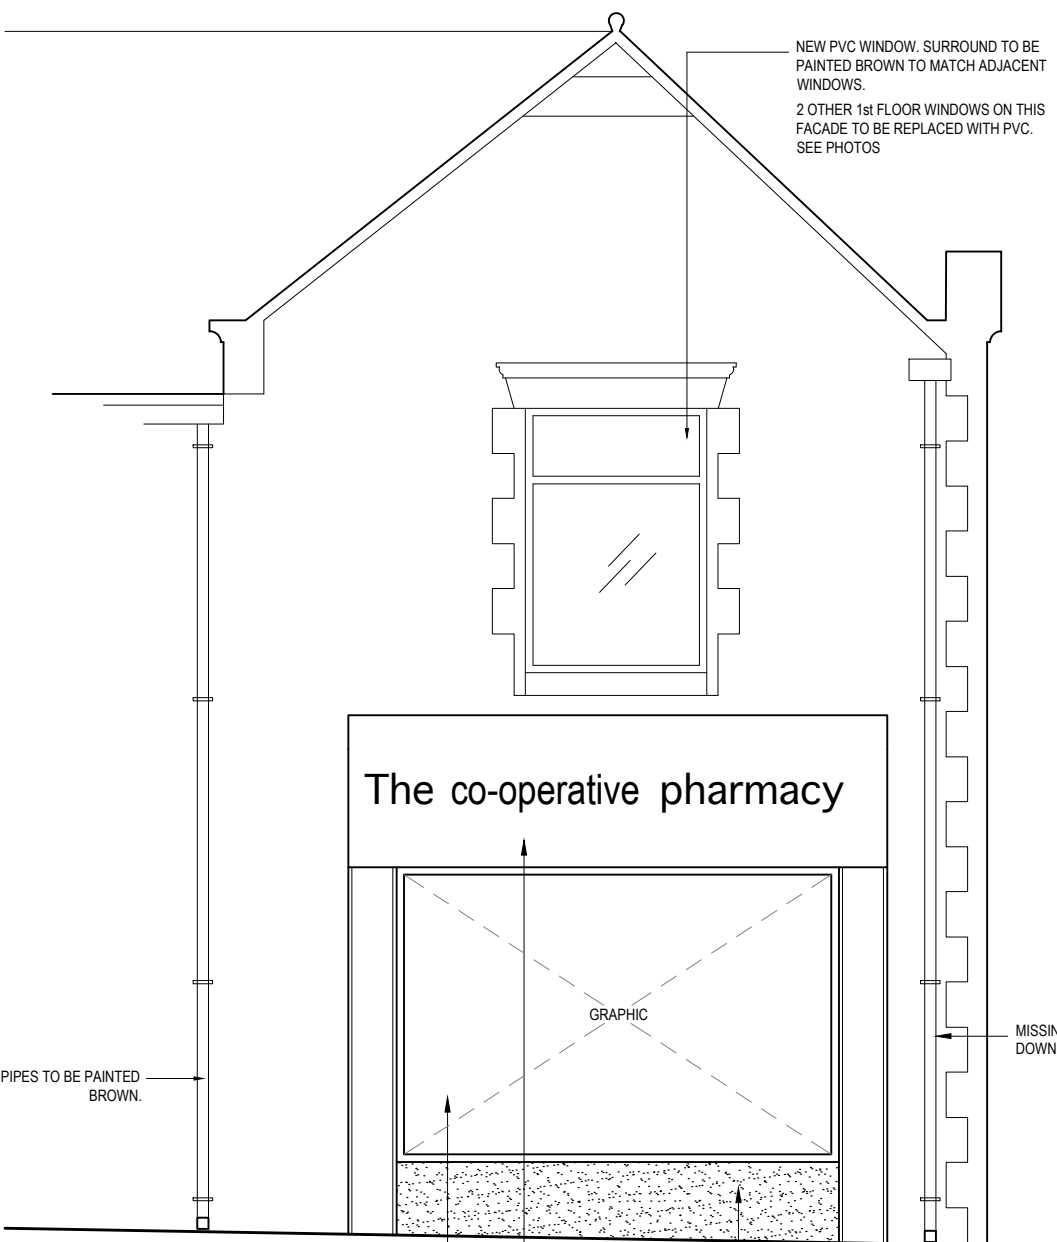


PROPOSED ELEVATION A - 1:50



PROPOSED ELEVATION B - 1:50

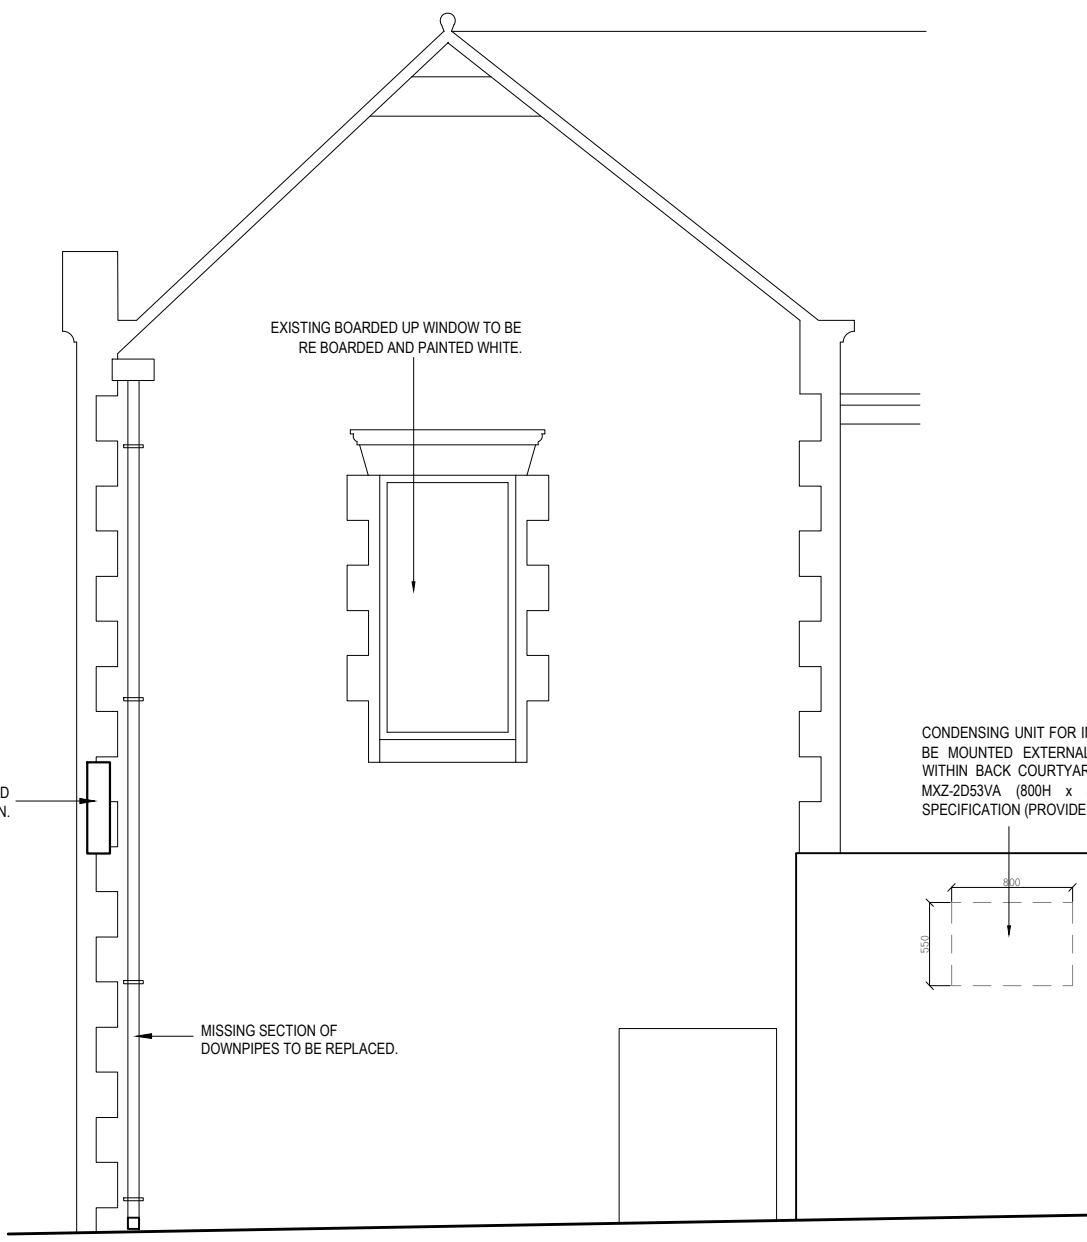

PROPOSED ELEVATION C - 1:50

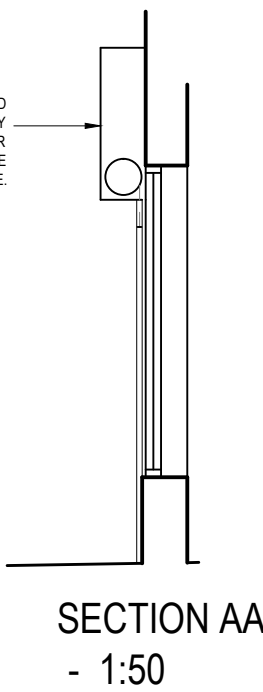

SECTION AA
- 1:50

Date	Rev	Description
		
UNIT 9 Kingsway Business Centre Swarsea West Ind. Park Forestfach Swarsea SA5 4DL Email: baptt@baptt-group.com		
Tel: 01792 588995 Fax: 01792 583208		
		
Dept. 10107 1 Angel Sqaure Manchester M60 0AG		
Drg.Title: Proposed New Roller Shutter Details		
Drg.No: 200427-DAR-RME		
Address: 2 Snape Hill Road Darfield Barnsley, South Yorkshire S73 9JU		
Branch: 200427		
Scale:	Date:	Drawn By:
1:50	17/07/13	M.Edwards