





SIGN No 1 HAYWOOD & PADGETT NON-ILLUMINATED FASCIA SIGN - 2 OFF OVAL SIGN
ARTWORK TO BE SUPPLIED BY CLIENT




SIGN No 2 NIB NIBS NON-ILLUMINATED FASCIA SIGN - 1 OFF
ARTWORK TO BE SUPPLIED BY CLIENT

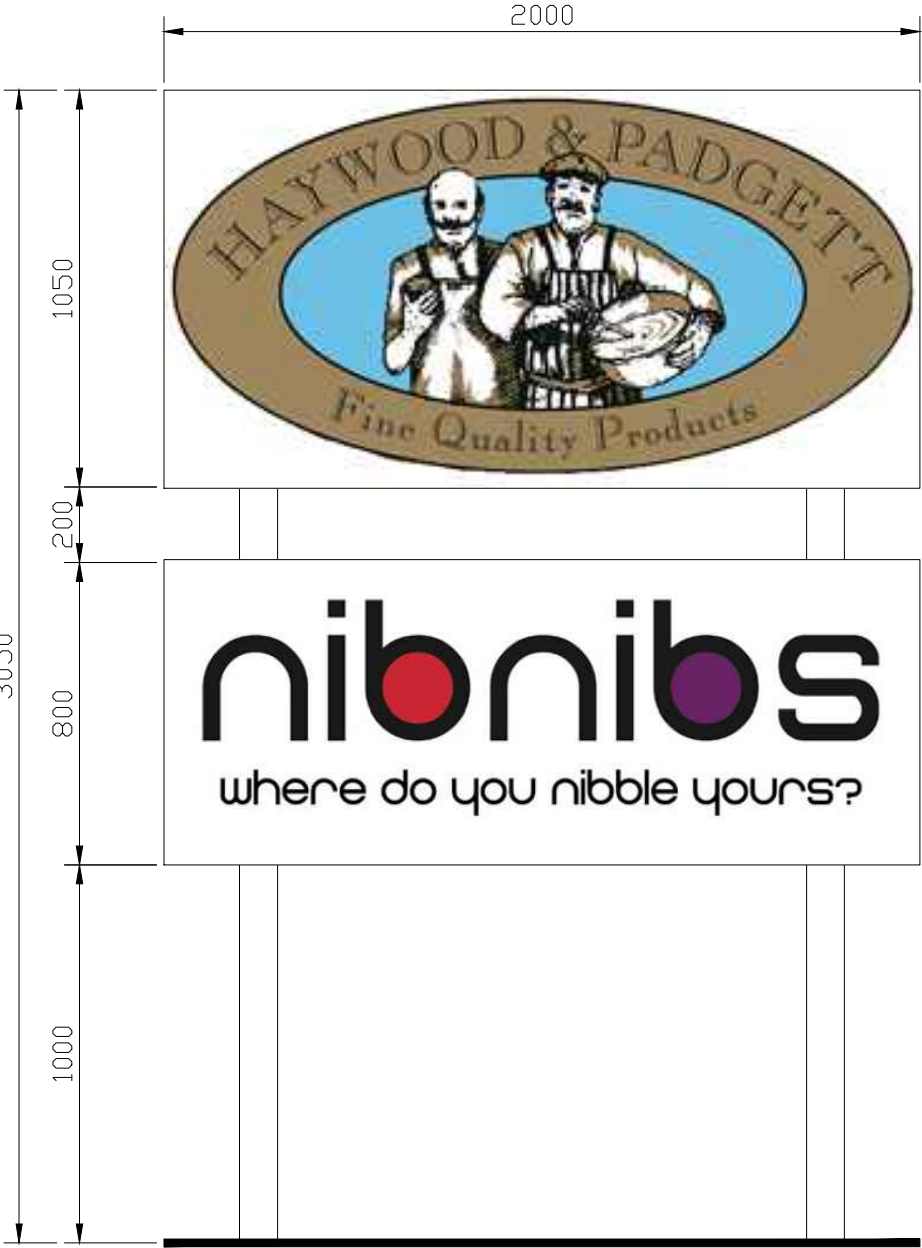


SIGN No 3 HAYWOOD & PADGETT NON-ILLUMINATED TOTUM
ARTWORK TO BE SUPPLIED BY CLIENT

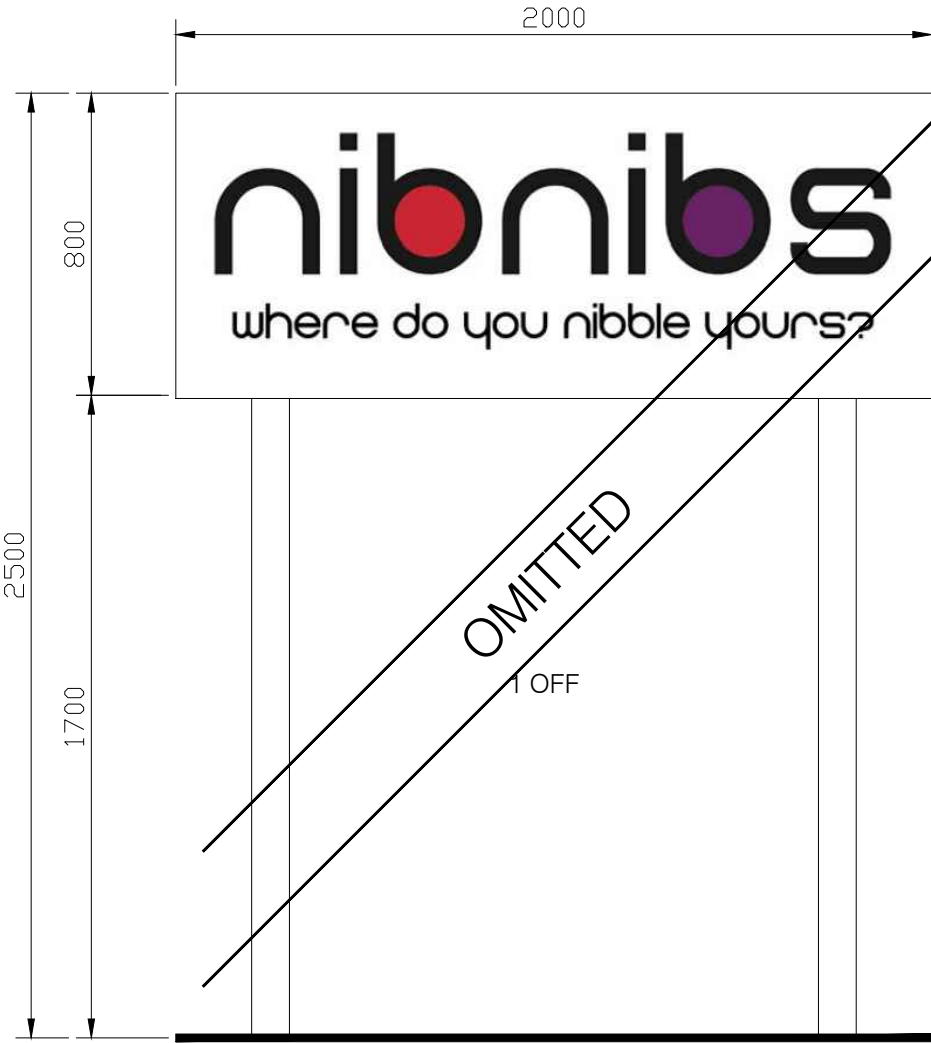


SIGN No 4 NIB NIBS NON-ILLUMINATED TOTUM
ARTWORK TO BE SUPPLIED BY CLIENT

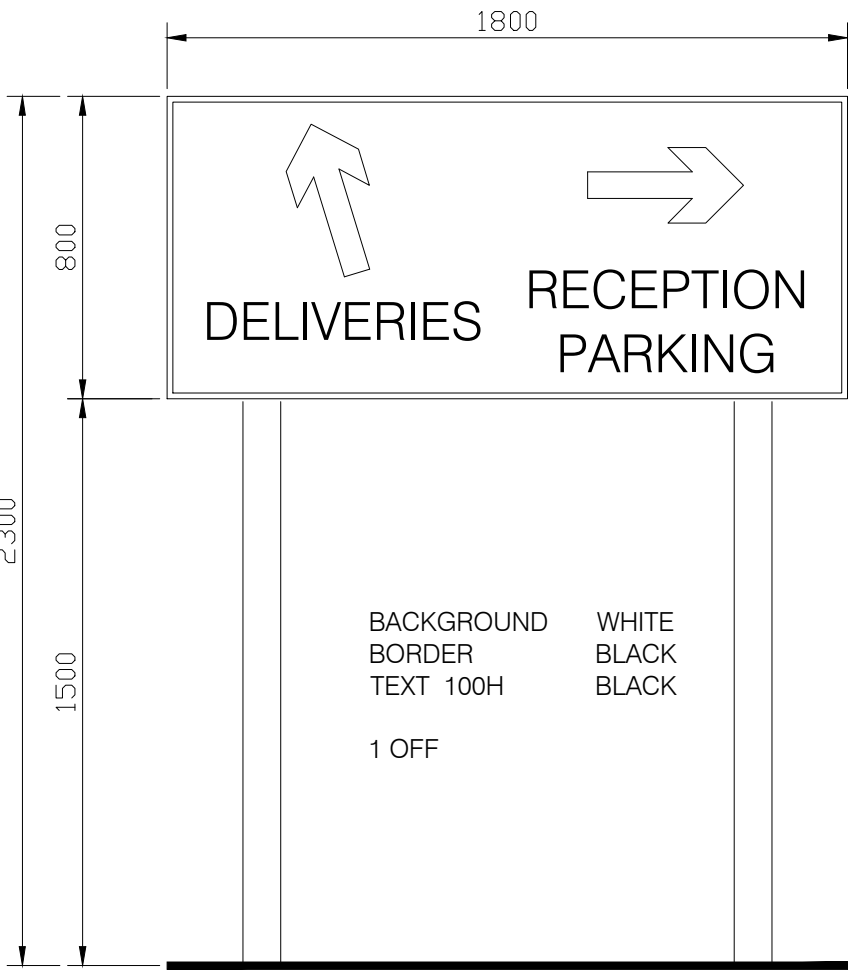


SIGN No 5 NIB NIBS NON-ILLUMINATED WAYFINDER

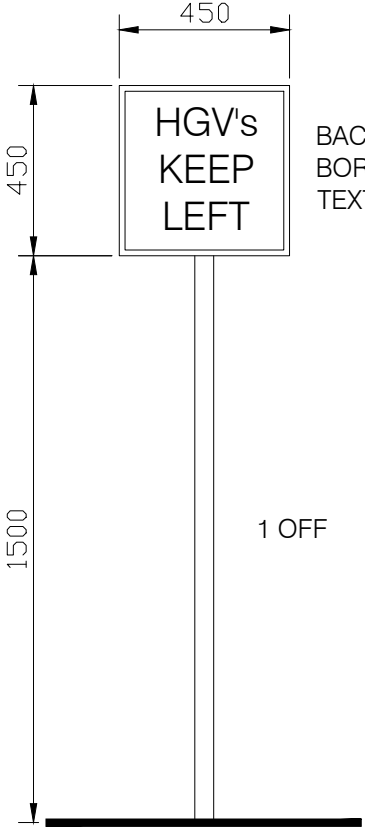


SIGN No 6 HGV'S KEEP LEFT

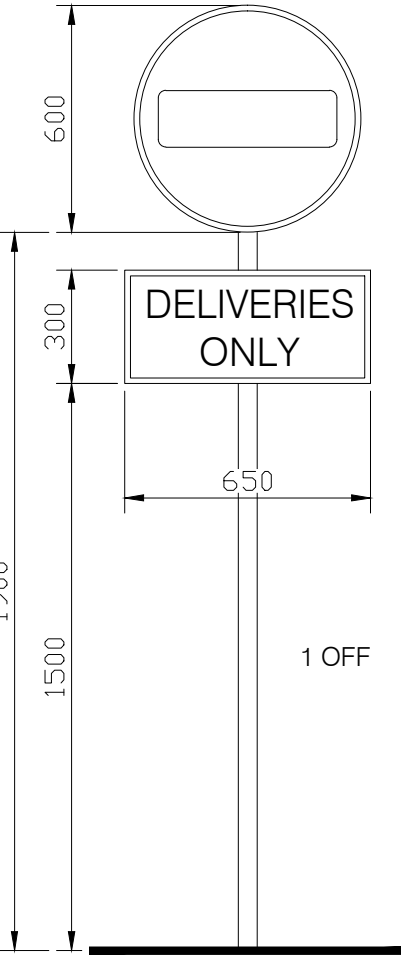


SIGN No 7 NO ENTRY DELIVERIES ONLY

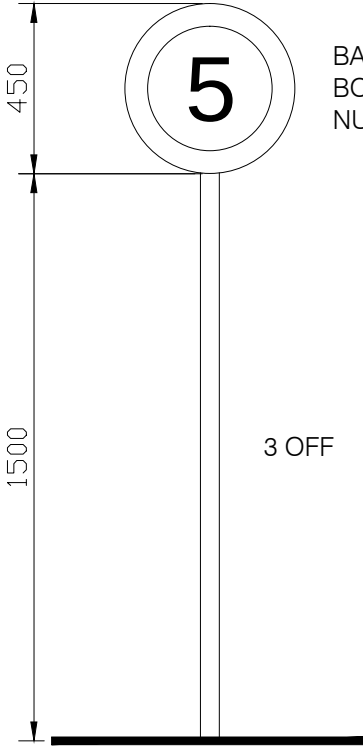


SIGN No 8 MAXIMUM SPEED 5MPH

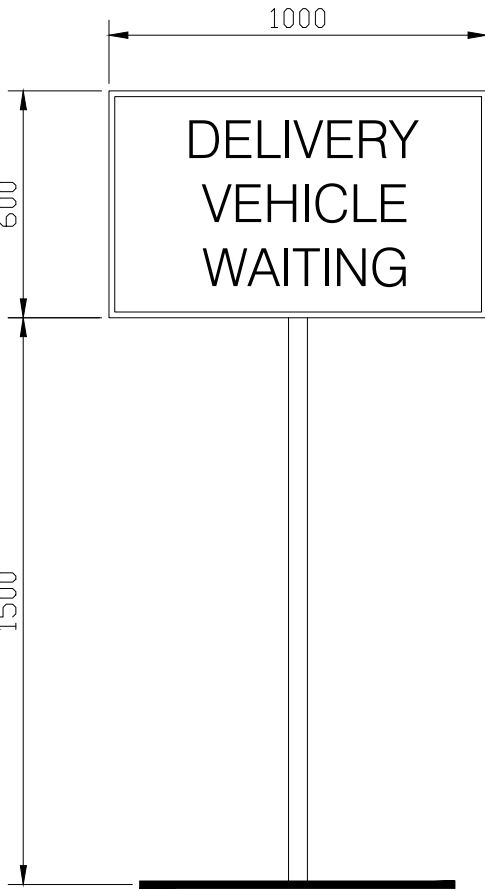


SIGN No 9 DELIVERY VEHICLE WAITING

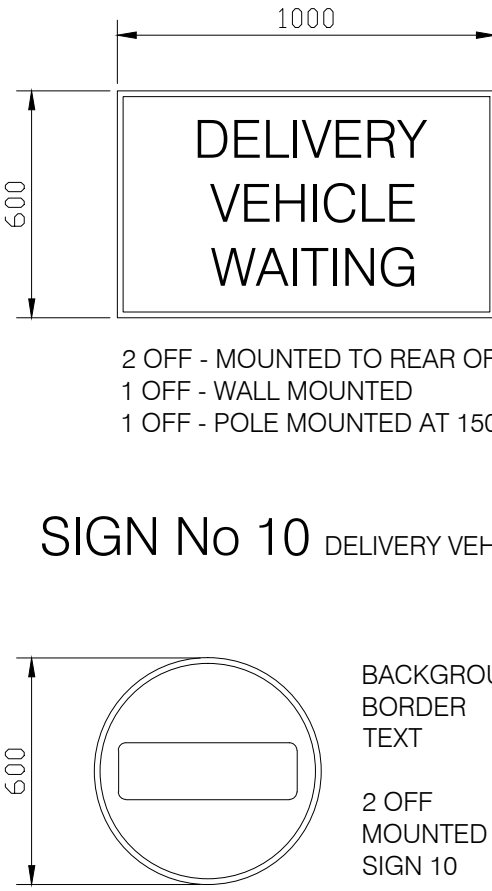


SIGN No 10 DELIVERY VEHICLE WAITING

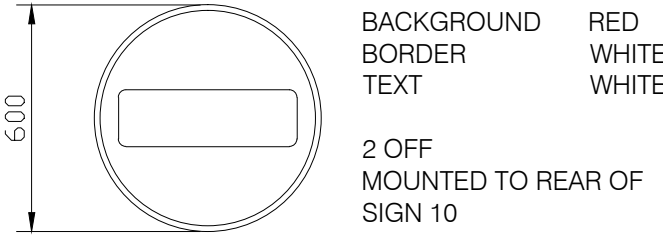


SIGN No 11 NO ENTRY

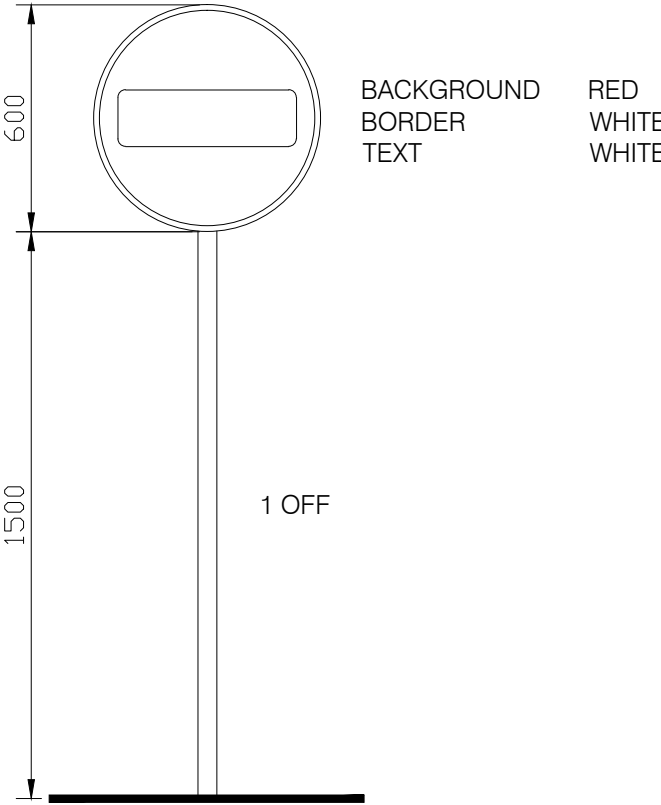


SIGN No 12 NO ENTRY

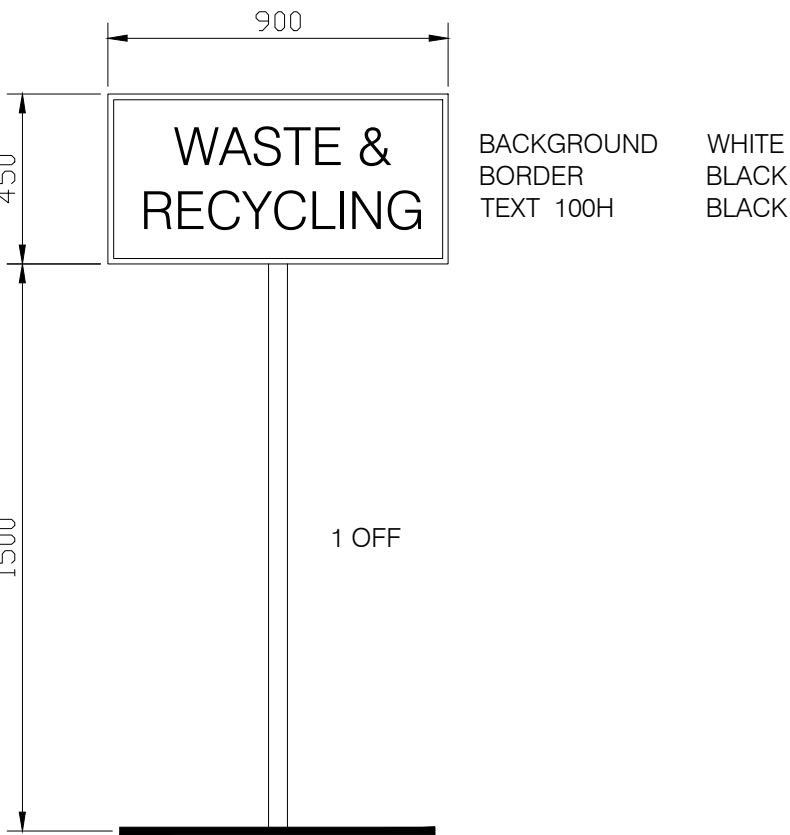


SIGN No 13 WASTE & RECYCLING

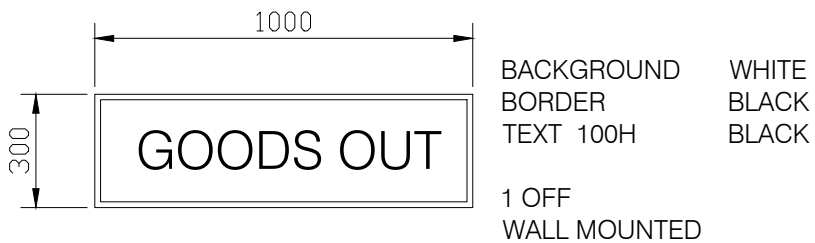


SIGN No 14 GOODS OUT

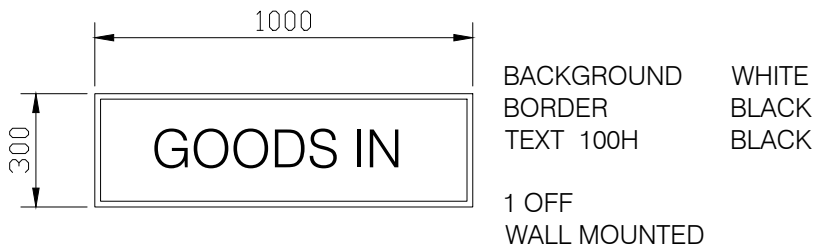


SIGN No 15 GOODS IN

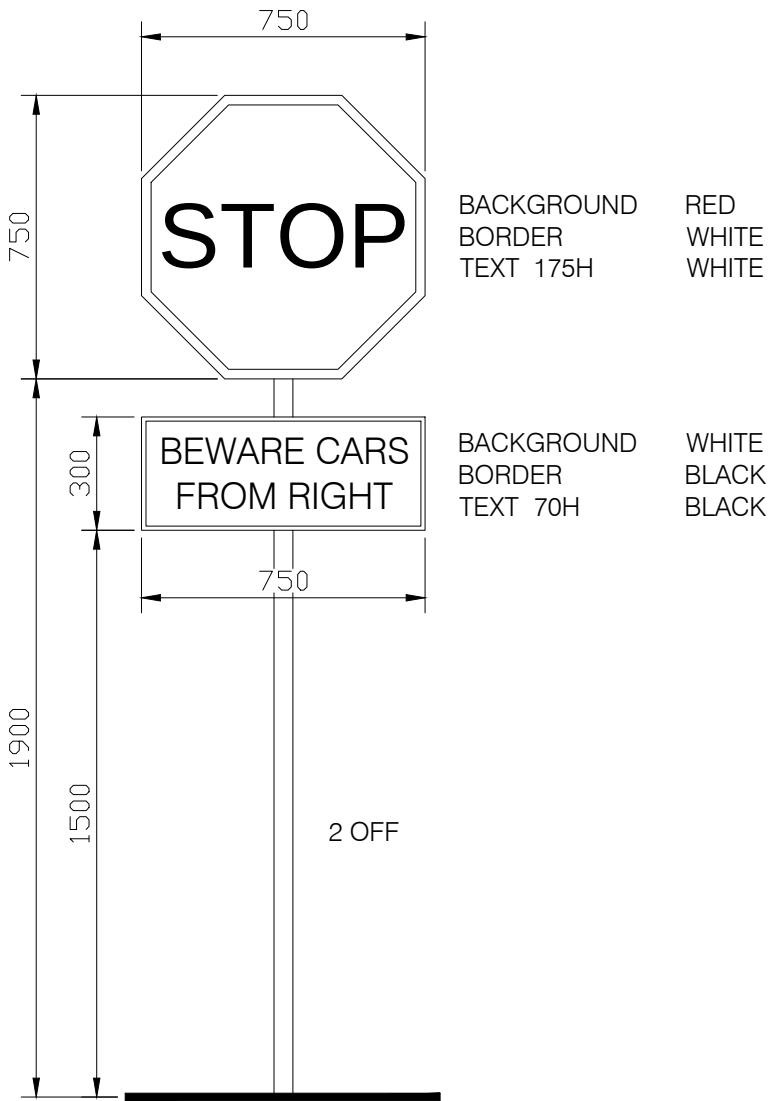


SIGN No 16 STOP BEWARE CARS FROM RIGHT

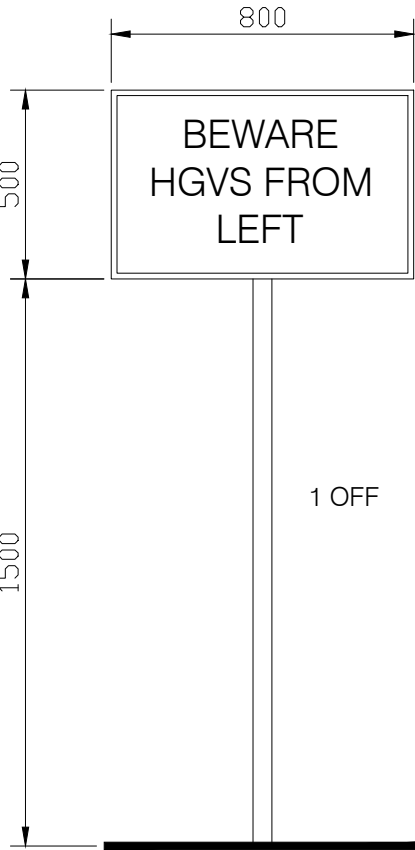

SIGN No 17 BEWARE HGVs FROM LEFT

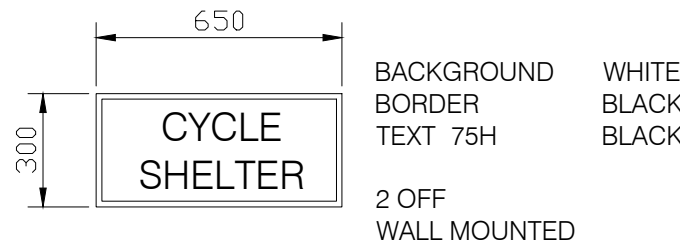

SIGN No 18 SPARE

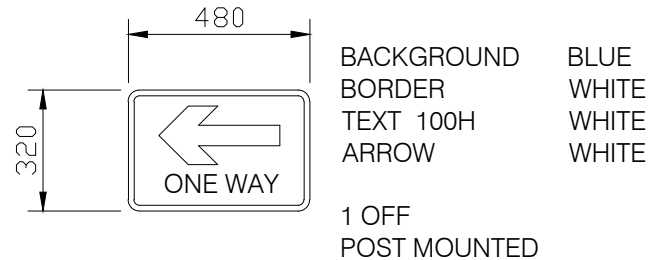

SIGN No 19 ONE WAY LEFT

SIGNAGE SPECIFICATION

SIGNS IN TARMAC & SOFT AREAS TO BE SET IN CONCRETE FOOTINGS, DIAMETER OF HOLE TO BE 3 TIMES WIDTH OF POST, POSTS TO BE 1/3 BELOW GROUND 2/3 ABOVE GROUND.

SIGNS IN CONCRETE AREAS TO BE SURFACE MOUNTED WITH 300 DIA WELDED BASE PLATE WITH 4 X 13 HOLES TO ACCEPT M12 BOLTS.

POSTS TO BE 76 DIA GREY VYFLEX COATED STEEL COMPLETE WITH END CAP, SINGLE BOLT STAINLESS STEEL CLIPS FOR ATTACHING SIGN PANELS TO POSTS.

SIGN PANELS TO BE CLASS RA1 ROAD SIGNS, ENGINEERING GRADE VINYL CONFORMING TO CHAPTER 8 BS8442 FOR USE ON PRIVATE ROADS AND INDUSTRIAL ESTATES.

LOGO PANELS TO BE SINGLE SHEET ALUMINIUM WITH PPC GRAPHICS, PROPOSALS TO BE OFFERED UP BY SIGNAGE CONTRACTOR.

ALL SIGNS TO BE NON ILLUMINATED.

SEE DRWG No 91-01 FOR LOCATIONS OF EXTERNAL SIGNAGE

EXTERNAL SIGNAGE DETAILS

B	14-06-18	PLANNING ISSUE	GL	CL
A	20-04-18	CLIENT APPROVAL	BS	CL
REV	DATE	DESCRIPTION	DR	CH

PLANNING ISSUE

darntonB3
ARCHITECTURE

The Coach House, Mark Frysden Hall, Mark Frysden, Leeds, LS29 5DU.
T: 01977 681 001 | www.darntonb3.com

CLIENT HAYWOOD & PADGETT -		
PROJECT Bakery - Barnsley -		
DRAWING External Signage Details -		
SCALE @ A1 1 : 20	DRAWN GL	CHECKED GL
CREATION DATE 27-02-18	REVISION B	
CLIENT DRAWING NO. - - - - -		
PROJECT NO - SECTION NO - TYPE - COMPANY - NUMBER - REVISION DARNTONB3 DRAWING NO.		
11658 - DB3 - B70 - 00 - DR - A - 91-02		
PROJECT NO - COMPANY - ZONE - LEVEL - TYPE - ROLE - NUMBER		
© COPYRIGHT: ALL RIGHTS RESERVED.		
THIS DRAWING IS TO BE READ IN CONJUNCTION WITH ALL OTHER RELEVANT DRAWINGS PREPARED BY CONSULTANTS AND SUB-CONTRACTORS.		
DO NOT SCALE FROM THIS DRAWING. WORK ONLY TO THE PRINTED DIMENSIONS.		
THIS DRAWING MUST NOT BE USED FOR CONSTRUCTION UNLESS ISSUED FOR CONSTRUCTION.		
REPORT ANY DISCREPANCIES TO THE ARCHITECT OR REPRESENTATIVES THEREOF.		
DARNTONB3 LTD WORK TO A MANAGEMENT SYSTEM WHICH IS APPROVED TO ISO9001 BY UKAS - CERTIFICATE NUMBER 150474747		