




EXISTING SIDE ELEVATION

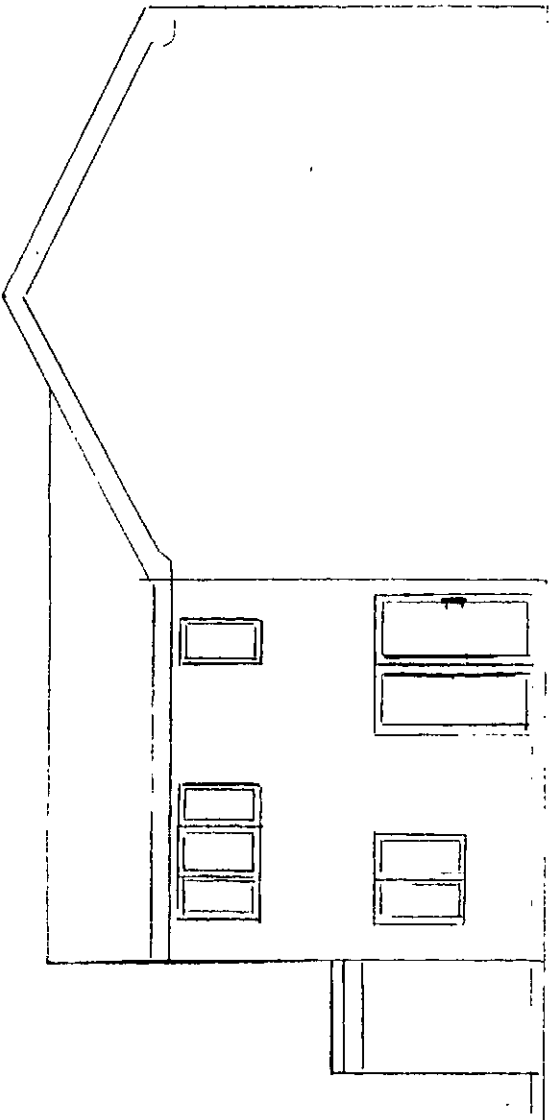


PROPOSED SIDE ELEVATION

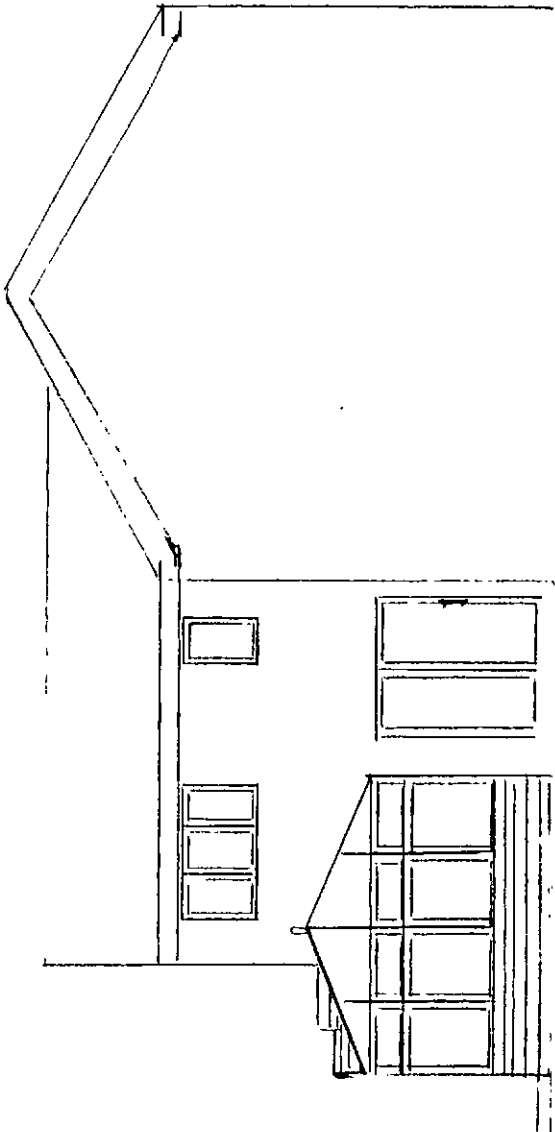


EXISTING REAR ELEVATION

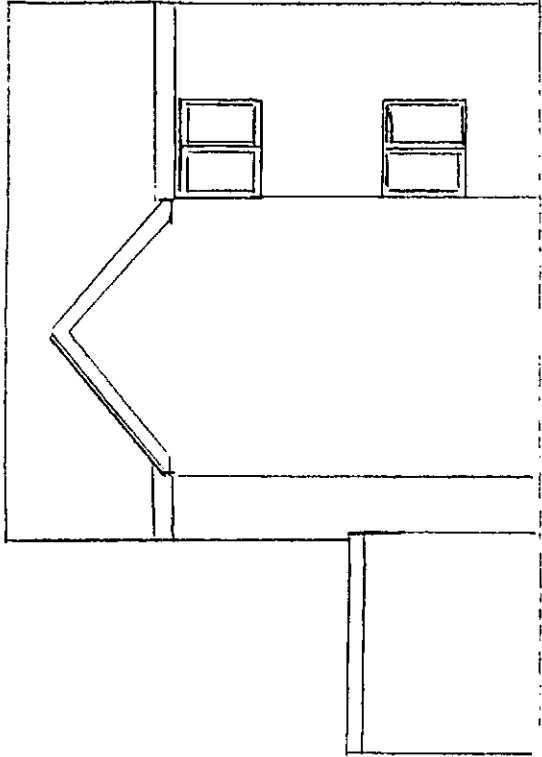


PROPOSED REAR ELEVATION

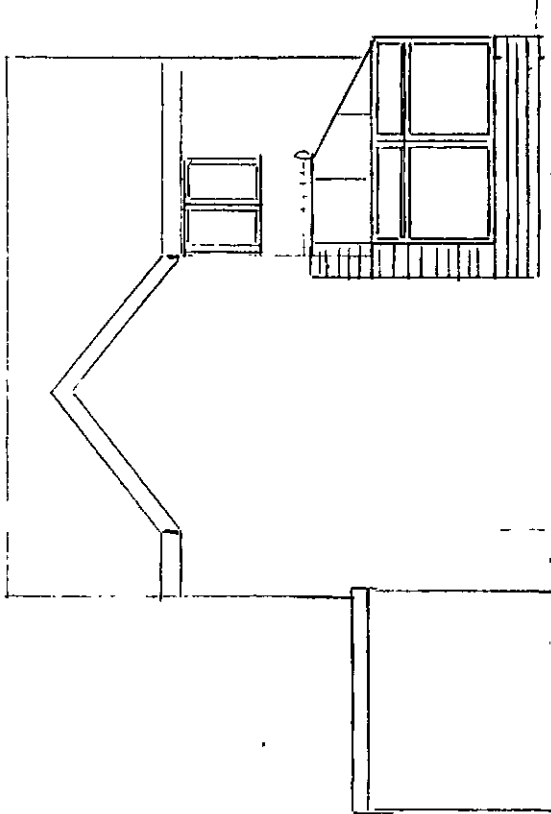

PROPOSED FRONT ELEVATION

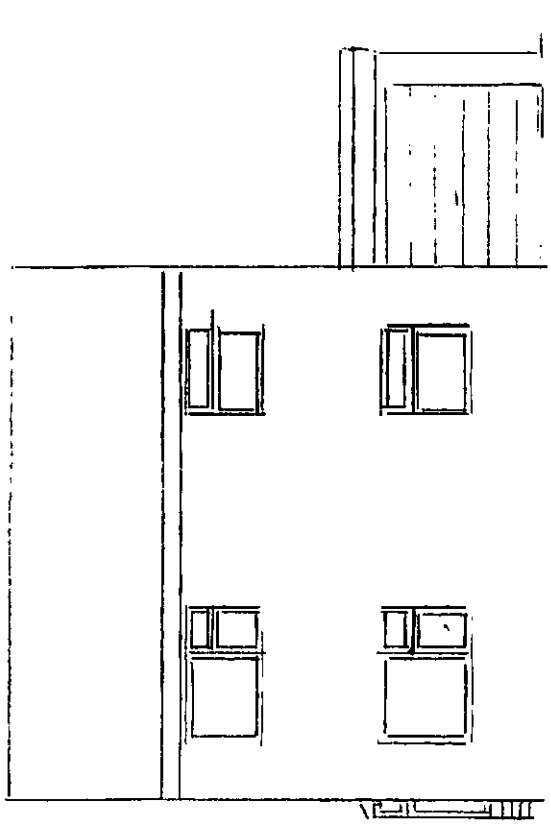

EXISTING FRONT ELEVATION

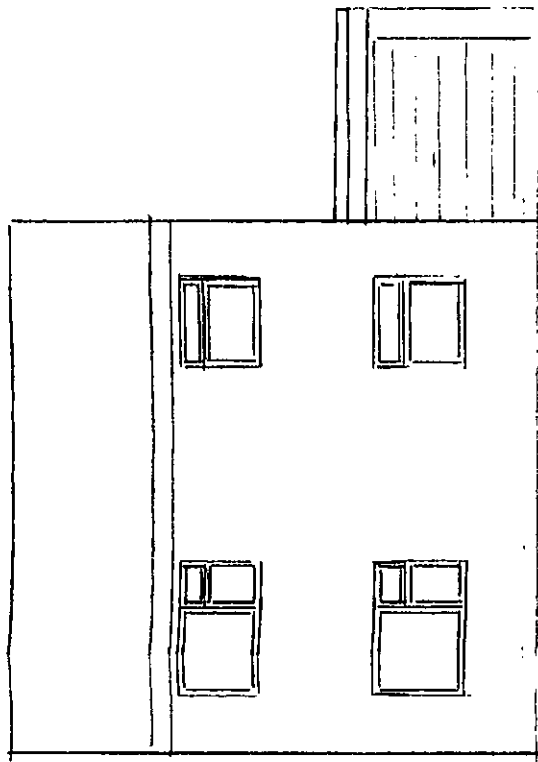

PROPOSED SIDE ELEVATION

PROPOSED REAR ELEVATION

PROPOSED FRONT ELEVATION

PROPOSED SIDE ELEVATION

SCALE 1:100

EXISTING PLAN WITH
PROPOSED CONSERVATORY

MRS Mrs JOHNSON
244 NEW ROAD
STAINCROSS
BARNLEY S75 6GP
SCALE 1:100

