

NOTES

KEY:


On completion of works regarded areas are to be prepared and reseeded with grass ground covering.

Hatch indicates proposed area of soft landscaping identified to receive new turf.

Hatch indicates proposed area of new paving .

Hatch indicates proposed area of new tarmacadam to form new access (footpath).

Hatch indicates proposed area of new planting bed

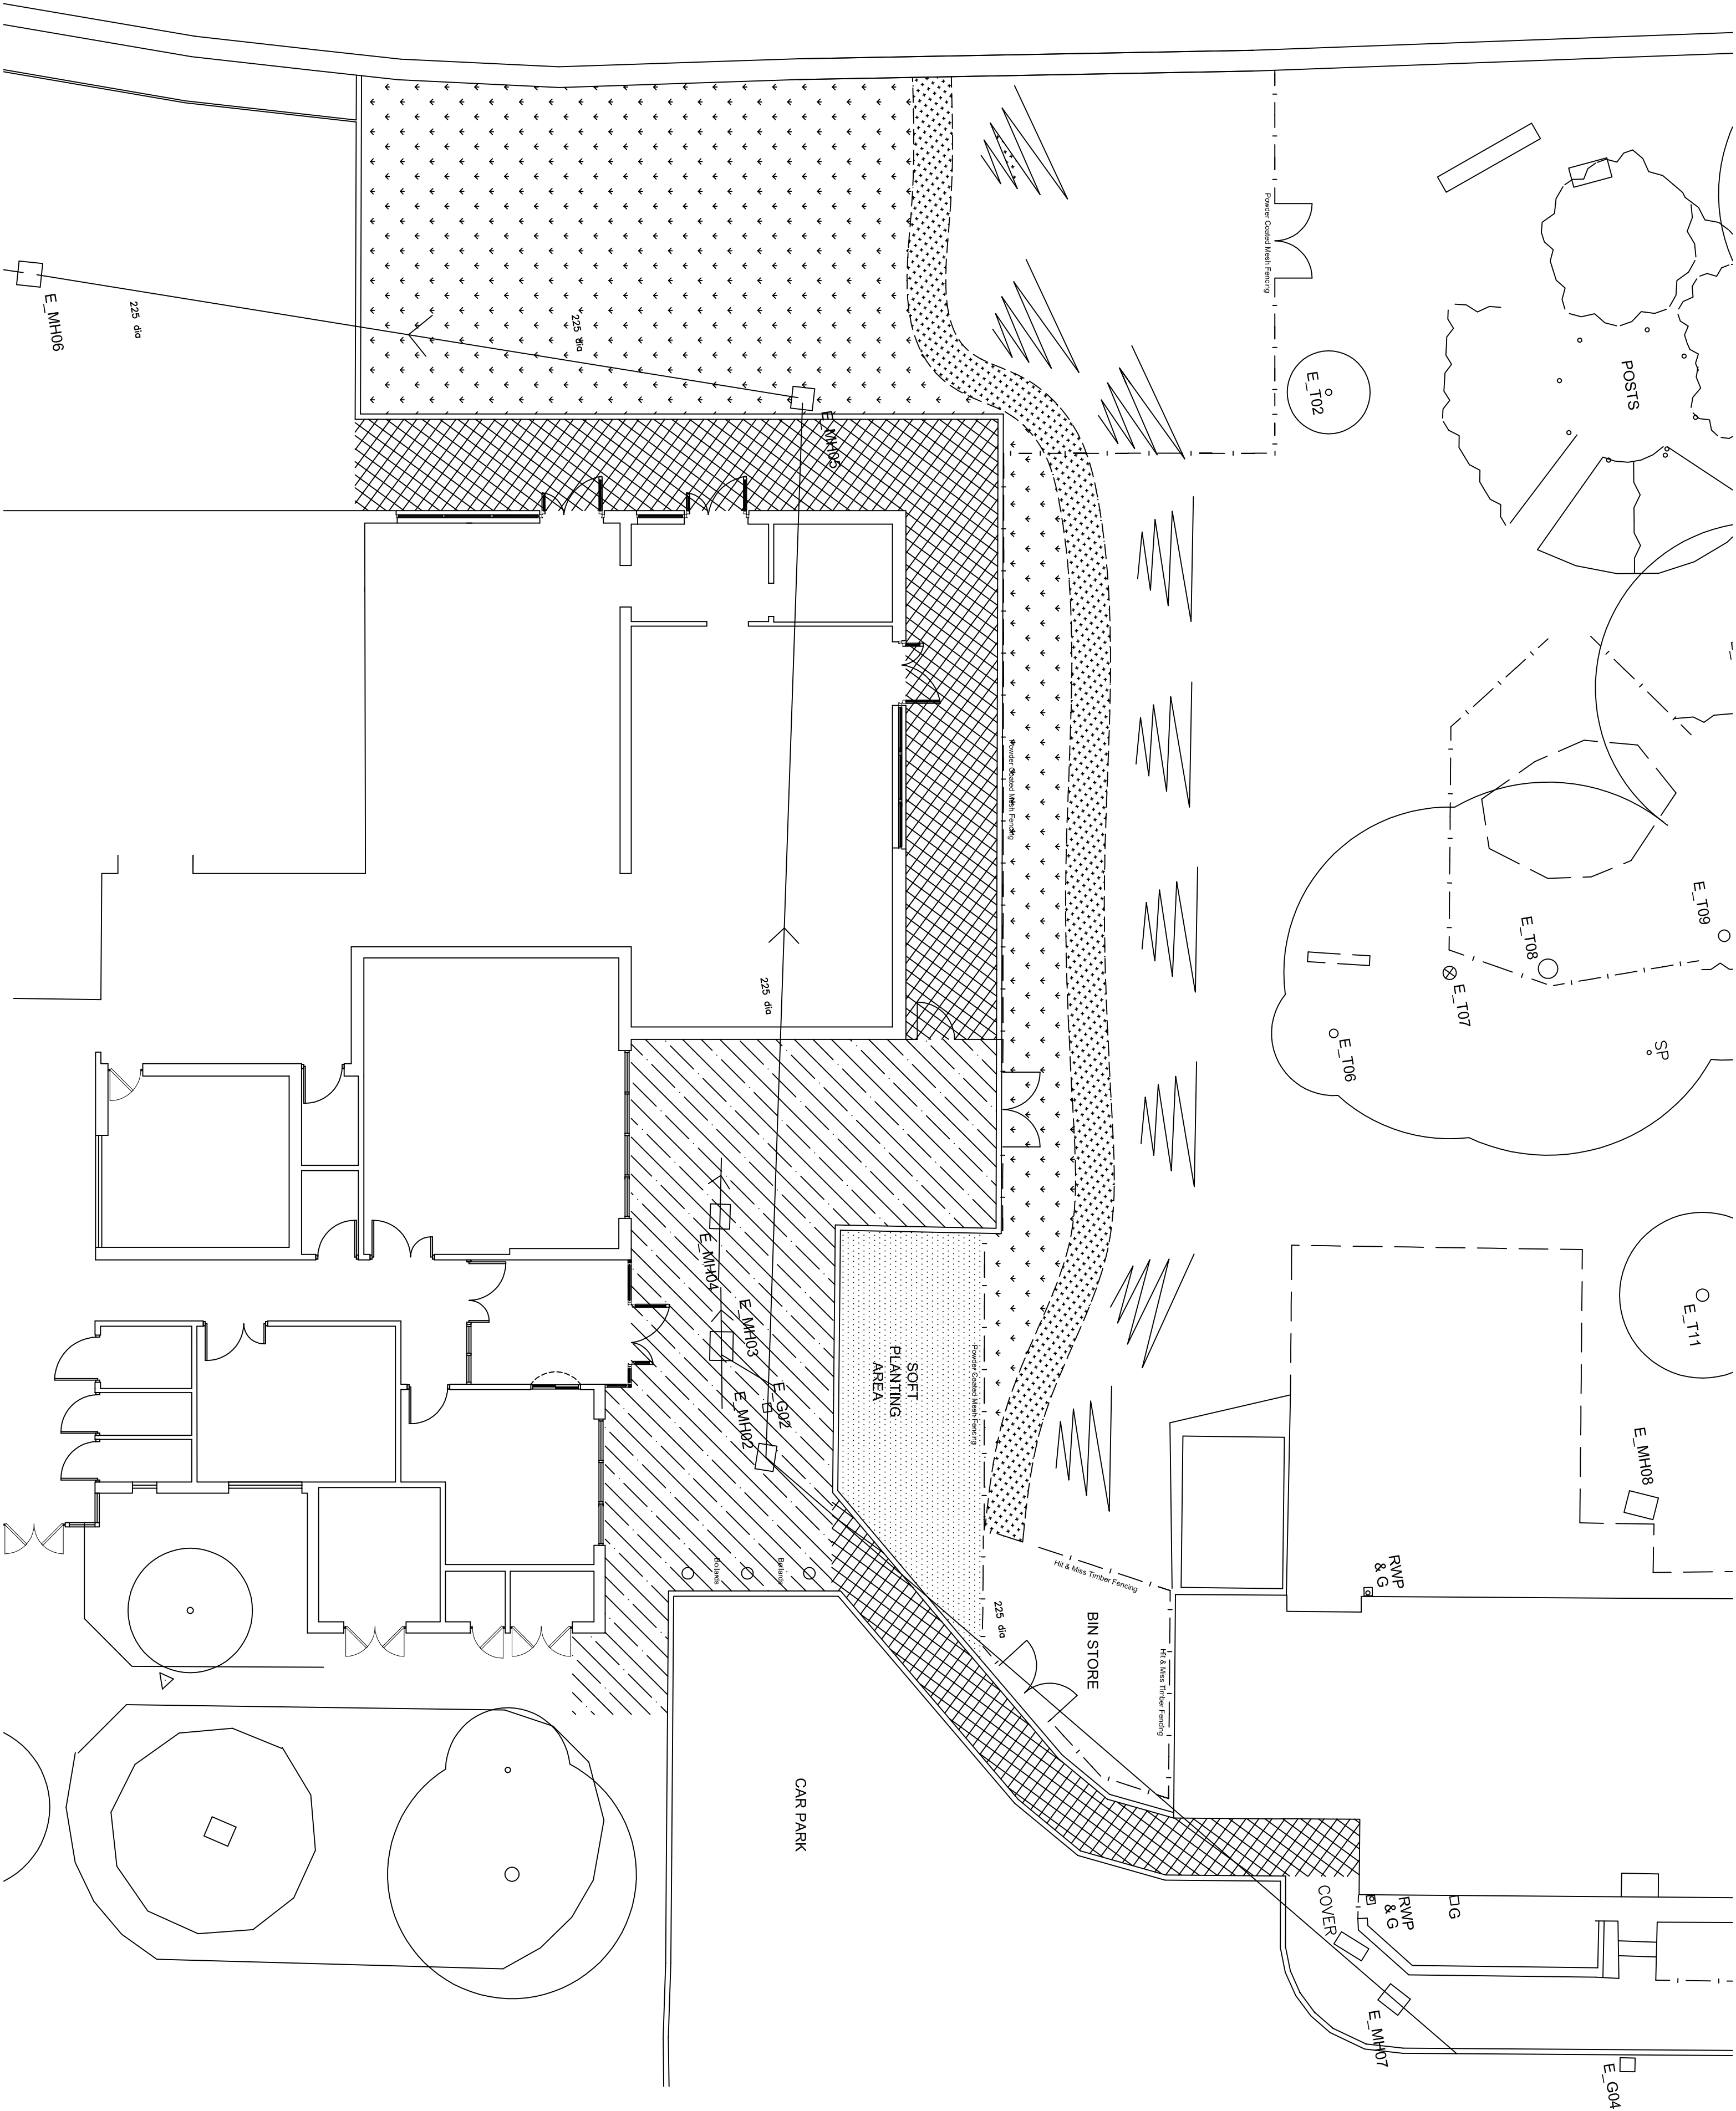

Proposed External Works Plan
Scale: 1 : 100 @ A1

St John The Baptist CE (VA) School, Penistone
Phase 03 Building Works - Infant School Site
BCHUD 2016.00912.000

client	The School Governors % The Diocese of Sheffield			
project	St John the Baptist CE (VA) Primary School, Penistone			
project	Phase 03 Building Works			
drawing	Infant School Site			
Proposed External Works Plan				
project number	2016_00912_000	scale	As Stated	@A1
drawing number	PL_105	rev		
		issue status	PLANNING	


Rev	Description	Date	Drawn By	Approved By
01	Issue for tender	02.08.16	JM	DPF


