

SCALE 1:50 & 1:100

PROPOSED


DWELLING

FOR MR H FERNLEY


LAND ADJ 13 BEEVER LANE

GANBER

BARNSEY

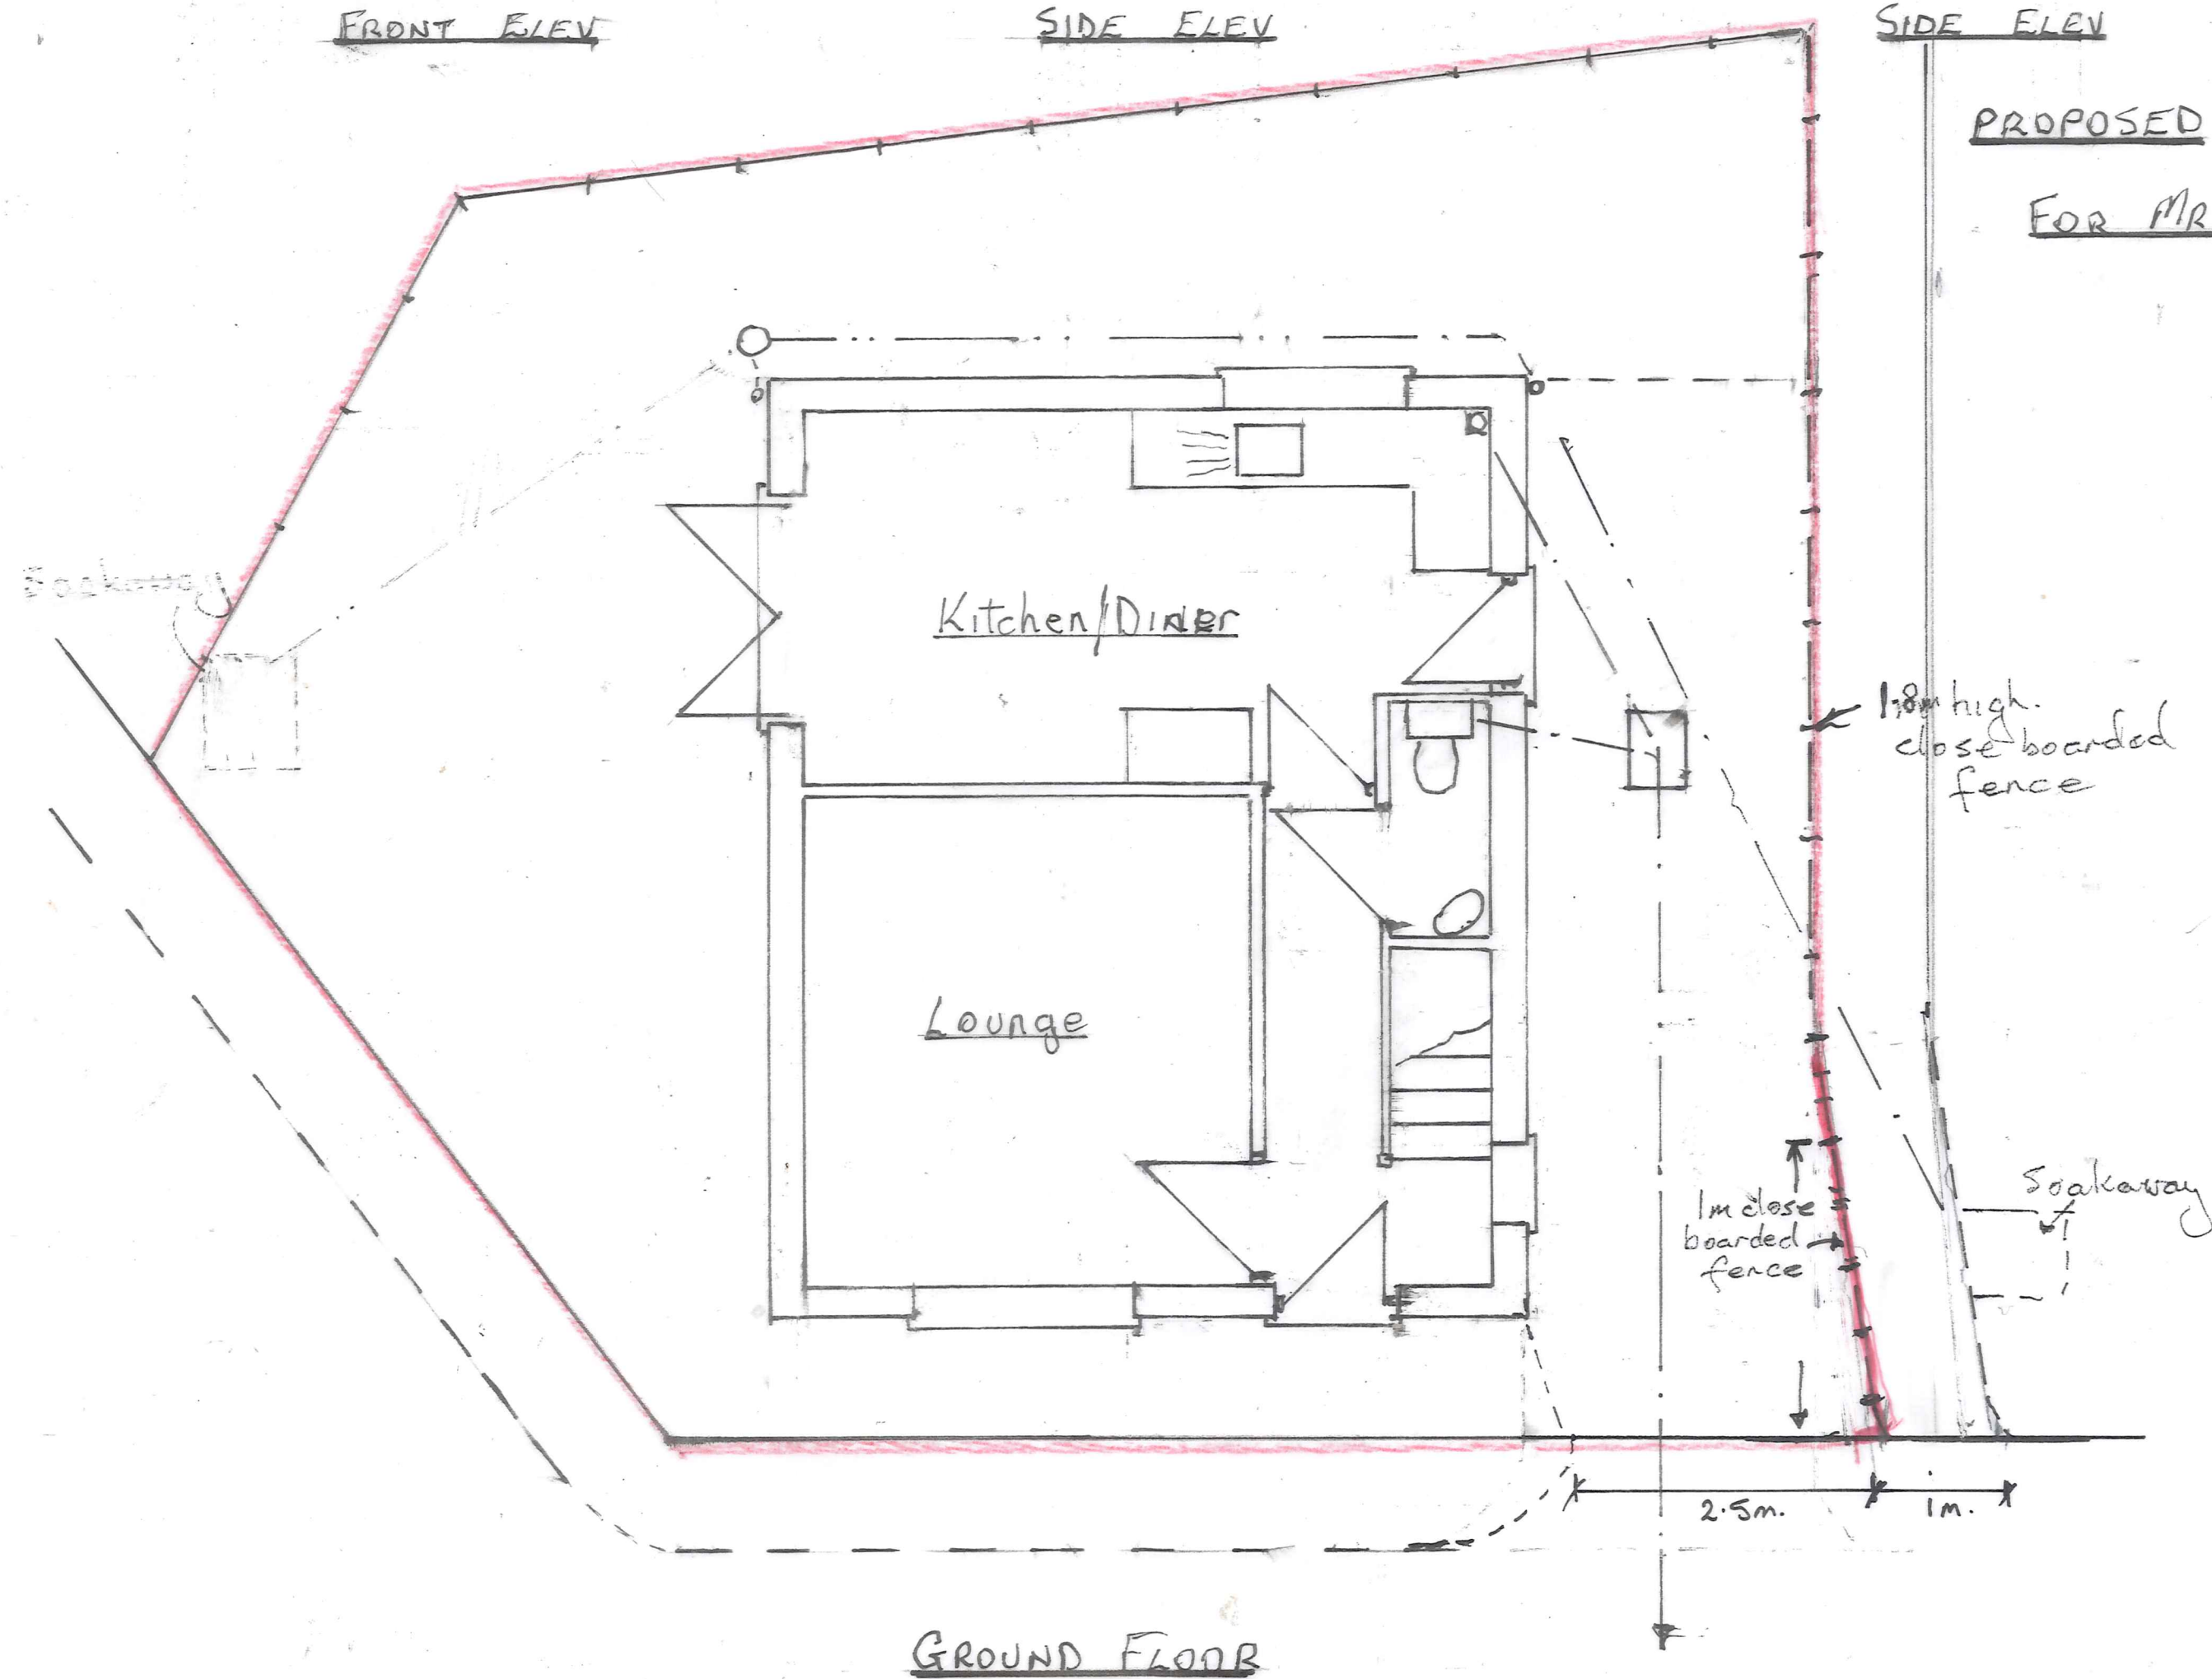

GROUND FLOOR

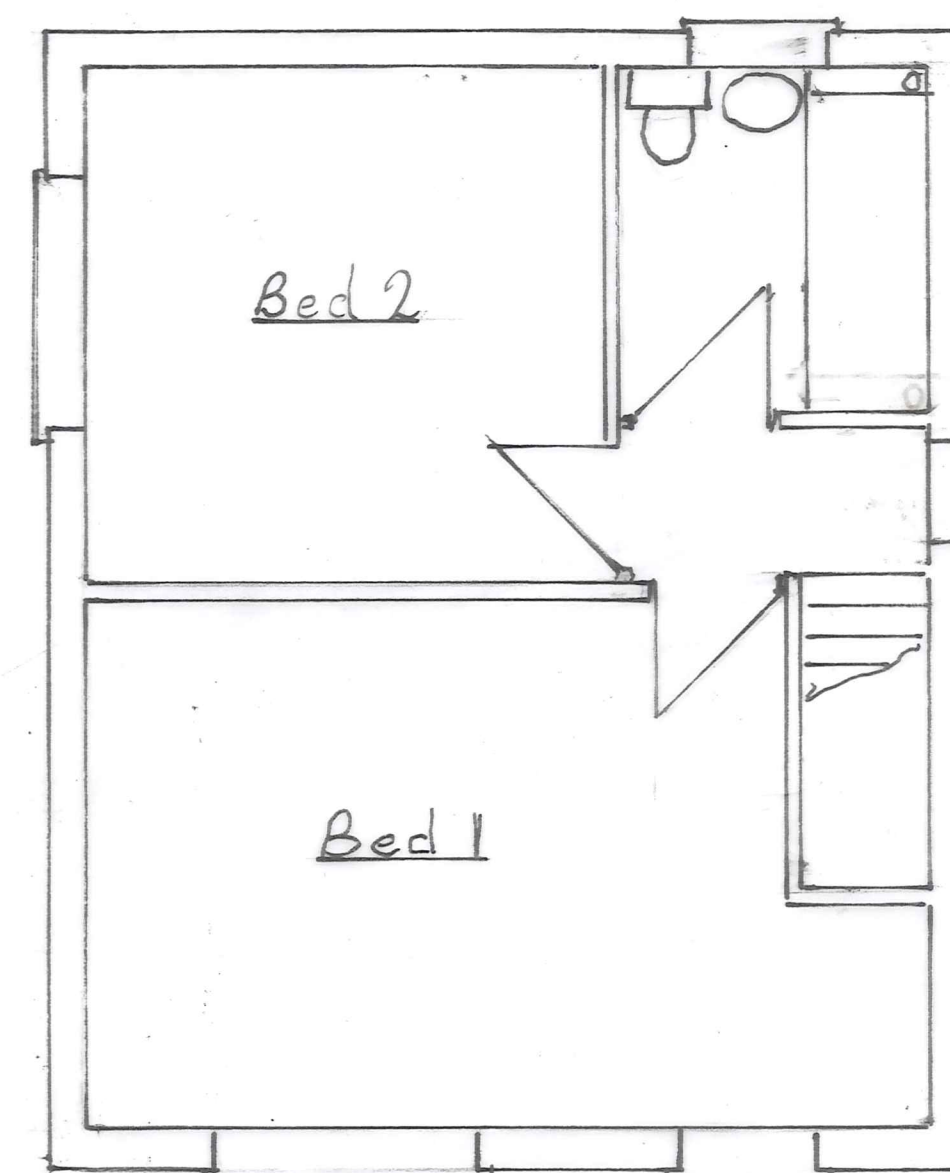

FIRST FLOOR