

PLANTING SCHEDULE				
TREE PLANTING				
No.	Species Name	Specification	Height	Girth
2 No.	Acer campestre 'Elegant'	Extra Heavy Standard: 5 brks: 3x: RB: Clear Stem min. 200cm	3.5 - 4.25m	14-16cm
13 No.	Acer platanoides 'Emerald Queen'	Standard: 3 brks: 2x: RB: Clear Stem 175-200cm	2.5 - 3.0m	8-10cm
13 No.	Acer platanoides 'Emerald Queen'	Extra Heavy Standard: 5 brks: 3x: RB: Clear Stem min. 200cm	3.5 - 4.25m	14-16cm
7 No.	Alnus glutinosa	Standard: 3 brks: 2x: RB: Clear Stem 175-200cm	2.5 - 3.0m	8-10cm
9 No.	Betula pendula	Standard: 3 brks: 2x: RB: Clear Stem 175-200cm	2.5 - 3.0m	8-10cm
12 No.	Betula utilis jacquemontii	Extra Heavy Standard: 5 brks: 3x: RB: Clear Stem 175-200cm	3.5 - 4.25m	14-16cm
3 No.	Carpinus betulus	Standard: 3 brks: 2x: RB: Clear Stem 175-200cm	2.5 - 3.0m	8-10cm
2 No.	Fraxinus excelsior	Standard: 3 brks: 2x: RB: Clear Stem 175-200cm	2.5 - 3.0m	8-10cm
8 No.	Fraxinus excelsior	Extra Heavy Standard: 5 brks: 3x: RB: Clear Stem 175-200cm	3.5 - 4.25m	14-16cm
3 No.	Gleditsia triacanthos 'Sunburst'	Standard: 3 brks: 2x: RB: Clear Stem 175-200cm	2.5 - 3.0m	8-10cm
3 No.	Liriodendron tulipifera	Standard: 3 brks: 2x: RB: Clear Stem 175-200cm	2.5 - 3.0m	8-10cm
2 No.	Malus 'Director Moerland'	Standard: 3 brks: 2x: RB: Clear Stem 175-200cm	2.5 - 3.0m	8-10cm
7 No.	Malus 'John Downie'	Extra Heavy Standard: 5 brks: 3x: RB: Clear Stem 175-200cm	3.5 - 4.25m	14-16cm
10 No.	Malus 'John Downie'	Standard: 3 brks: 2x: RB: Clear Stem 175-200cm	2.5 - 3.0m	8-10cm
42 No.	Prunus avium 'Plena'	Standard: 3 brks: 2x: RB: Clear Stem 175-200cm	2.5 - 3.0m	8-10cm
4 No.	Prunus sargentii 'Rancho'	Standard: 3 brks: 2x: RB: Clear Stem 175-200cm	2.5 - 3.0m	8-10cm
29 No.	Prunus x subhirtella 'Autumnalis'	Standard: 3 brks: 2x: RB: Clear Stem 175-200cm	2.5 - 3.0m	8-10cm
1 No.	Quercus petraea	Feather: 5 brks: 2x: RB	2.5 - 3.0m	
23 No.	Quercus petraea	Extra Heavy Standard: 5 brks: 3x: RB: Clear Stem 175-200cm	3.5 - 4.25m	14-16cm
3 No.	Tilia cordata 'Greenspire'	Standard: 3 brks: 2x: RB: Clear Stem 175-200cm	2.5 - 3.0m	8-10cm


NATIVE WOODLAND PLANTING				
No.	Species Name	Specification	Height	%Mix
246 No.	Betula pendula	1+1: Transplant: B	40-60cm	5.0%
246 No.	Betula pendula	Feather: 3 brks: 2x: B	150-175cm	5.0%
732 No.	Corylus avellana	1+1: Branched: 2 brks: B	40-60cm	15.0%
488 No.	Fraxinus excelsior	1+1: Transplant: B	60-80cm	10.0%
246 No.	Fraxinus excelsior	Feather: 4 brks: 2x: B	175-200cm	5.0%
488 No.	Ilex aquifolium	Bushy: 3 brks: CG/3L	40-60cm	10.0%
488 No.	Pinus sylvestris	Leader & Laterals: CG/3L	40-60cm	10.0%
246 No.	Prunus avium	1+1: Transplant: B	40-60cm	5.0%
148 No.	Prunus spinosa	1+1: Transplant: Branched: 2 brks: B	40-60cm	2.5%
488 No.	Quercus petraea	1+1: Transplant: B	40-60cm	10.0%
246 No.	Quercus petraea	Feather: 5 brks: 2x: RB	175-200cm	5.0%
148 No.	Rosa canina	1+1: Branched: 3 brks: B	60-80cm	2.5%
488 No.	Sorbus aucuparia	1+1: Transplant: B	60-80cm	10.0%
246 No.	Viburnum opulus	1+2: Branched: 3 brks: B	60-80cm	5.0%

ACCENT PLANTING				
No.	Species Name	Specification	Height	Pot
4 No.	Acer palmatum 'Garnet'	Branched: 5 brks: C	60-80cm	25-35L
7 No.	Acer palmatum 'Osakazuki'	Branched: 5 brks: C	125-150cm	25-35L
3 No.	Aralia elata	Multi-Stemmed 2 Stems min.: Branched: C	150-175cm	35-45L
3 No.	Betula utilis jacquemontii	Multi-Stemmed: Bushy 3 Stems min.: 3x: RB	200-250cm	RB
3 No.	Hamamelis x intermedia 'Pallida'	Branched: 3 brks: RB	80-100cm	RB
3 No.	Magnolia x soulangeana	Branched: 5 brks: RB	150-175cm	RB
5 No.	Pinus mugo 'Mughus'	Bushy: C	60-80cm	25-35L
5 No.	Pinus sylvestris	Leader & laterals	175-200cm	45L
10 No.	Yucca flaccida 'Golden Sword'	9 leaves: C	40-60cm	10L

- NOTES:
- Refer to Drg No L2.390.3 for Planting Schedule for Shrub Planting, Herbaceous Planting, & Hedge Planting
 - Refer to Drg No L2.390.1 for Landscape Specification



This drawing was prepared for Interserve Construction Ltd and shall not be used for any other purpose than making a planning application to Barnsley Metropolitan Borough Council.

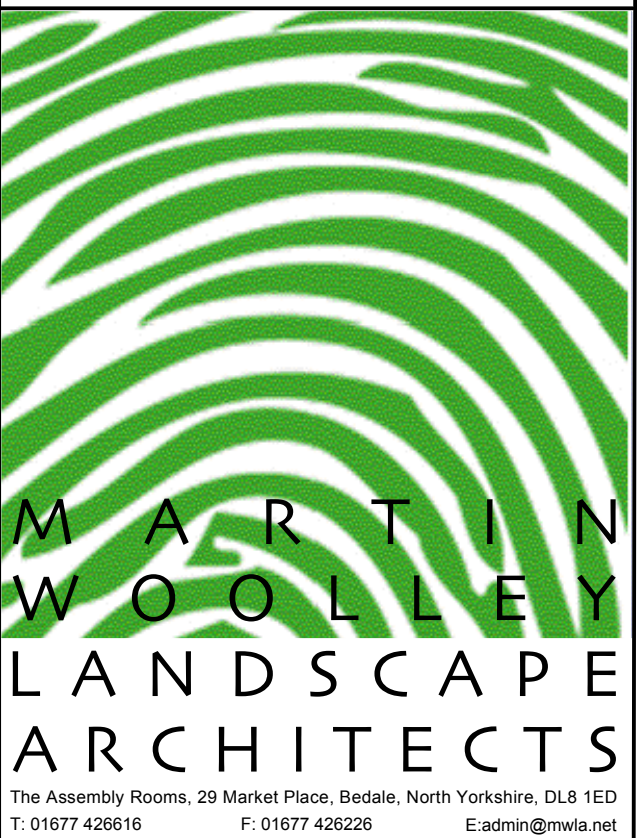

CLIENT	Hoyland Estates
PROJECT	Earlswood Autistic Hospital
TITLE	Native Woodland Planting Specimen Tree Planting & Accent Planting
DATE	Jun 2016
SCALE	1:500 @ A1
DRAWN	MW
CHECKED	
DRAWING NUMBER	L2.390.3
REVISION	