




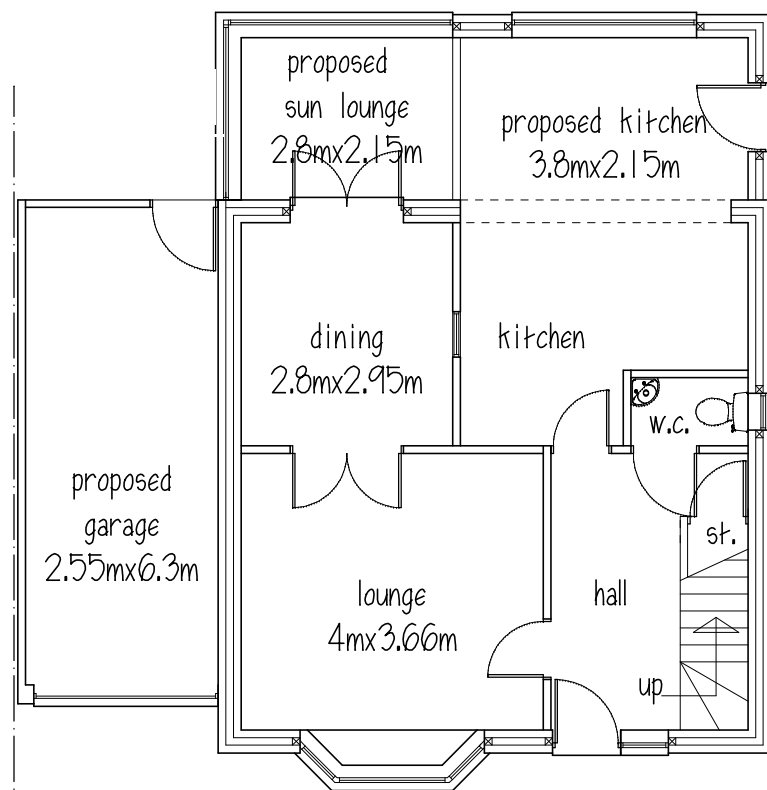

GROUND FLOOR

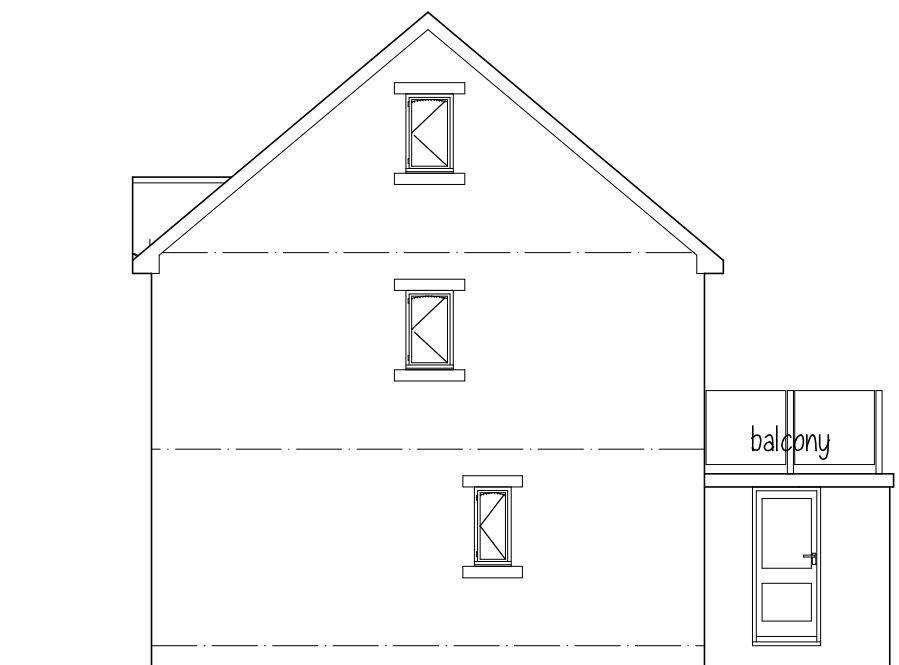

SIDE ELEVATION

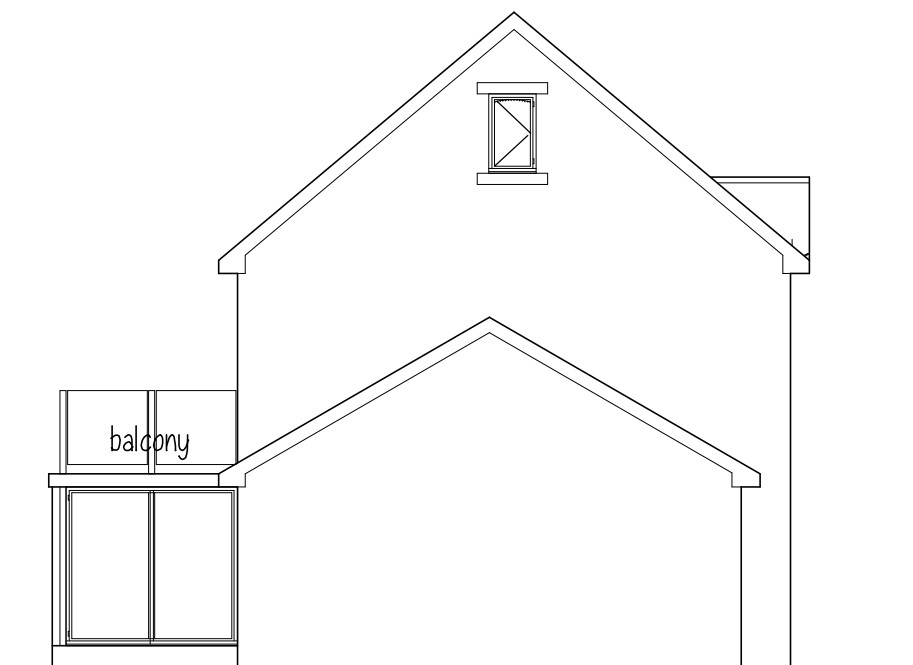


SIDE ELEVATION

ROOF - concrete interlocking tiles to match existing
WALLS - stone to match existing
WINDOWS & DOORS - white Upvc to match



FRONT ELEVATION

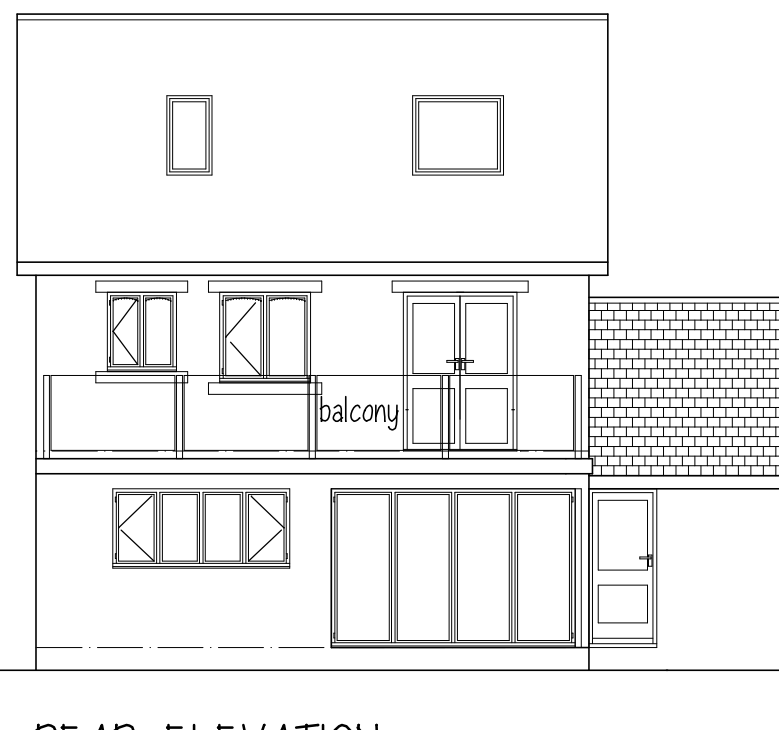

REAR ELEVATION

Mr J JONES

PROPOSED EXTENSION
179C KING ST.
HOYLAND

PLANS & ELEVATIONS

1:100 JUNE 14

Peter Thompson

"Linwood"

Barnsley Road


Dodworth

Barnsley S75 3JR

e-mail peter-thompson@hotmail.co.uk

t&f. 01226 201391

m. 07973251730

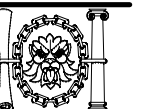

M.C.I.A.T.