



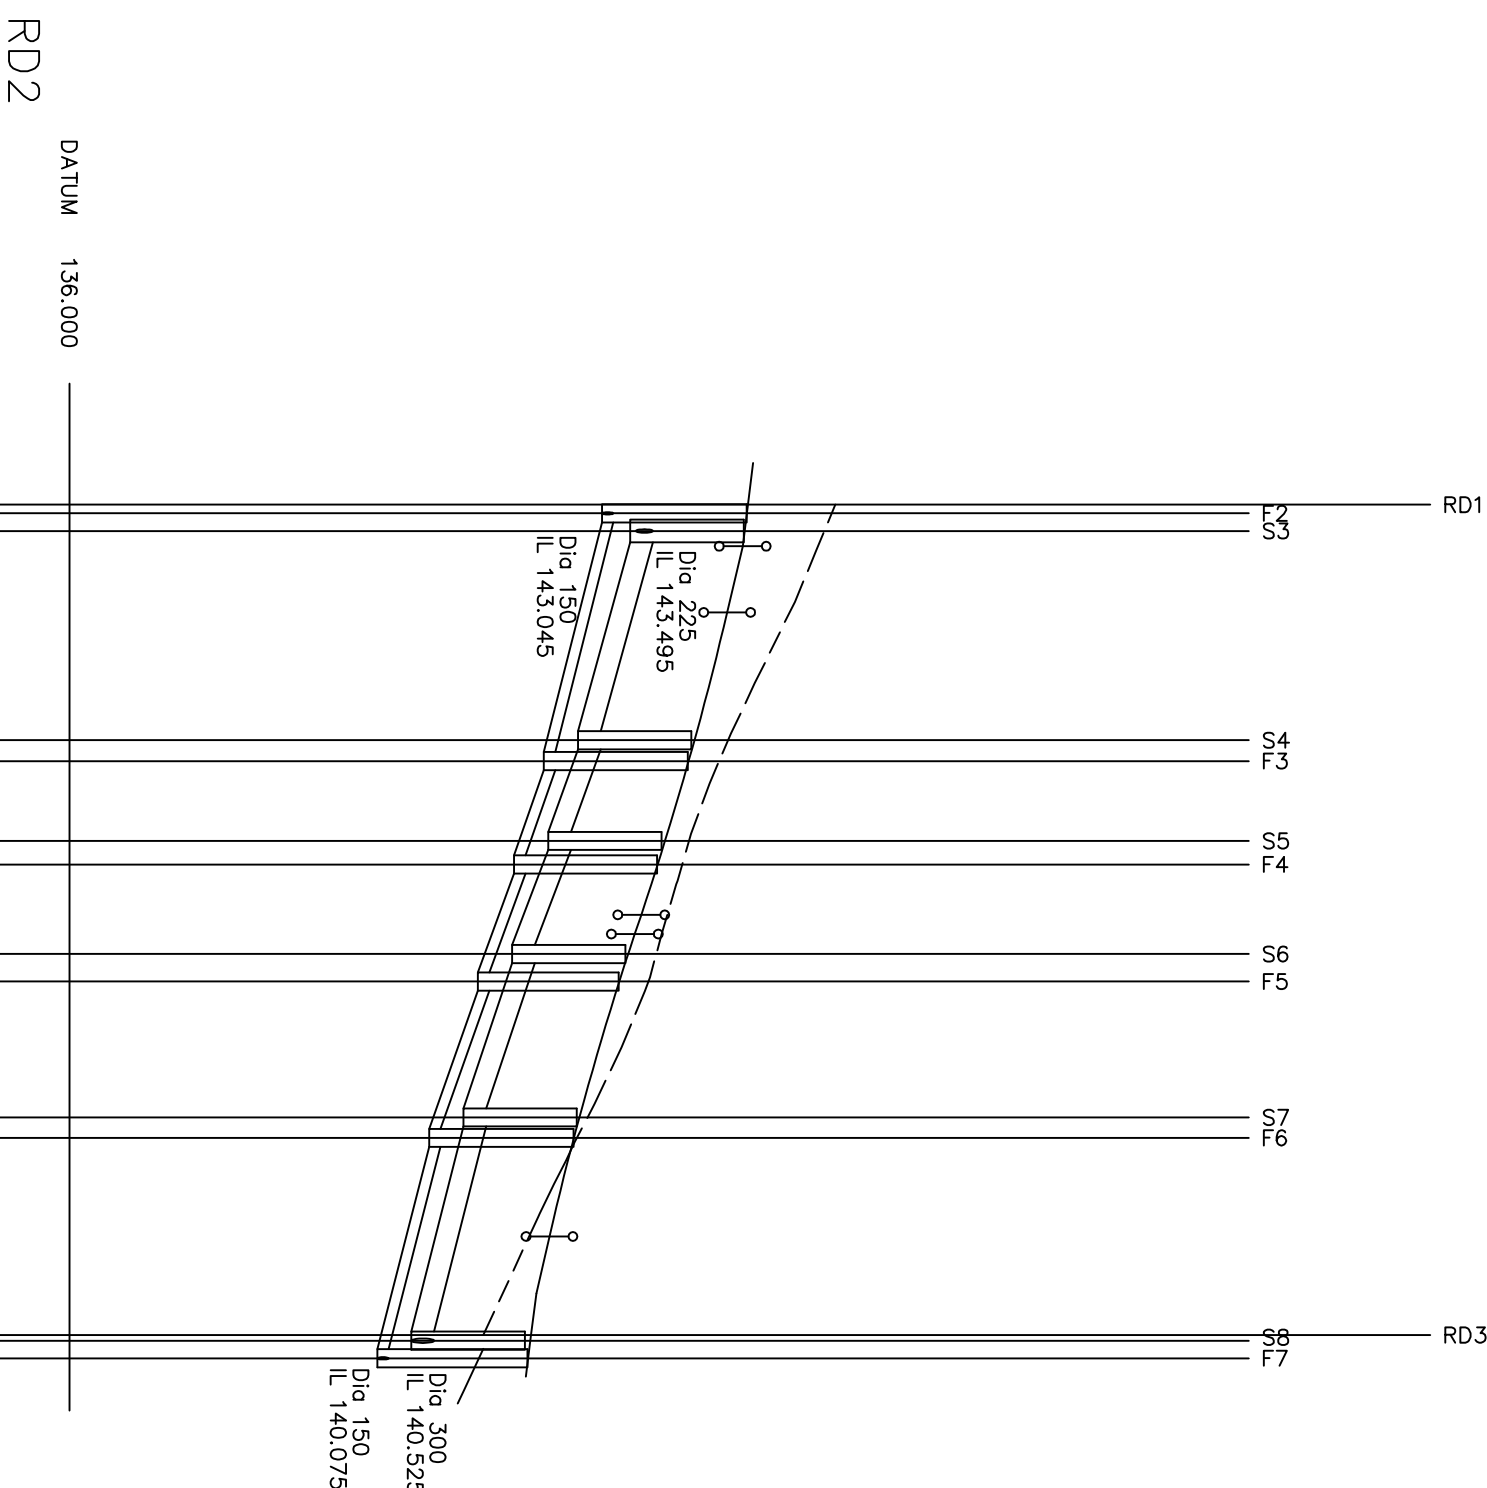

CHAINAGE			0.000	
			0.574	
			1.741	
			2.750	
			7.126	
EXISTING GROUND LEVEL	146.134		10.000	11.810
		145.245		15.000
			15.592	20.000
		144.349		22.238
			22.798	27.126
			23.480	28.430
		143.754		30.000
			31.536	35.000
		142.912		40.000
			40.529	41.980
ALIGNMENT LEVEL	144.907			
	144.701			
	144.562			
	144.301			
	144.015			
VERTICAL ALIGNMENT				
HORIZONTAL ALIGNMENT				
STORMWATER COVER LEVEL				
	144.920			
STORMWATER INVERT				
	143.420			
STORMWATER DETAILS				
STORMWATER LENGTHS				
FOULWATER COVER LEVEL				
	144.958			
FOULWATER INVERT				
	143.045			
FOULWATER DETAILS				
FOULWATER LENGTHS				

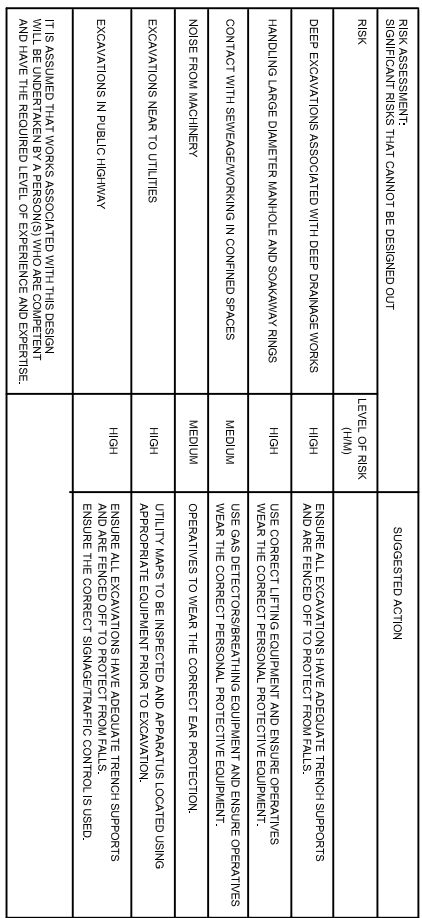


2. Manhole covers must have a clear opening (600mm) and shall be Class D40 to BS EN 124 with 150mm deep frames in highways.








A	YW reference added	26-2-20	AST
Rev	Details	Date	Drawn Chk.

Avant Homes

Lidgett Lane/Pilley Green
Pilley, Barnsley

Longitudinal sections
Sheet 1

Dwg No.: STE/19/28/09/01 A

Date : 18-12-19

Scale: H-1:500, V-1:100 Copyright © Shaun Tonge Engineering