


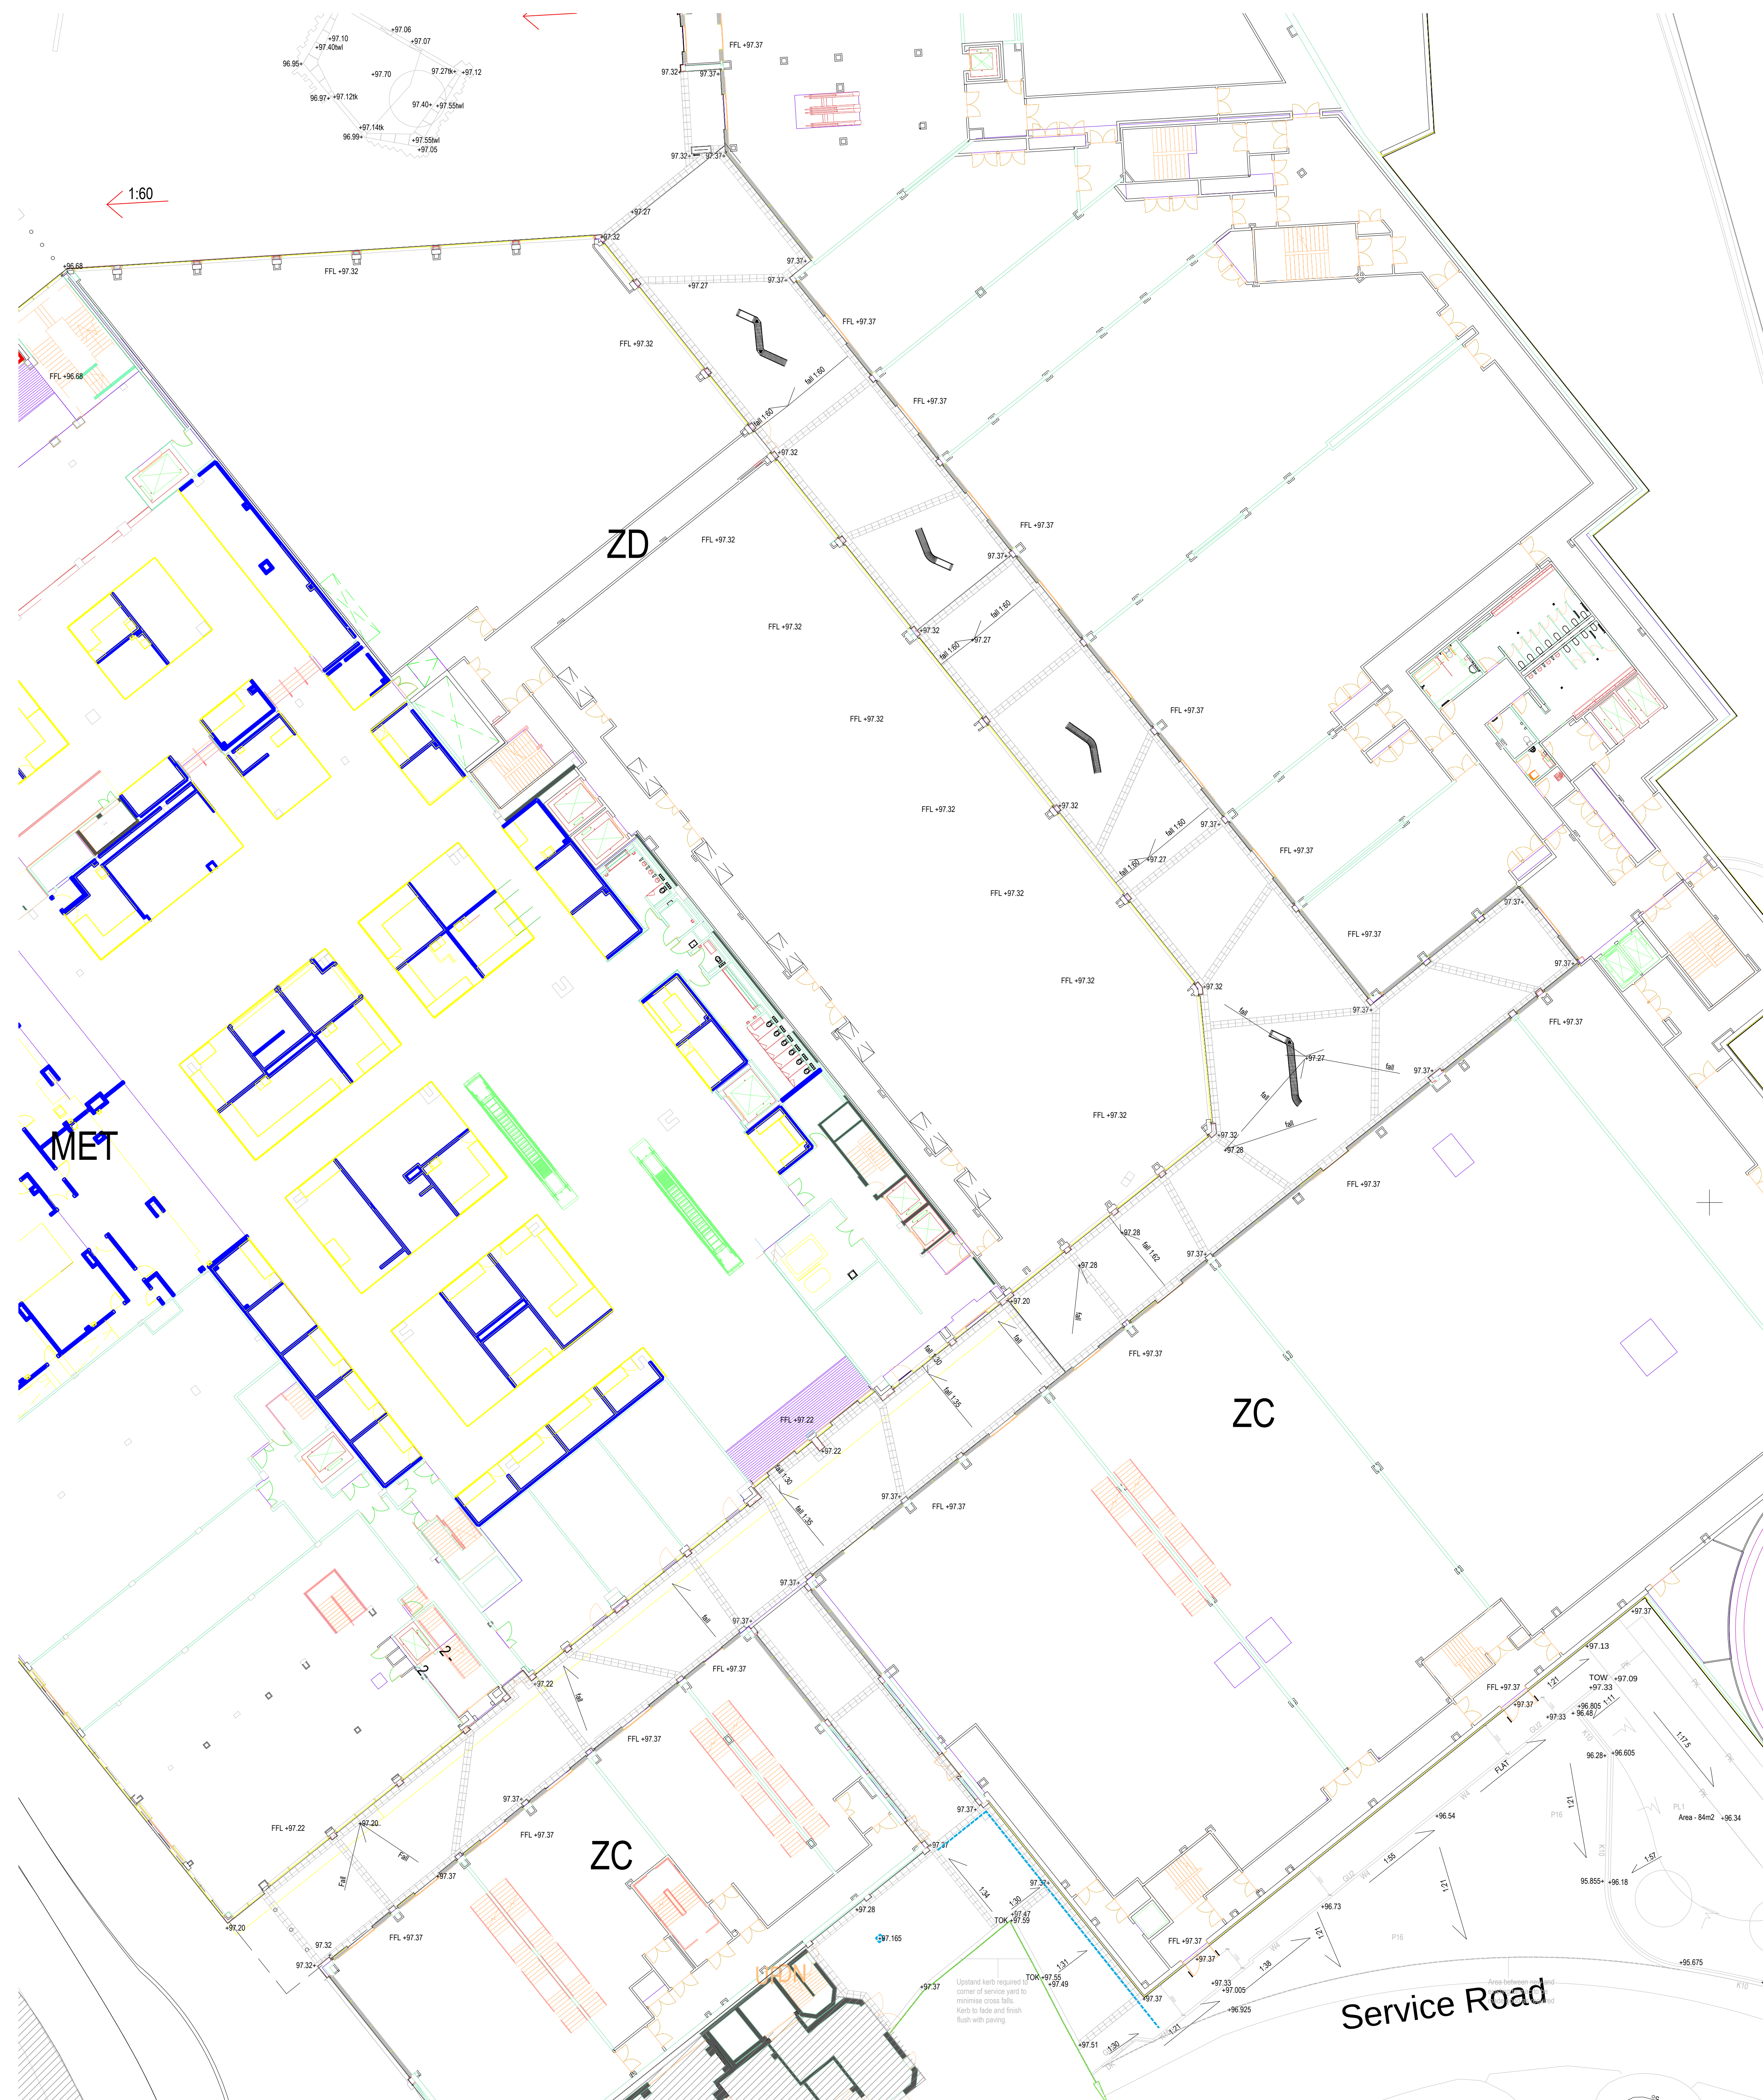


Notes:

- This drawing is copyright.
- Do not scale dimensions from this drawing.
- This drawing is to be read in conjunction with all other relevant drawings.
- All discrepancies on this drawing are to be reported to the architect.
- Do not modify any element of this drawing.
- Use drawing only for purpose(s) issued.

The following external model files are included within this drawing

B	13/5/20	Updates to levels and life within Arcadia	RV	CL
A	05/06/19	Amendments made to FEL's and covered basement levels	DW	RW
Rev	0/0/00	Revision Notes	DT	Rv

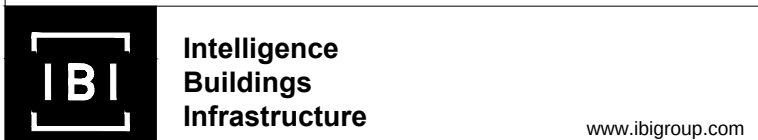

Project
BETTER BARNSELEY TOWN CENTRE

Drawing Title
PUBLIC REALM
LEVELS PLAN - COVERED ARCADE

Job Number 50035	Drawing Originated Date 19/02/2018	PAS 1192 Status Code -
Scale@A0 1:200	Purpose CONSTRUCTION	

