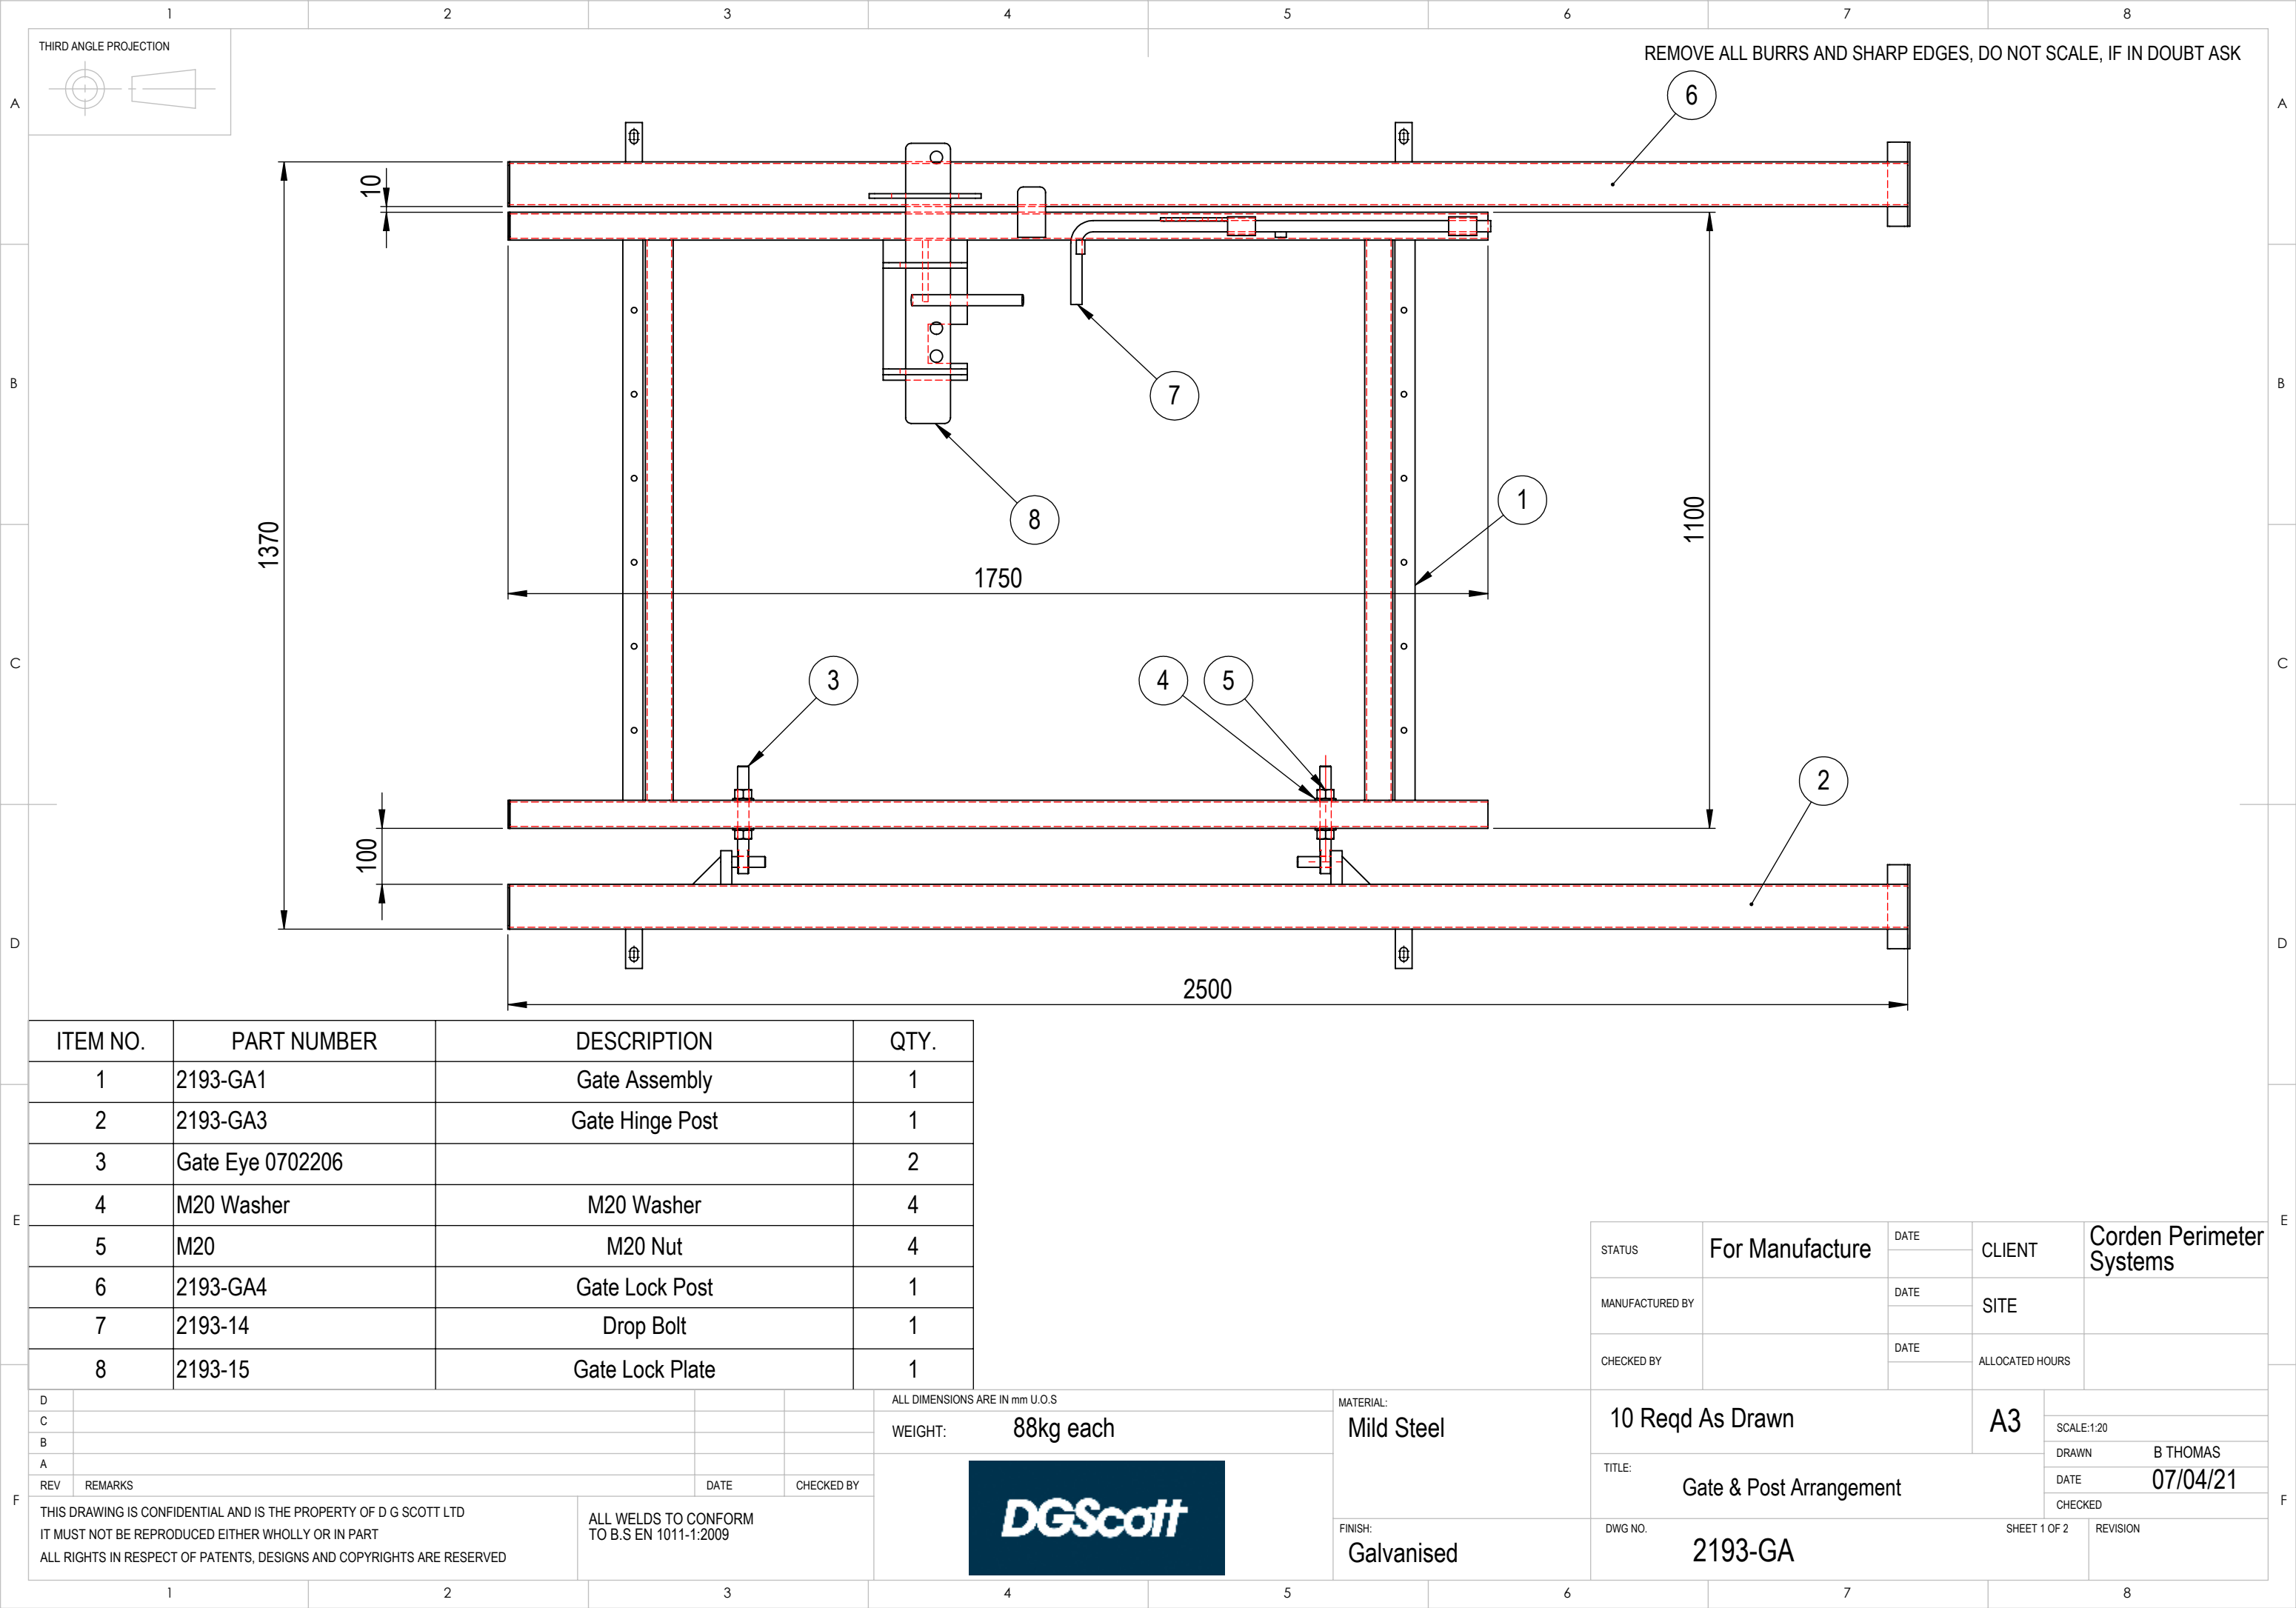


REMOVE ALL BURRS AND SHARP EDGES, DO NOT SCALE, IF IN DOUBT ASK

ITEM NO.	PART NUMBER	DESCRIPTION	QTY.
1	2193-GA1	Gate Assembly	1
2	2193-GA3	Gate Hinge Post	1
3	Gate Eye 0702206		2
4	M20 Washer	M20 Washer	4
5	M20	M20 Nut	4
6	2193-GA4	Gate Lock Post	1
7	2193-14	Drop Bolt	1
8	2193-15	Gate Lock Plate	1




D			
C			
B			
A			
REV	REMARKS	DATE	CHECKED BY

THIS DRAWING IS CONFIDENTIAL AND IS THE PROPERTY OF D G SCOTT LTD
IT MUST NOT BE REPRODUCED EITHER WHOLLY OR IN PART
ALL RIGHTS IN RESPECT OF PATENTS, DESIGNS AND COPYRIGHTS ARE RESERVED

ALL WELDS TO CONFORM
TO B.S EN 1011-1:2009

ALL DIMENSIONS ARE IN mm U.O.S		MATERIAL:		10 Reqd As Drawn		A3			
WEIGHT: 88kg each		Mild Steel						SCALE:1:20	
		FINISH: Galvanised		TITLE: Gate & Post Arrangement		DRAWN B THOMAS		DATE 07/04/21	
				DWG NO. 2193-GA		CHECKED			
						SHEET 1 OF 2		REVISION	

REMOVE ALL BURRS AND SHARP EDGES, DO NOT SCALE, IF IN DOUBT ASK

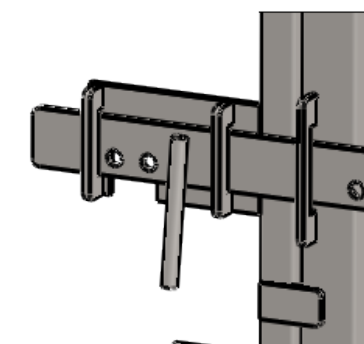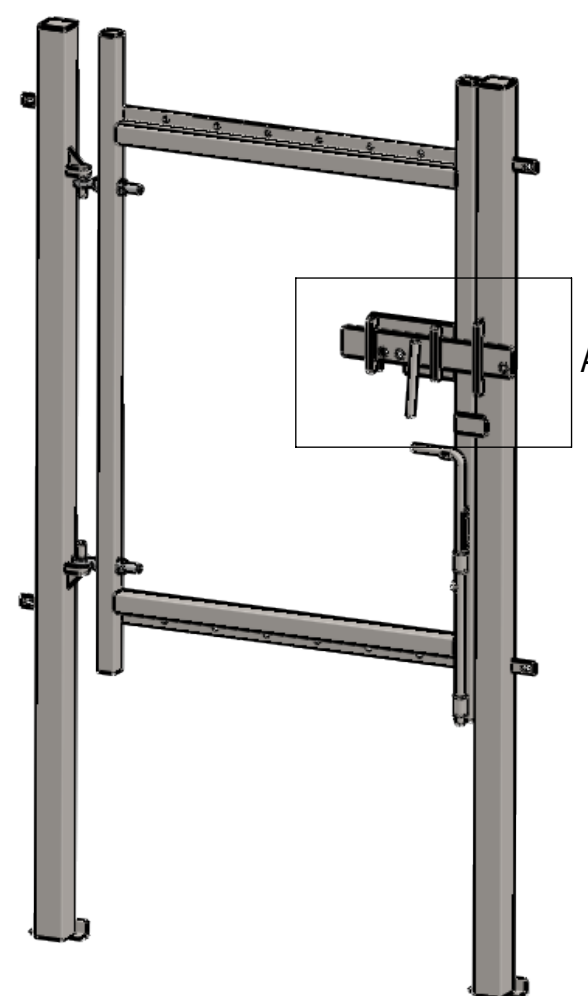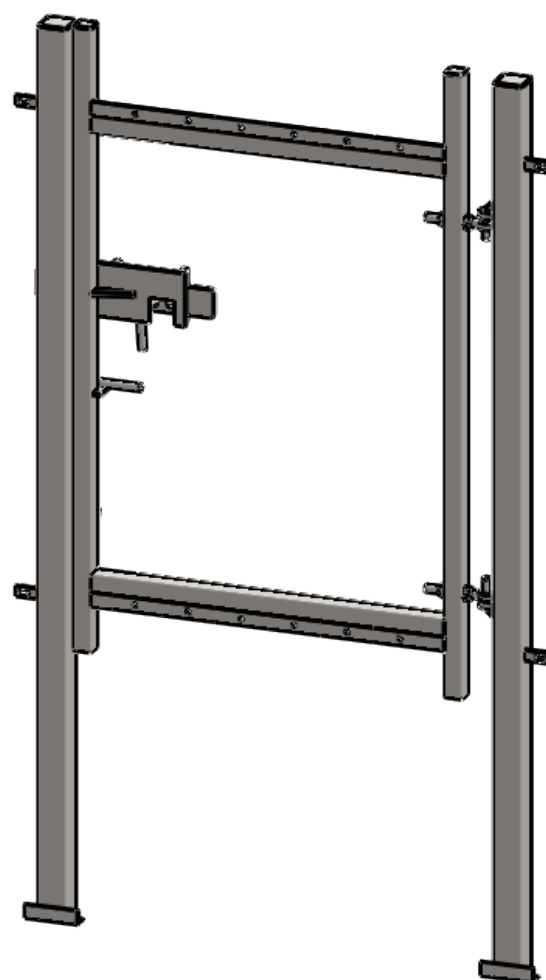

DETAIL A
SCALE 1 : 10

STATUS	For Manufacture	DATE	CLIENT	Corden Perimeter Systems
MANUFACTURED BY		DATE	SITE	
CHECKED BY		DATE	ALLOCATED HOURS	
10 Req'd As Drawn			A3	SCALE:1:20
TITLE:			DRAWN	B THOMAS
Gate & Post Arrangement			DATE	07/04/21
			CHECKED	
DWG NO.			SHEET 2 OF 2	REVISION
2193-GA				

D			
C			
B			
A			
REV	REMARKS	DATE	CHECKED BY

THIS DRAWING IS CONFIDENTIAL AND IS THE PROPERTY OF D G SCOTT LTD
IT MUST NOT BE REPRODUCED EITHER WHOLLY OR IN PART
ALL RIGHTS IN RESPECT OF PATENTS, DESIGNS AND COPYRIGHTS ARE RESERVED

ALL WELDS TO CONFORM
TO B.S EN 1011-1:2009

ALL DIMENSIONS ARE IN mm U.O.S

WEIGHT:



MATERIAL:

Mild Steel

FINISH:

Galvanised