

4 Lewden Garth



VIEW ON REAR ELEVATION


proposed flue pipe penetration

600mm

500mm

VIEW ON FRONT ELEVATION

Existing stench pipe penetration

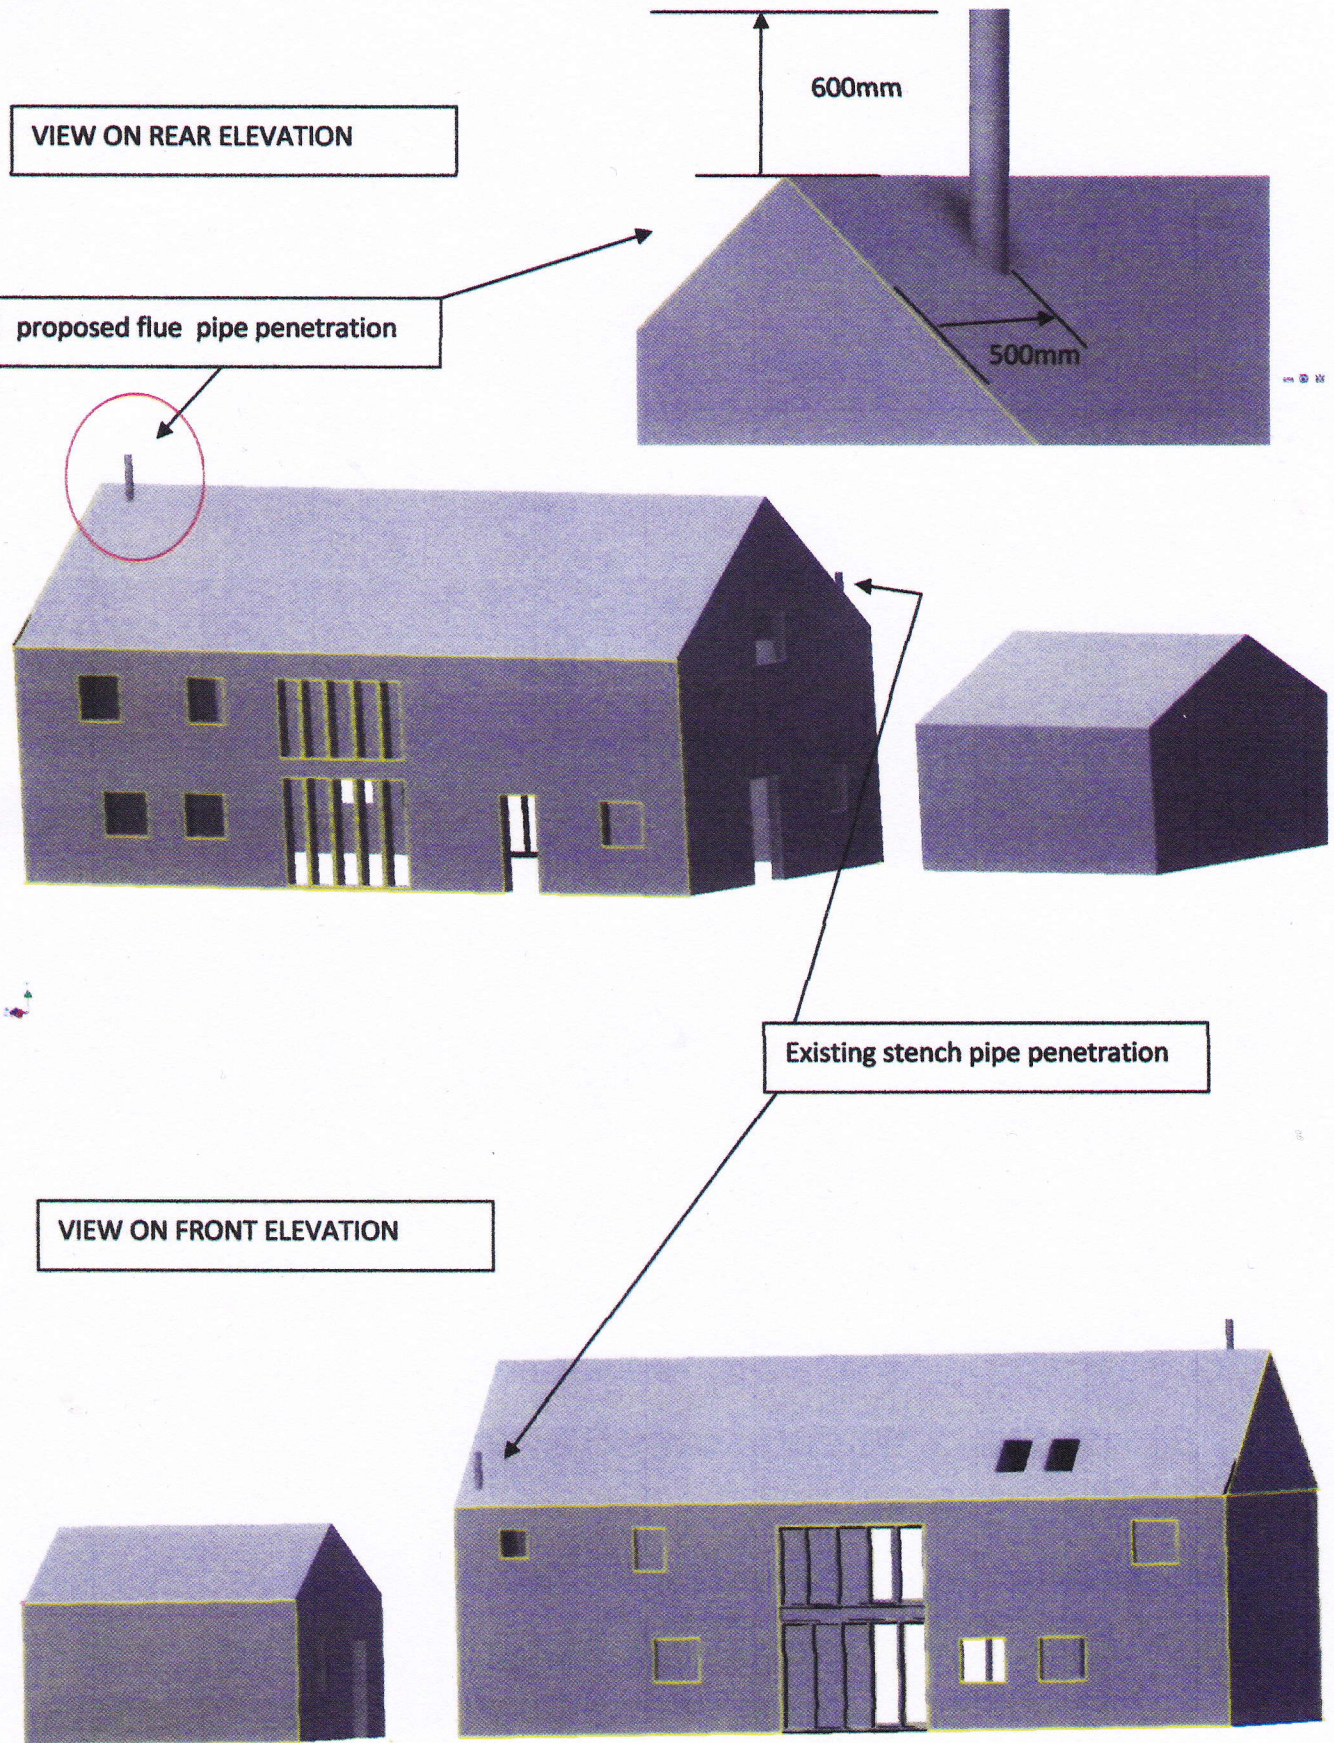

4 Linden Court.

