
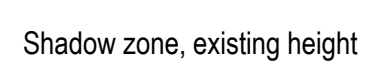
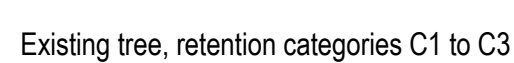


Existing tree, retention categories A1 to A3

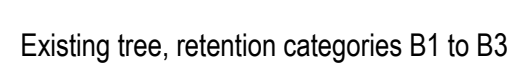

Note: Tree retention categories, root protection area and shadow zones as defined by BS 5837:2005

This drawing is the copyright of Popplewell Associates and cannot be reproduced in any form without the express consent of the company. Written and scaled dimensions to be checked on site, any discrepancies reported prior to work commencing. **If in doubt please ask.**

This drawing has been prepared for the purpose of planning approval.

Popplewell

Popplewell Associates
Chartered Landscape Architects
Environmental Consultants

1 Isis Court Rosetta Way
York YO26 5NA
Telephone +44 (0)1904 794276
Facsimile +44 (0)1904 786962

Email mailbox@popplewellassociates.co.uk
Web www.popplewellassociates.co.uk

Base: Sutton Surveying Services, 'Topographical Survey', sut3317 received 25Nov11