


Do not scale off this drawing. Work to figured dimensions any discrepancy to be reported to the Architects. Refer to larger scale drawings where available.

KEY:
----- AREA TO BE DEMOLISHED

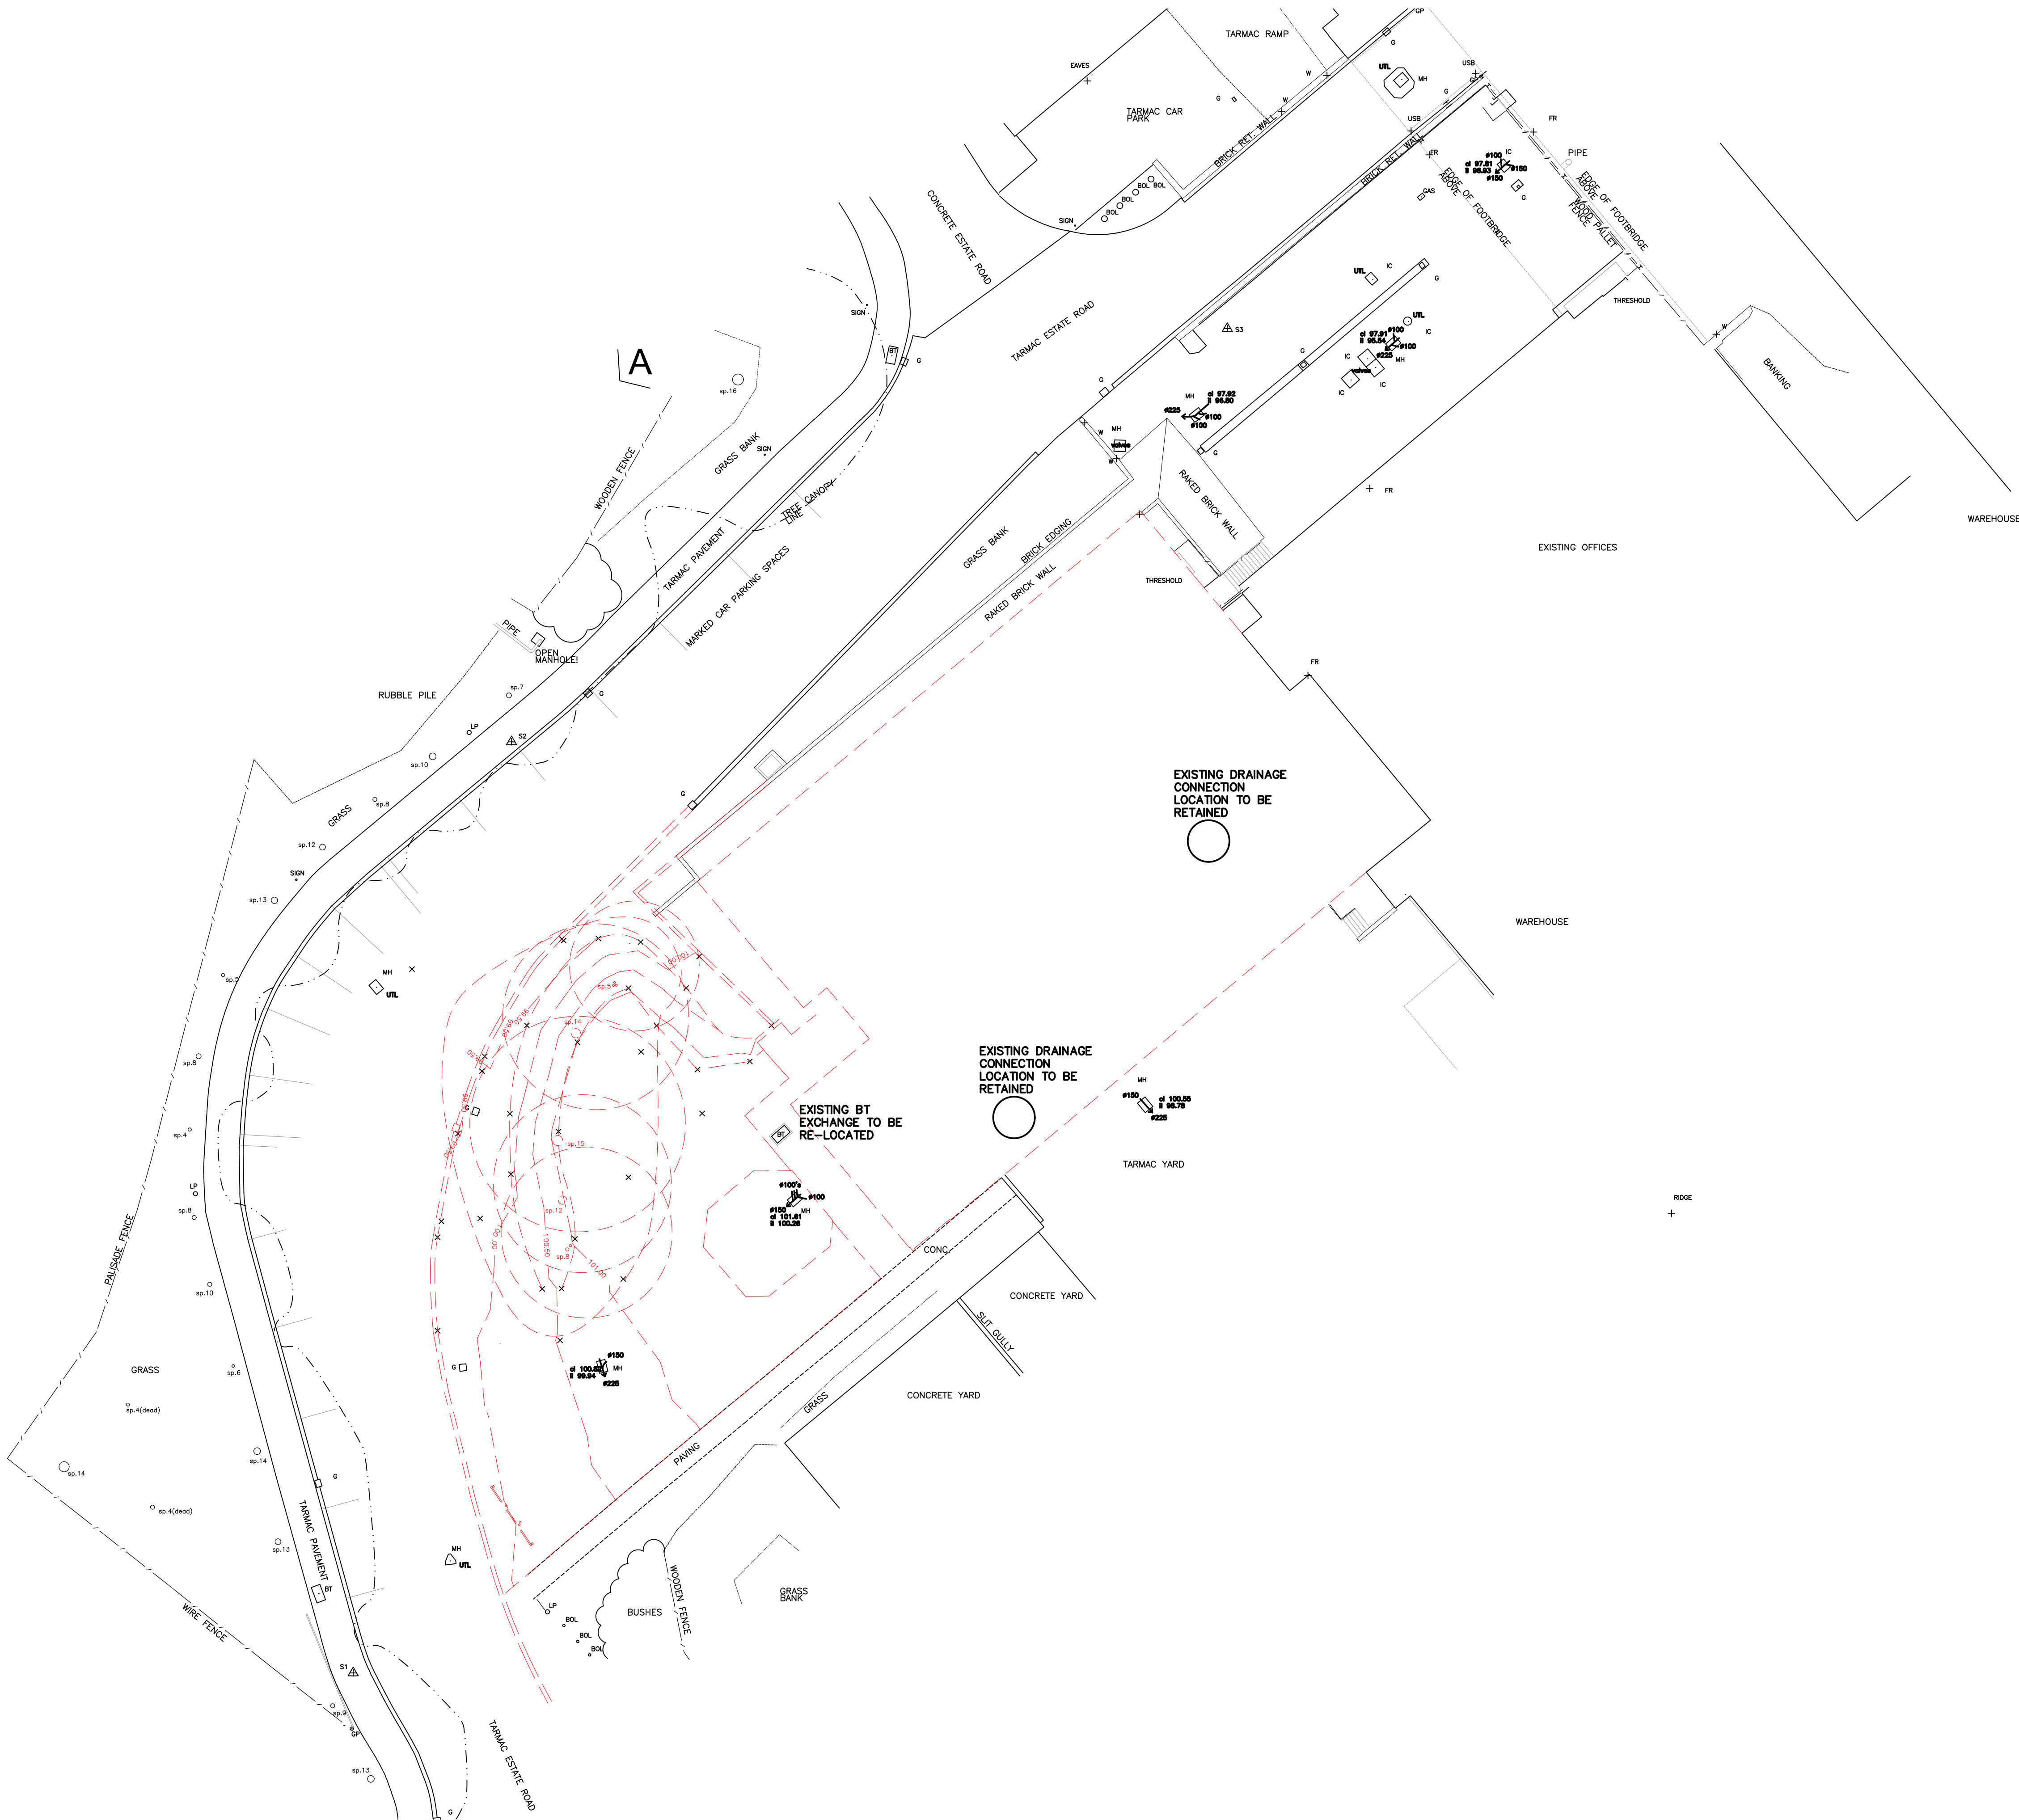

Rev | By | Date | Revision Note

Pearce Bottomley LLP

Roman Ridge, Main Street,
Aberford, Leeds,
LS25 3AW

T: 0113 281 2000
E: pbb@pbarchitects.co.uk
W: www.pbarchitects.co.uk



Client
SHAPEPART & SEC LTD

Project
Darton Business Park - Replacement of Offices
with Warehouse

Drawing Title
PROPOSED DEMOLITION PLAN

File Name
PROPOSED DEMOLITION PLAN

Status	PLANNING	Scale	Drawn	MS	Checked	TR	Date	08/02/2021
--------	----------	-------	-------	----	---------	----	------	------------

Proj. Ref.	Draw. Number	Revision
5607 -	9004 -	P01

Copyright Pearce Bottomley LLP