

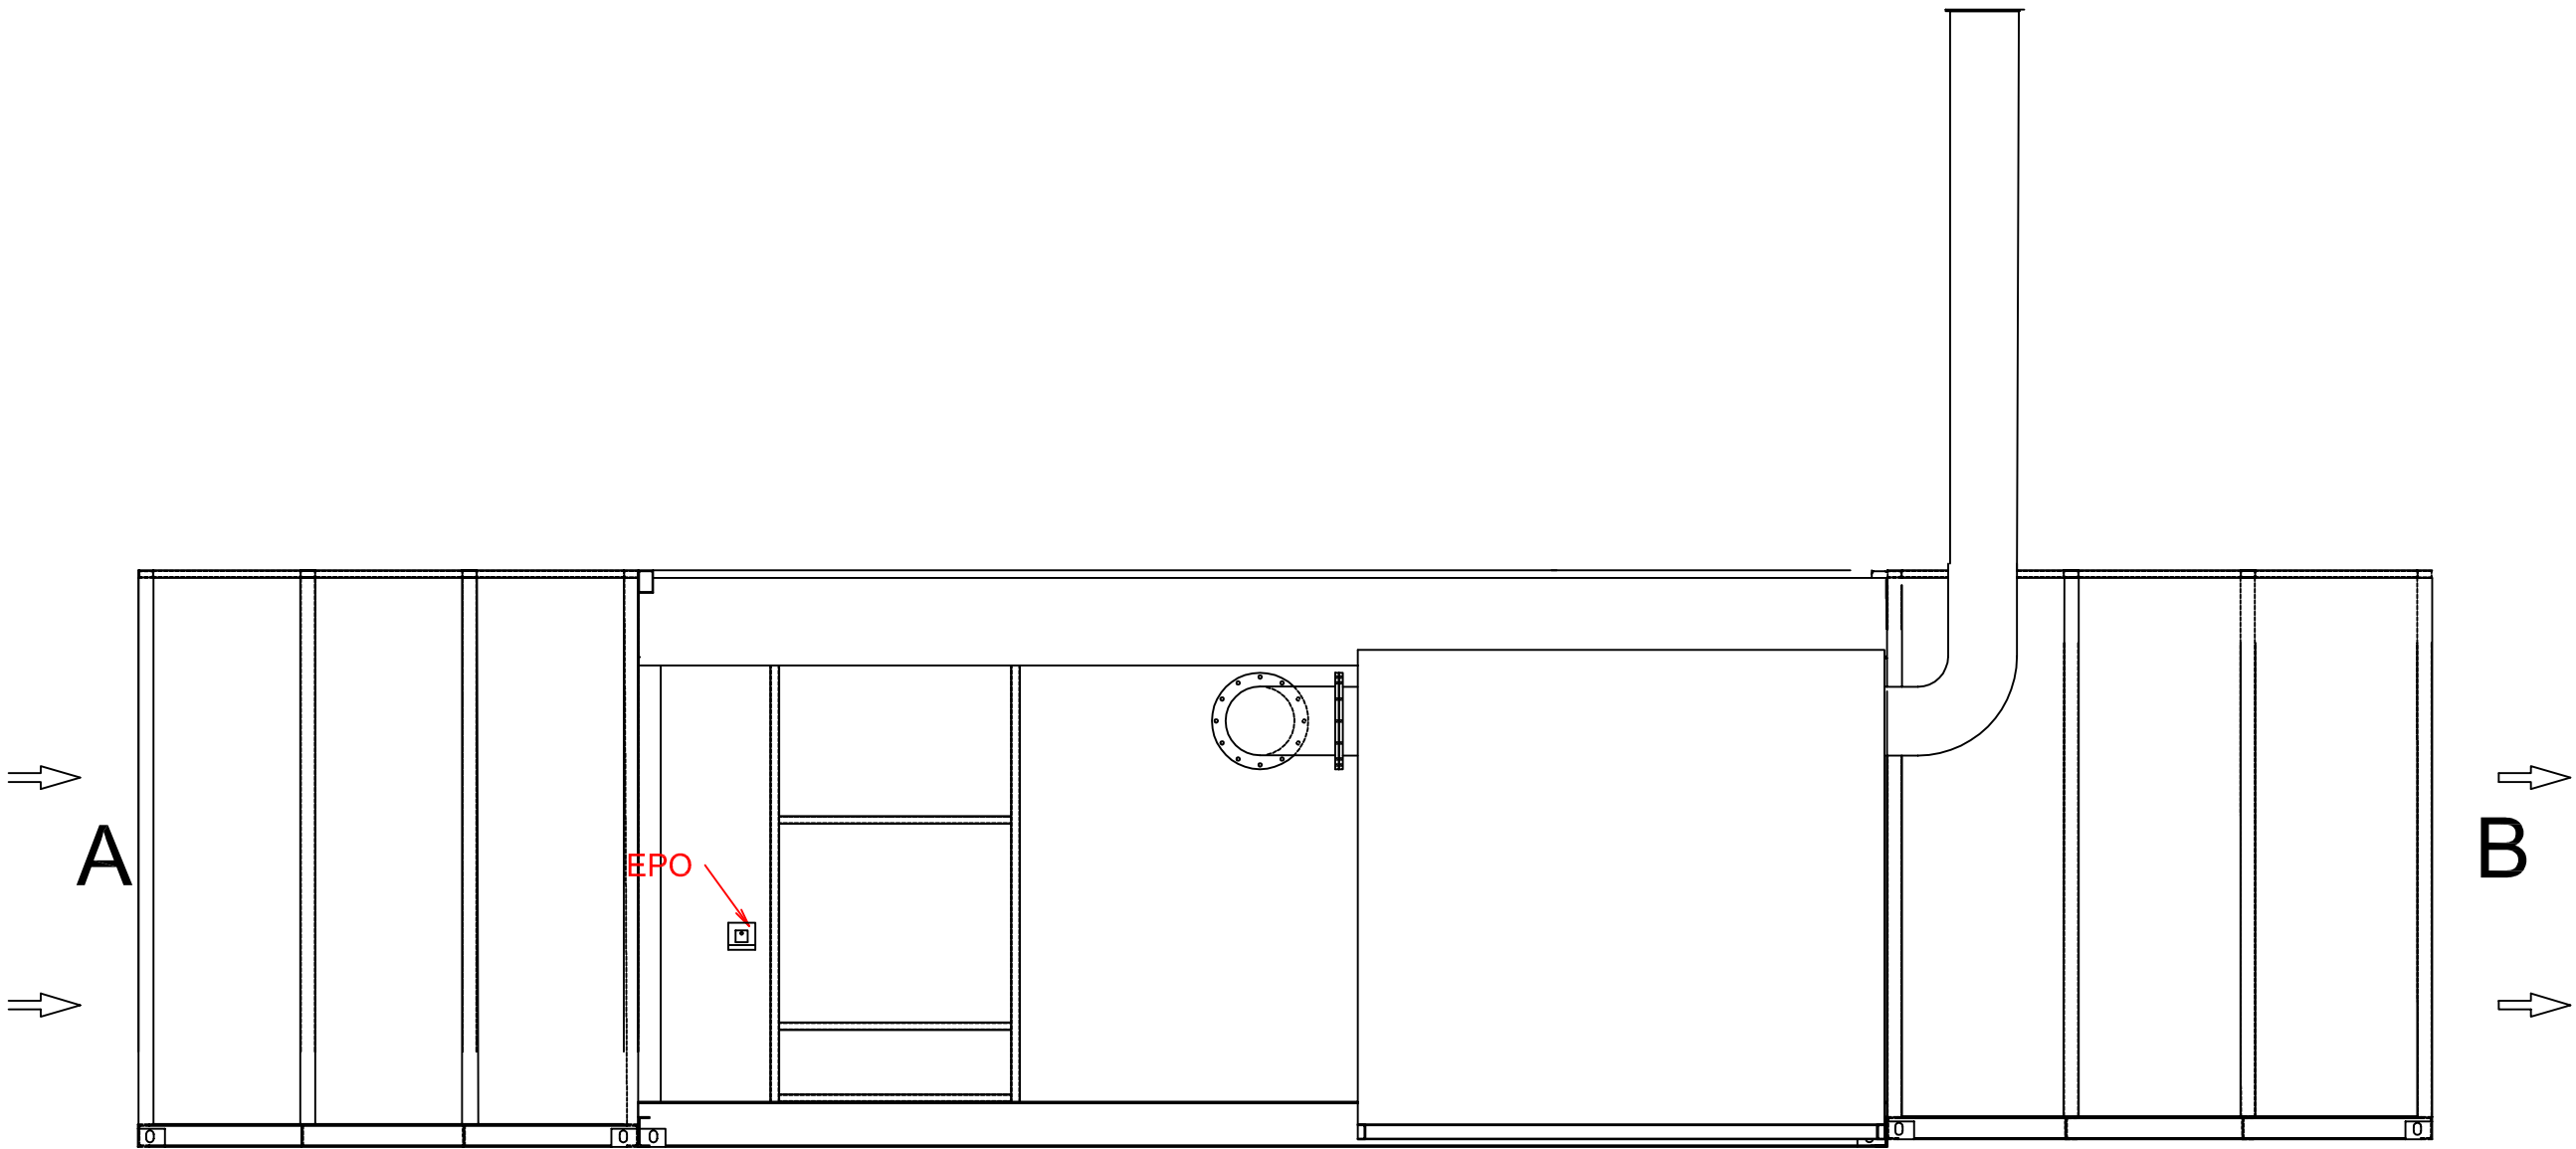



NOTES
ATTENUATED SHEET STEEL CONTAINER
FINISHED IN MOSS GREEN

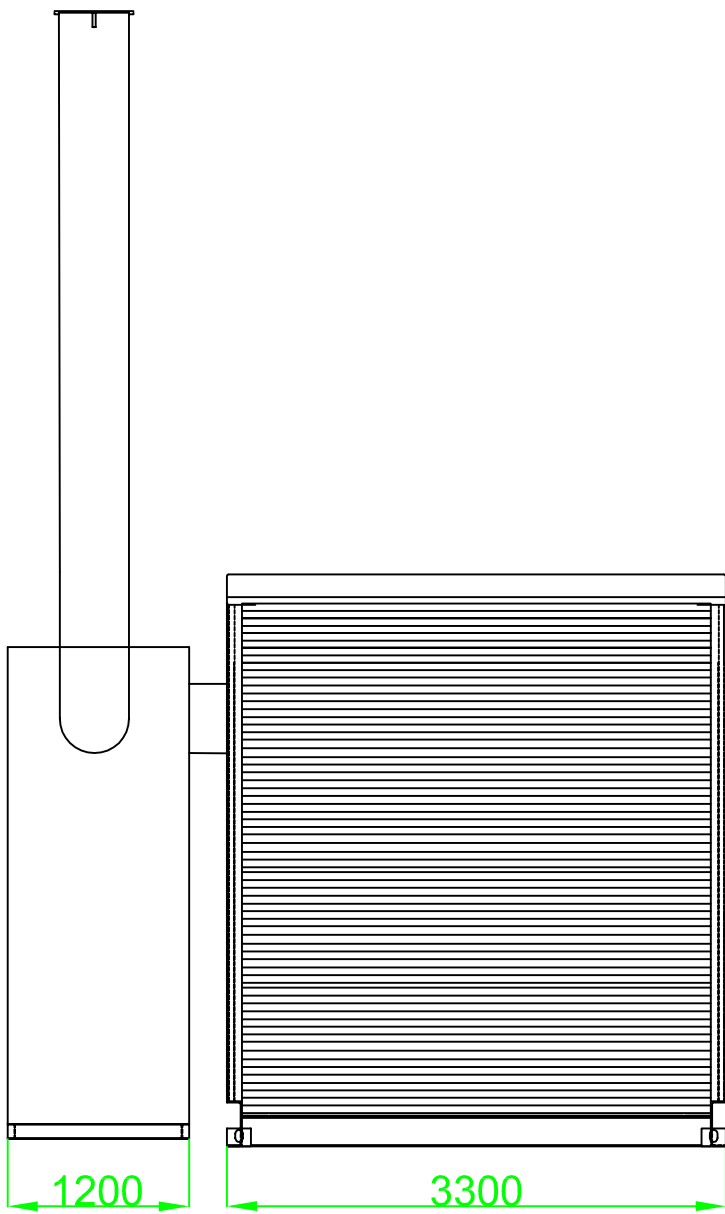


View on D

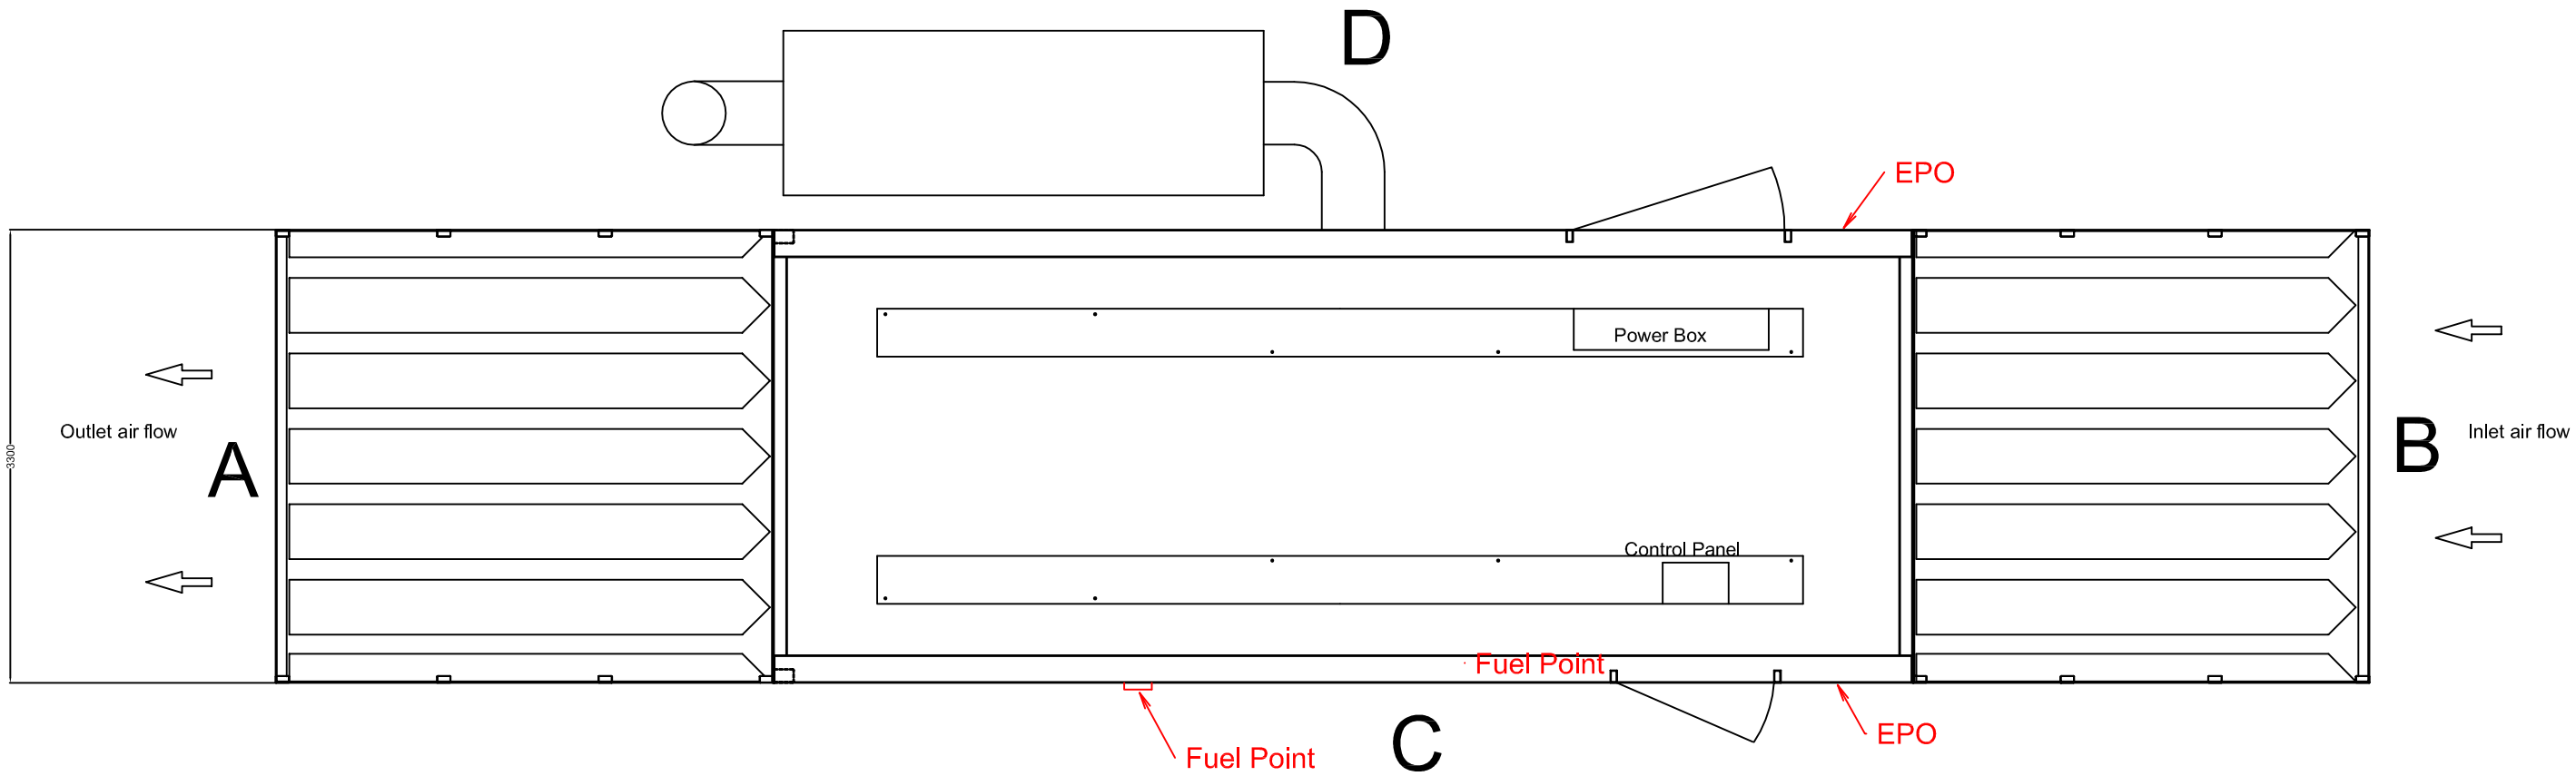

View on B

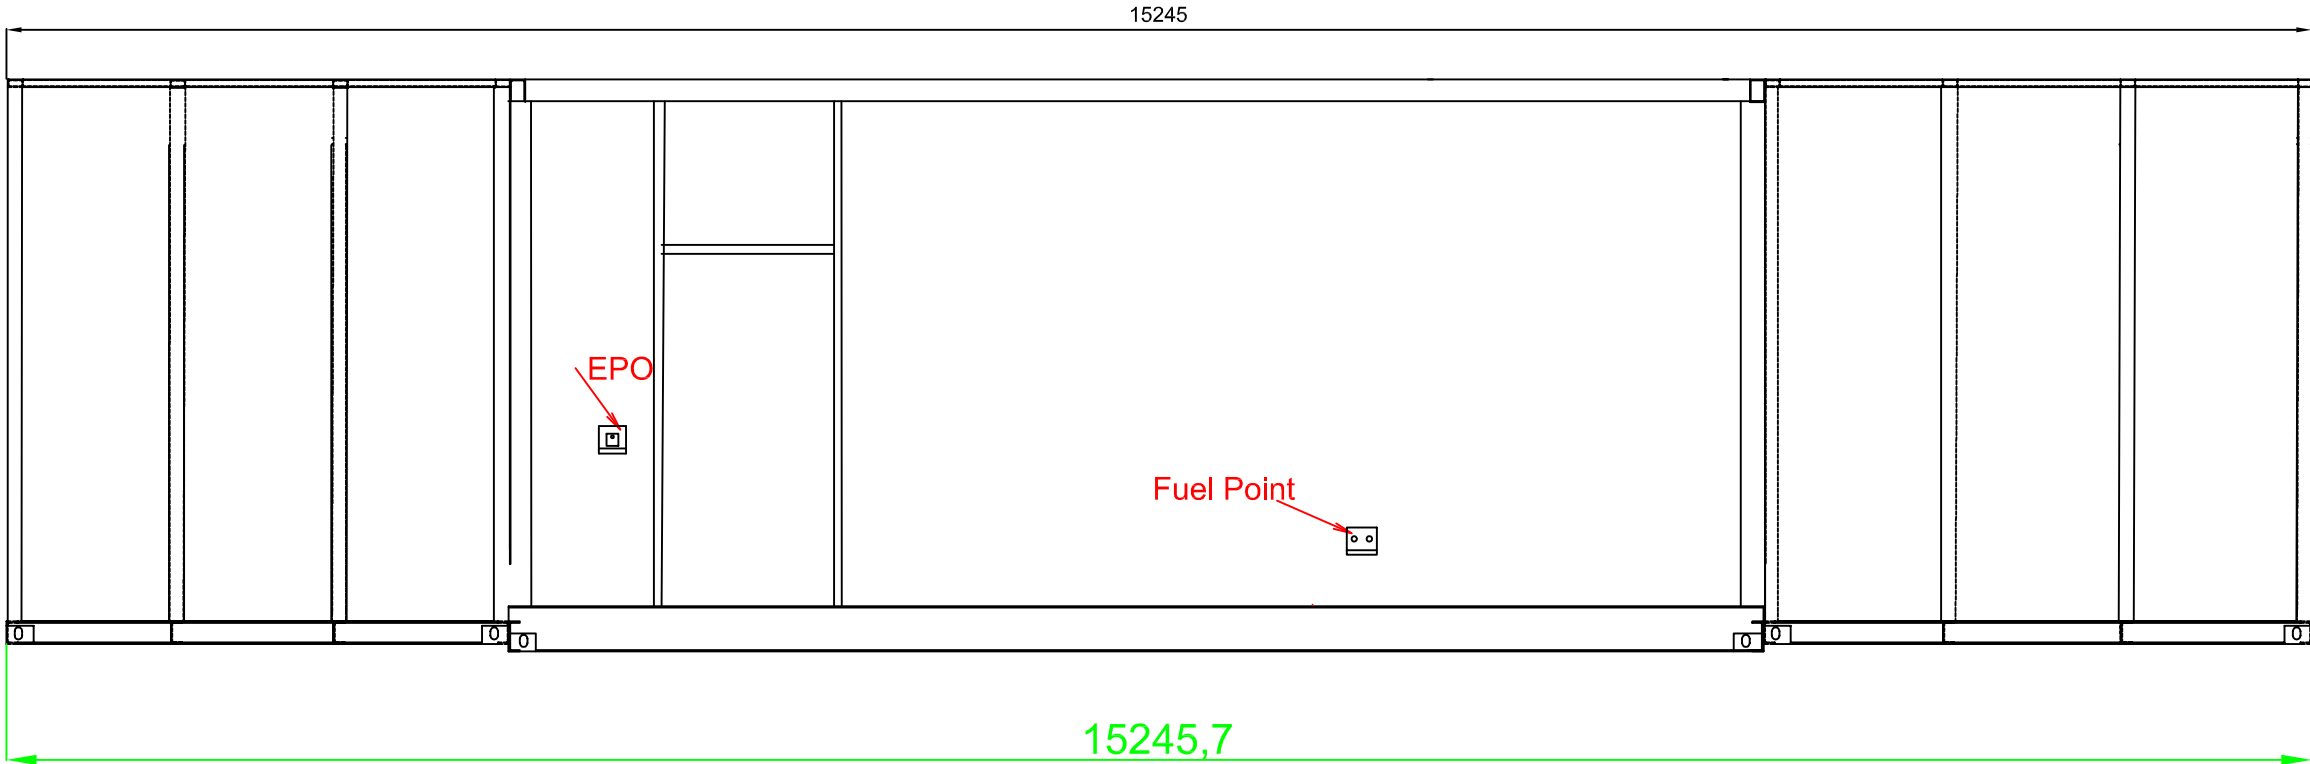

View on C

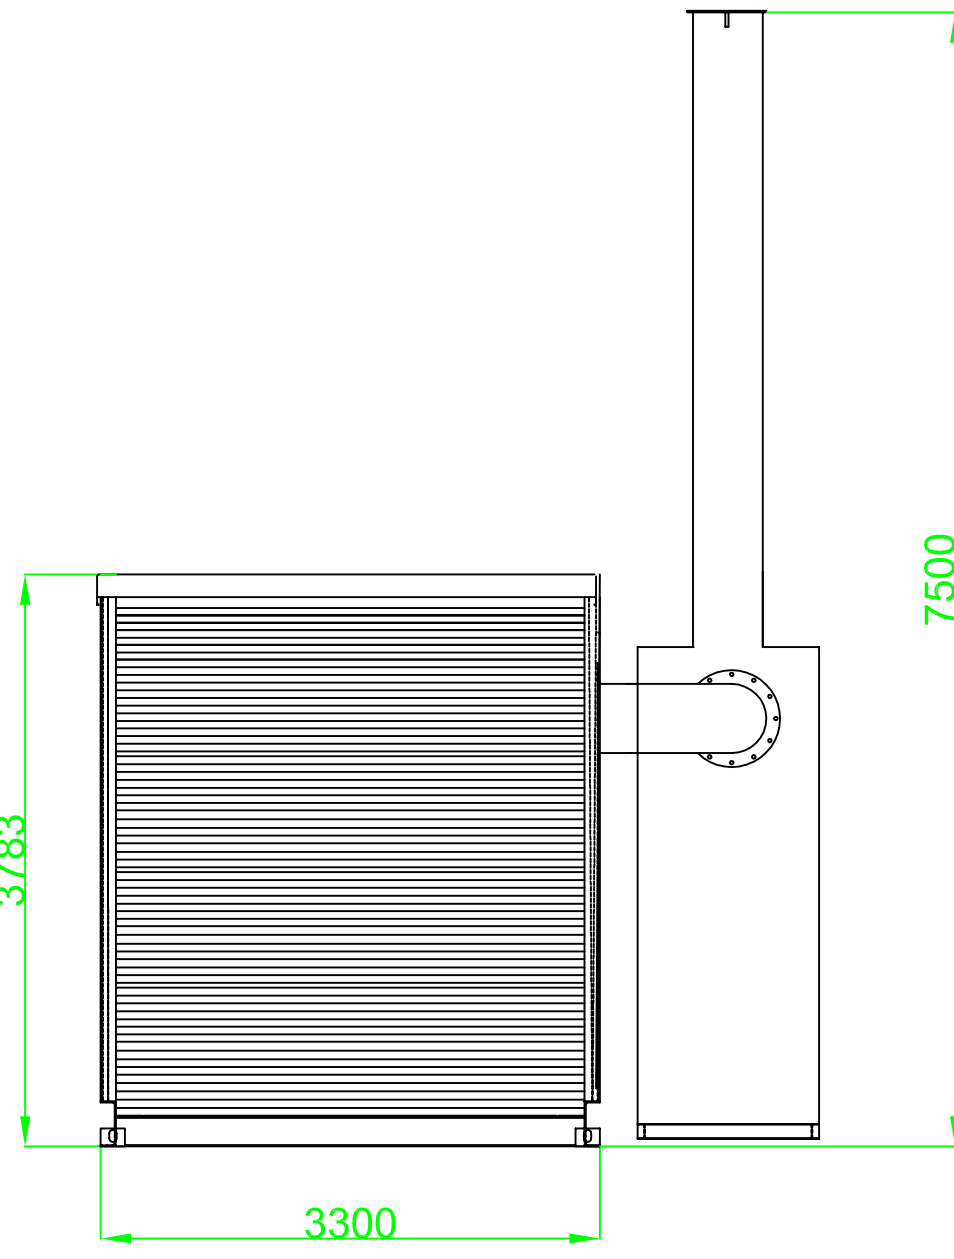

View on A

SCALE	1:50 @ A1	STAIRFOOT, OAKS LANE, BARNLEY, S71 1HT GRID REFERENCE: SE 364060 RIGHT HANDED GAS GENERATOR	ISSUE	DATE	ISSUE	DATE	ISSUE	DATE	ISSUE	DATE	ISSUE	DATE	ISSUE	DATE	ISSUE	DATE	CLIENT	
DATE	16/11/16												C	21-06-17	B	20-06-17	Peak Power Connections Ltd	
DRAWN	KC/MM												FLUE HEIGHT UPDATED TO 7.5m		CONTAINER HEIGHT UPDATED		DRG. No.	
CHECKED	KC																G000281-10014-C-D13	
APPROVED	AJ												KC/MM		KC/MM			