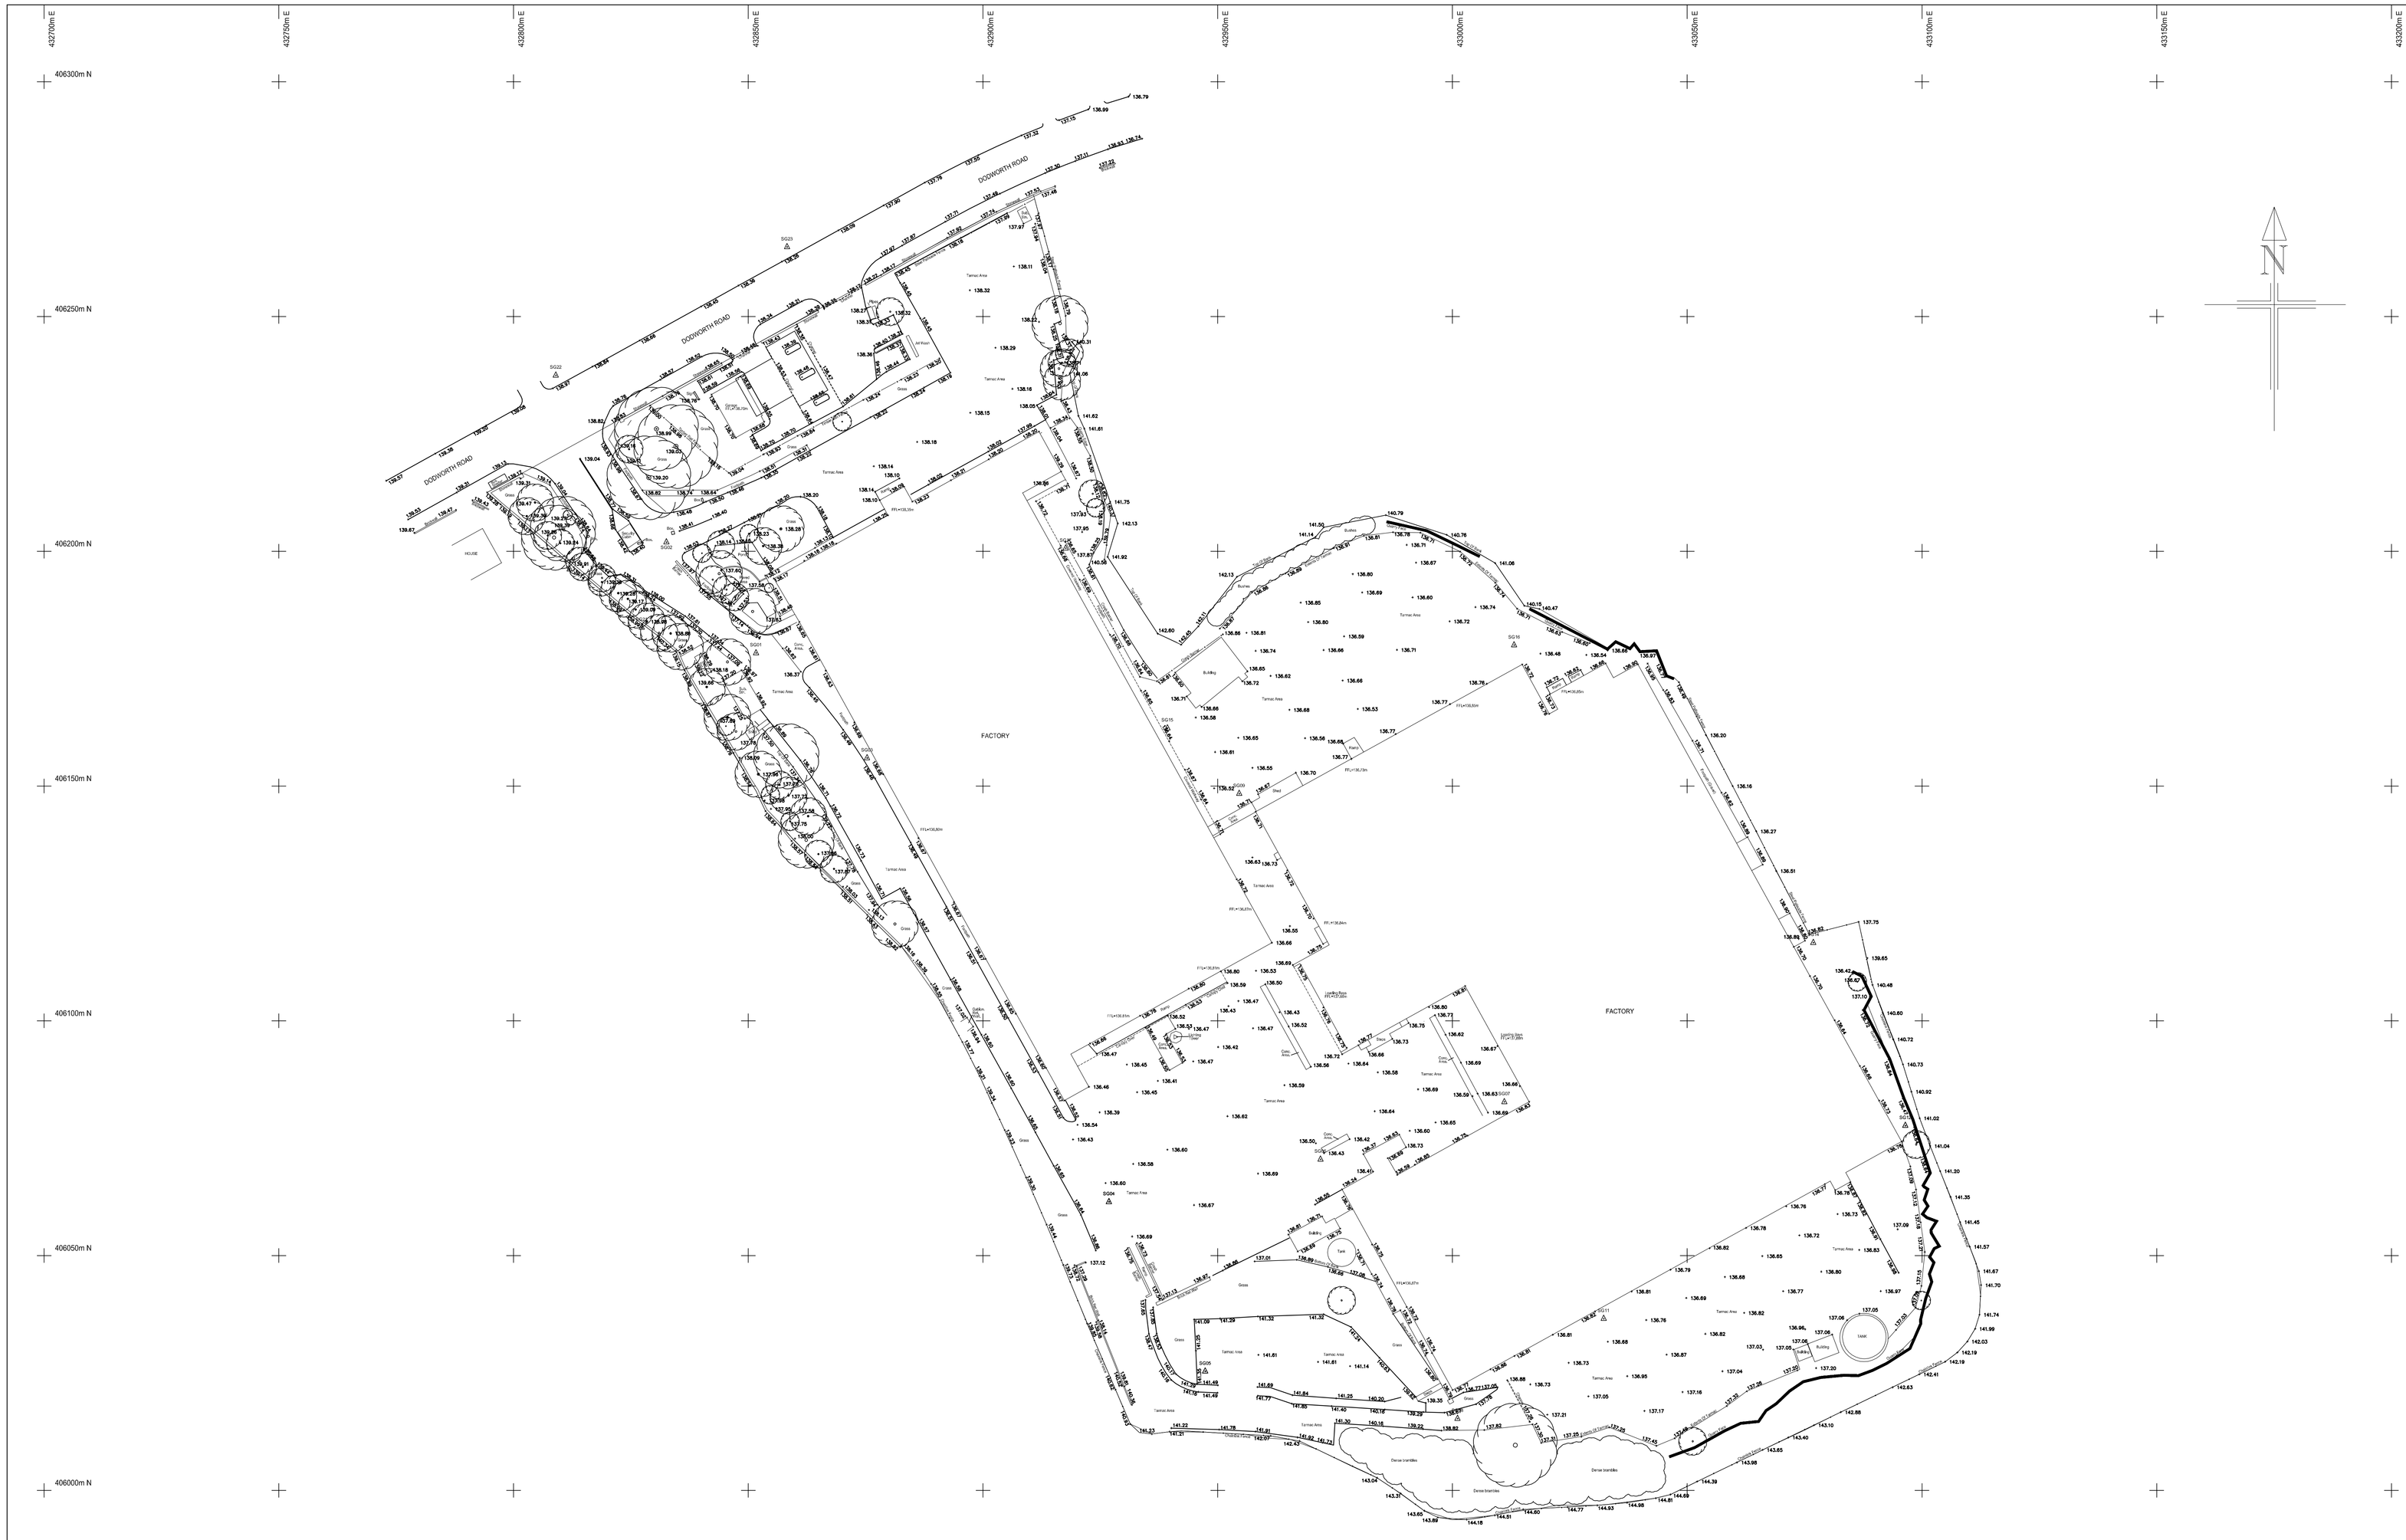


NOTES

ALL LEVELS ARE RELATED TO OSBM VALUE OF:-

SITUATED:-

LEVELS ARE RELATED TO OSGM02
VALUE n/a

CO-ORDINATES ARE RELATED TO NATIONAL GRID
USING GPS AND WGS84

Name	Eastings	Northings	Level
SG02	432632.589	406201.920	138.29
SG05	432647.346	406025.360	141.43
SG04	432626.853	406061.435	136.66
SG12	432096.487	406077.669	136.65
SG14	433078.893	406116.644	136.70
SG15	432939.307	406162.333	136.62
SG16	433013.149	406180.002	136.64
SG17	432917.633	406220.627	136.66
SG20	432811.965	406196.167	139.09
SG21	432827.330	406183.767	139.01
SG22	432808.035	406237.463	139.09
SG23	432858.275	406264.802	138.32
SG01	432851.674	406178.328	136.85
SG03	432875.315	406155.956	136.61
SG06	432971.908	406070.466	136.46
SG07	433011.066	406082.744	136.69
SG08	433001.110	406015.299	138.33
SG09	432954.592	406148.368	136.62
SG10	433094.832	406055.601	

KEY

LEVELS
OSM Ordnance Bench Mark
Cl. Cover Level
FFL Finished Floor Level
FRL Flat Roof Level
PRL Pitched Roof
SSL Structural Slab Level
WL Water Level

BUILDINGS - HEIGHTS ABOVE FLOOR
C Ceiling
DH Door Head
E Eaves
WC Window Cill
WH Window Head

INSPECTION CHAMBERS
AC Access Cover
CA Cellar Access
CATV CATV Junction
EIC Electric Inspection Chamber
HYD Fire Hydrant
FWH Foul Water Inspection Chamber
IC Inspection Cover
SWC Surface Water Chamber
GV Gas Valve
G Gully
IC Inspection Chamber
JB Junction Box
LP Lamp Post
RE Reading Eye
SI Sign
SWCP Surface Water Catch Pit
SWMH Surface Water Inspection Chamber
BT Telephone Inspection Chamber
U Unidentified
WHY Water Hydrant
WIC Water Inspection Chamber
WM Water Meter
WSV Water Stop Valve

PIPES
GP Gas Pipe
FWP Foul Water Pipe
SVP Sewer Vent Pipe
VP Vent Pipe
PVP Petrol Vent Pipes

POSTS
CPO Concrete Post
HYD Fire Hydrant Marker
FPO Fence Post
GM Gas Marker Post
GUA Guard Rail
LPO Lockable Post
MK Marker Post
MPO Metal Post
RP Reflector Post
TPO Timber Post

STREET FURNITURE
BB Bibblins Beacon
BO Bollard
BS Bus Stop
DC Drop Kerb
EC Electric Cupboard
EP Electric Pole
FB Flower Border
FL Flood Light
FP Flag Pole
LB Light Bollard
LP Lamp Post
LPO Lamp Post
NP Name Plate
PM Parking Meter
RS Road Sign
S Seat
STN Survey Station
TL Traffic Light
TCB Traffic Light Control Box
TP Telephone Pole

FENCES
BW Barbed Wire
CF Barbed Wire
CL Chain Link
CP Chestnut Paling
CW Conc. Post & Wire
SP Steel palisade
PR Post Rail
RW Retaining Wall
RTW Retaining Wall

LEGEND

SPOT LEVEL
SURVEY STATION
WATER FEATURE,,DITCH ETC
SAPLING
BUSHES/SHRUB
HEDGE/AREA OF UNDERGROWTH
TREE (SPREAD TO SCALE)
BUILDING
CONTOUR
BOREHOLE/TEST HOLE
TRIAL PIT
RETAINING WALL
BUILDING/WALLS
GATE
STILE
KERB LINE
BANKING
ROCKFACE
OSBM VALUE ORDNANCE SURVEY BENCH MARK
TBM VALUE TEMPORARY BENCH MARK/SITE DATUM

REVISIONS

CLIENT
BEN BAILEY HOMES LTD

SITE
SR GENTS,
DODWORTH ROAD,
BARNSLEY

DRAWING
TOPOGRAPHICAL SURVEY

DRAWING NUMBER BBH05-15	SURVEYED BY CP	DATE MAY 2006
SHEET REVISION No.	DRAWN BY CP	SCALE 1:500

APS Surveying Services
Land Surveying & Site Engineering
The Office, 7 Thurnscoe Road
Bolton-upon-Dearne
Rotherham, S63 8JW
Tel/Fax (01709) 894322 / 891433
Mobile (07785) 352291
E-mail info@apssurveying.co.uk