



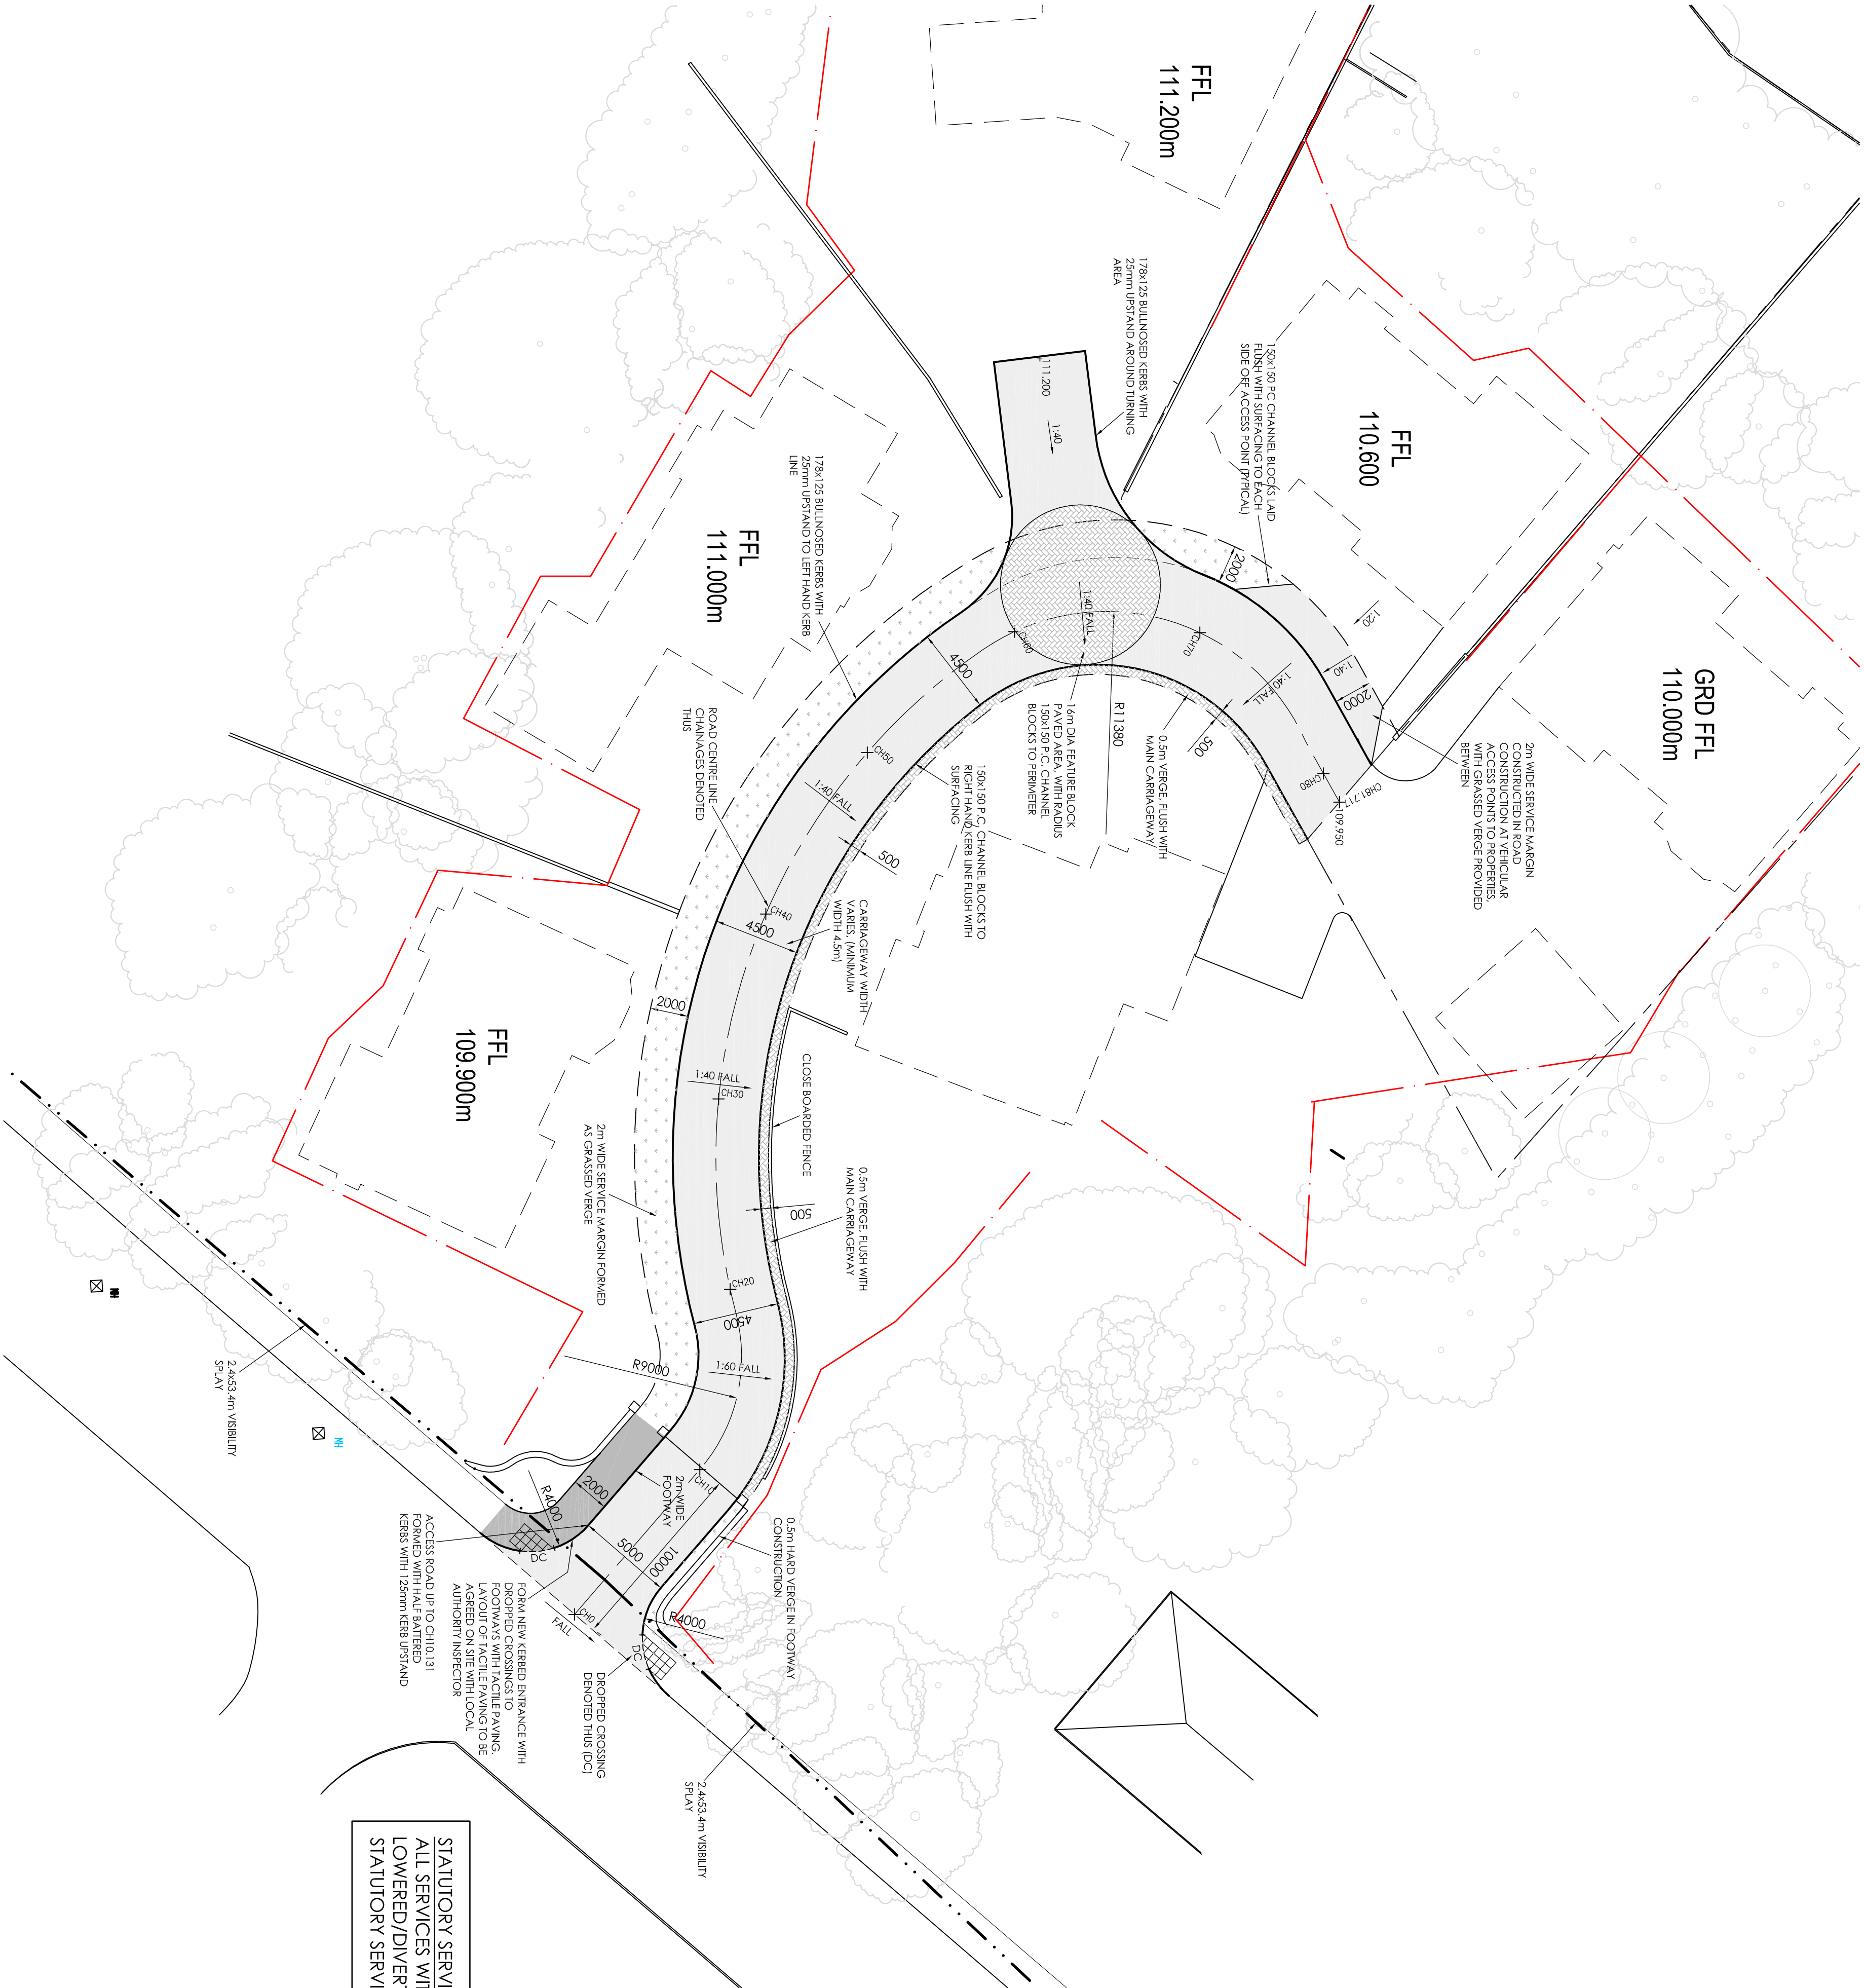

STATUTORY SERVICES.
ALL SERVICES WITHIN NEW ACCESS TO BE
LOWERED/DIVERTED/PROTECTED AS REQUIRED BY THE
STATUTORY SERVICES OPERATORS.

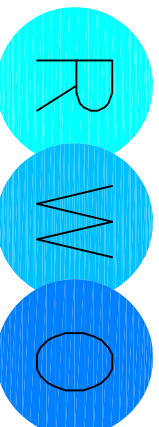

ASSOCIATES LTD
CONSULTING ENGINEERS

RWO Associates LTD
3A Union Quay
North Shields
Tyne & Wear
NE30 1HU
www.rwoassociatesuk.com

Client: C. YOUNGER

Project: WOODWALK

Title: ACCESS ROAD LAYOUT

Scale	Drawn	Checked	Date
1: 200	LF	RWO	29.01.14
Job No.	Drawing No.	Revision	
14006	01	—	