


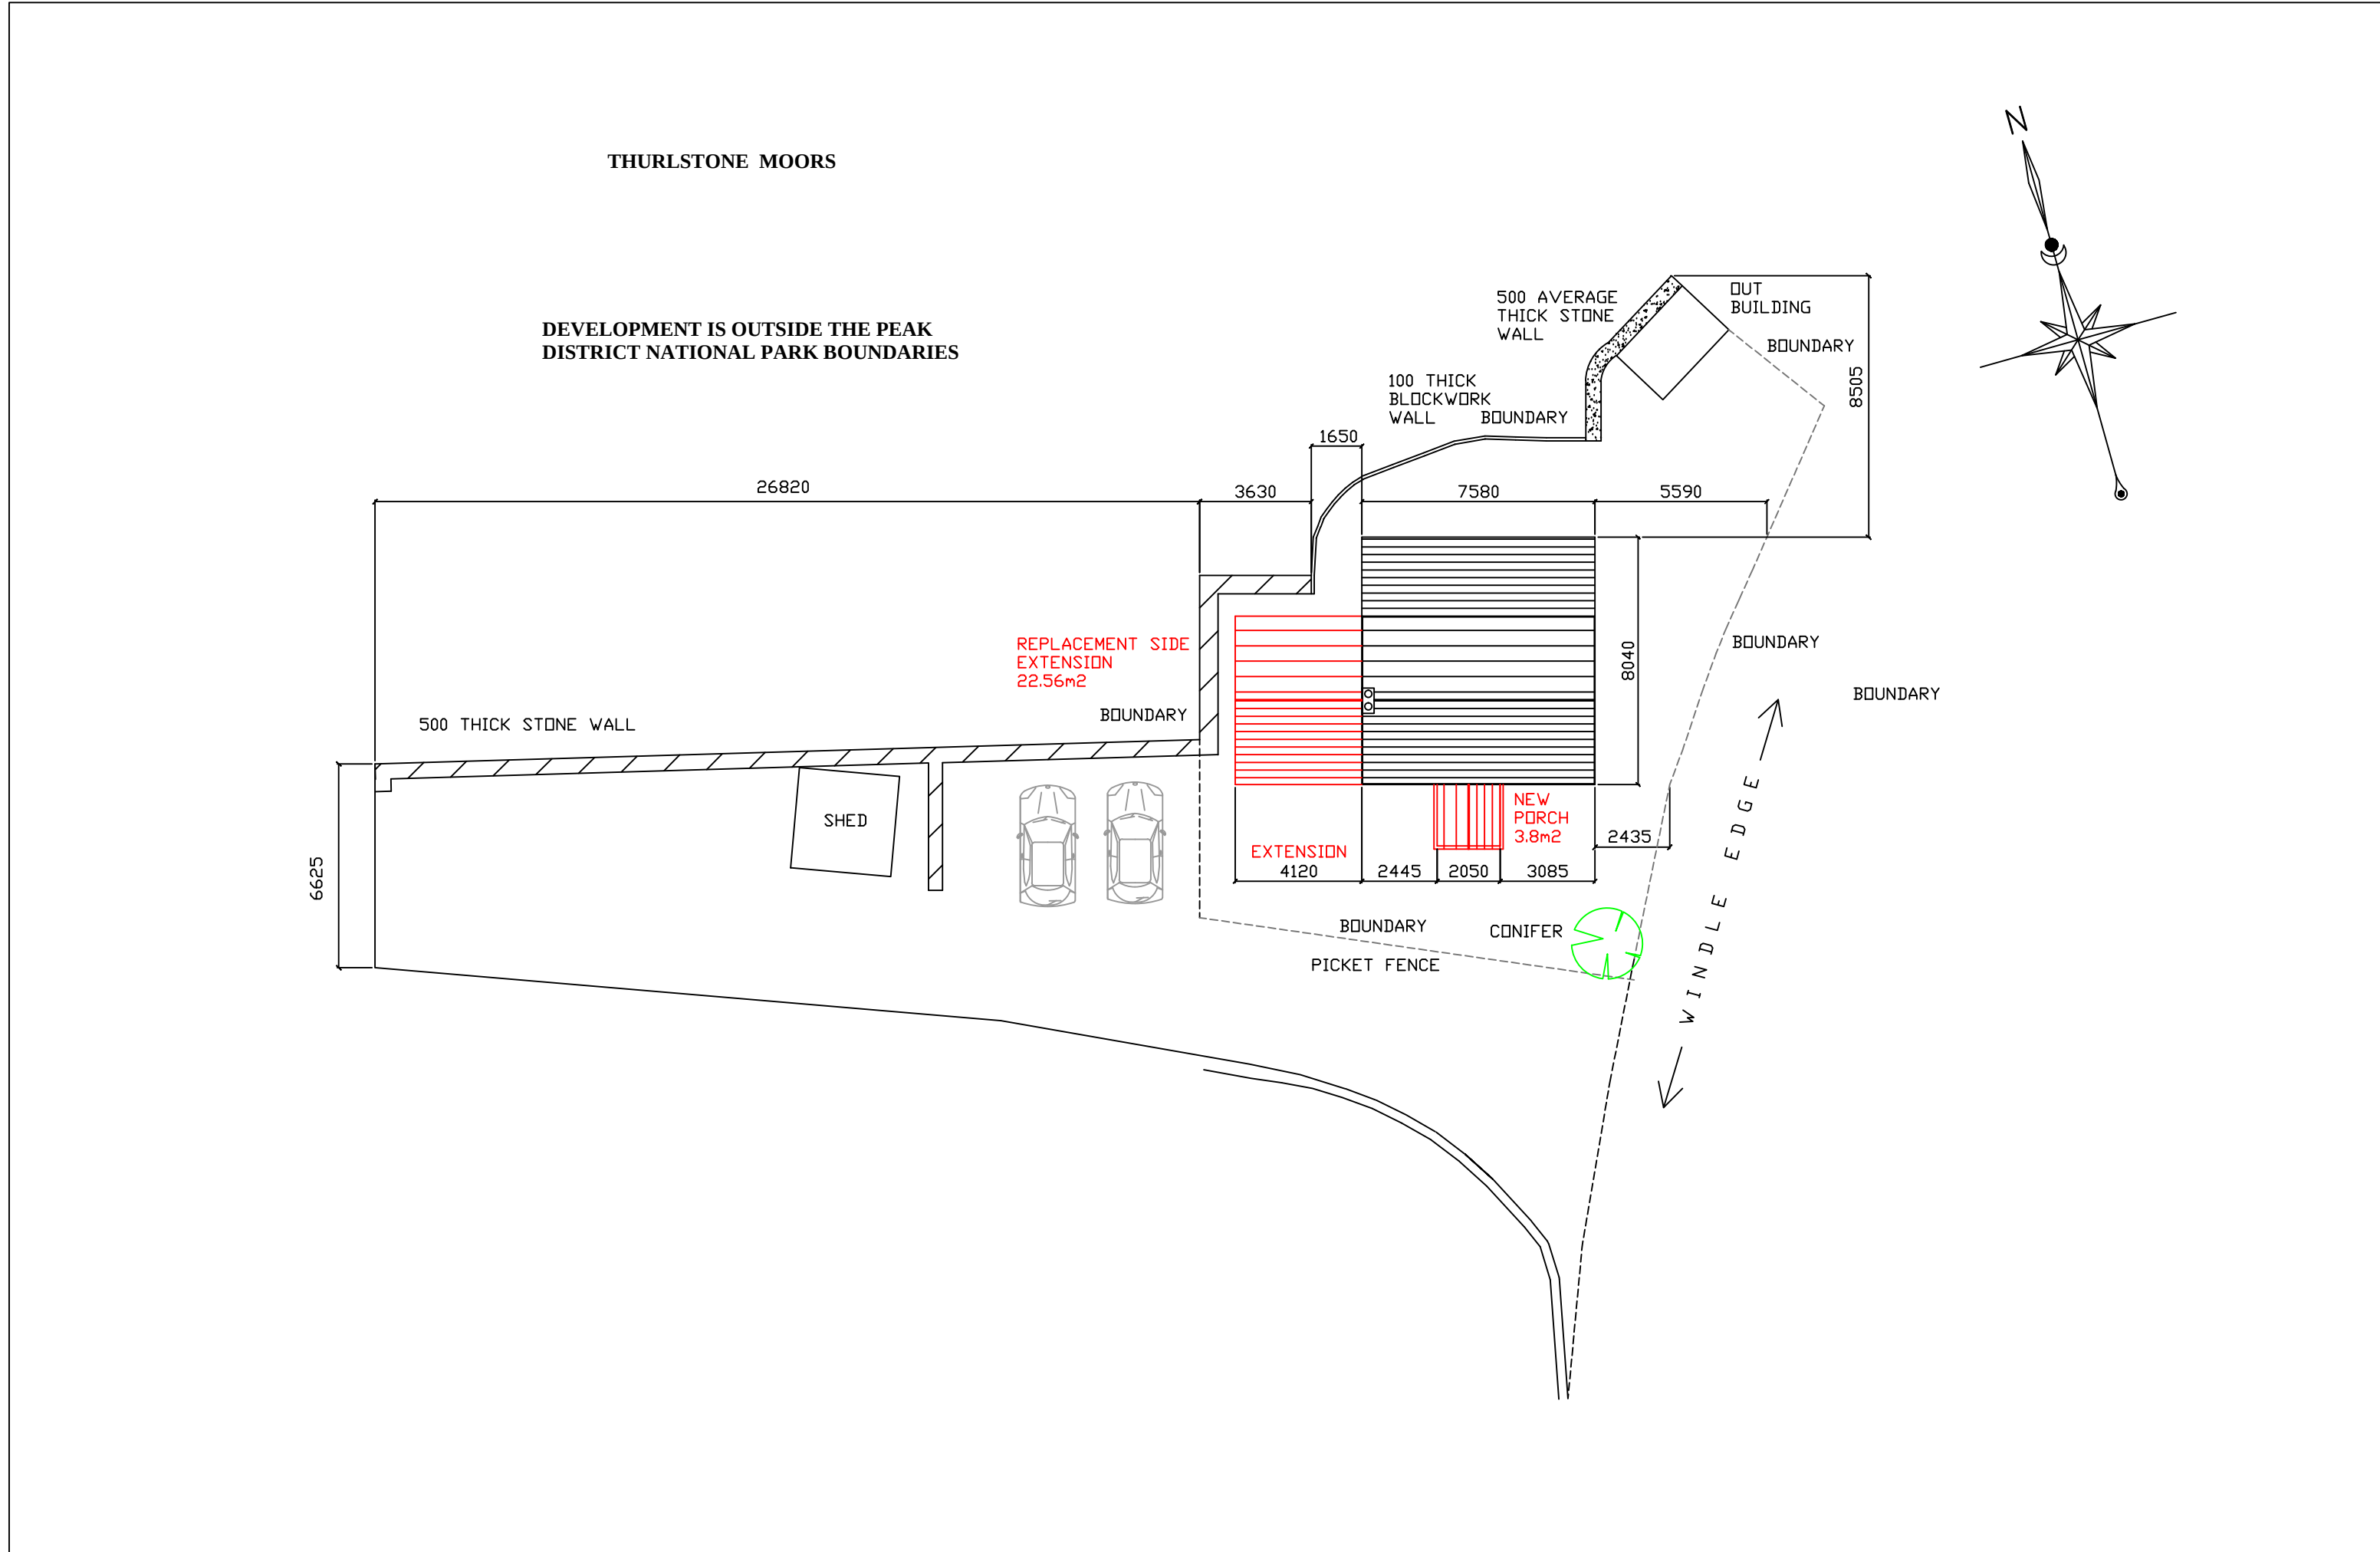

CLIENT
BAR HOUSE
DUNFORD BRIDGE

TITLE
DRAWING SHOWING PROPOSED SITE LAYOUT

SCALE 1:200 @ A3	REV						
DATE 26/01/2020	DRG No	20/00B					