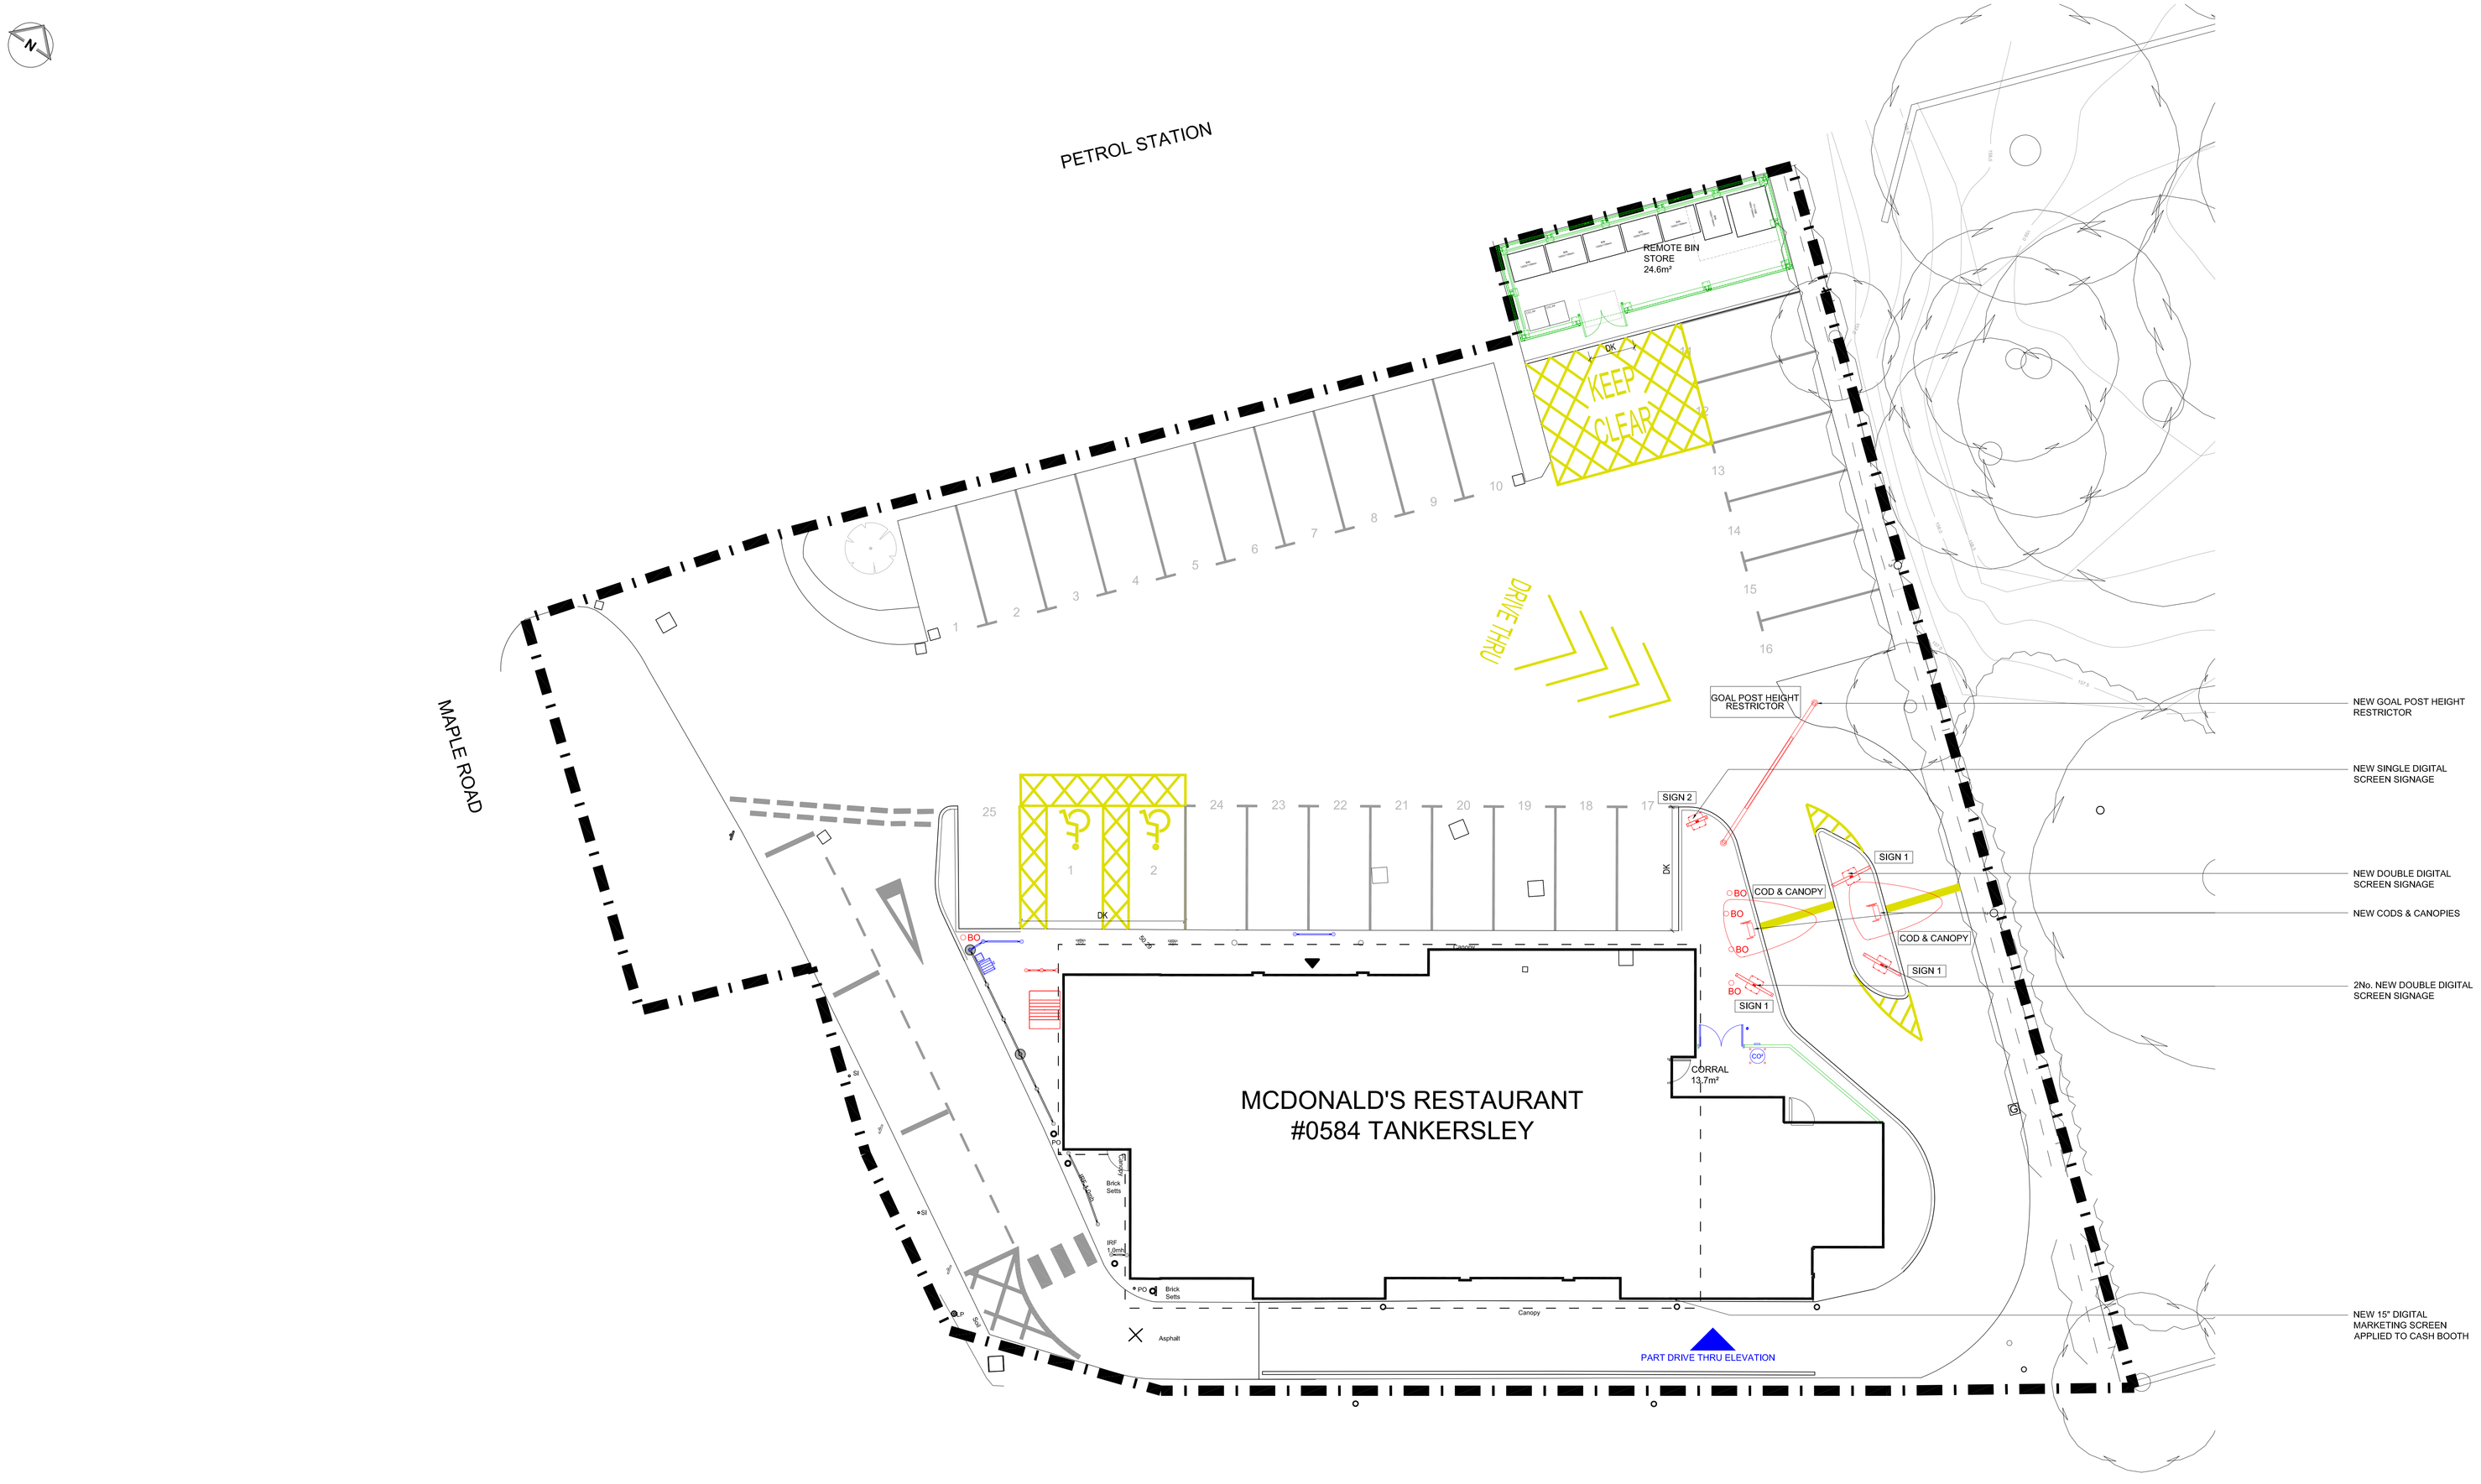

NOTES

- All dimensions and levels are to be checked on site.
- Any discrepancies are to be reported to the architect before any work commences.
- This drawing shall not be scaled to ascertain any dimensions. Work to figured dims only.
- This drawing shall not be reproduced without express written permission from AEW.
- Title overlay drawings and ownership boundaries are produced using all reasonable endeavours. AEW cannot be responsible for the accuracy or scale discrepancy of base plans supplied to them.
- All works are to be undertaken in accordance with Building Regulations and the latest British Standards.
- All proprietary materials and products are to be used strictly in accordance with the manufacturers recommendations.

CDM 2015

Client notified of duties: **At Design Workshops**

Principal Designer: **TBC**

Unless noted below, all known hazards have been highlighted on the drawing;

Notes;
All drawings to be read in conjunction with all other drawings as noted on issue sheet.

- Drawing Based on Glanville, Drawing No. MD8120446/103 REV A dated 05/2012 and OS Pro map.
- Scale for planning purposes only.
- Extent of McDonald's Demise Indicated thus:

0 1 2 3 4 5m
Scale 1:100

PROPOSED DIGITAL ADVERTISEMENT PLAN 1:100

Planning Schedule

Signage Reference:	QTY	Size mm (WxDxH)	Materials	Colour	Height above ground (mm)	Extent of Projection (mm)	Height of Text (mm)	Illumination
COD	002 (New)	530 x 200 x 1570	COD - PPC Alu customer order display unit including speaker point, microphone, camera and illuminated letters	Grey RAL 7022 PPC Alu & Acrylic	1570	3500	N/A	Illuminated text only
Canopy	002 (New)	2390 x 3500 x 3000	Canopy - Grey RAL 7022 Alu and acrylic canopy	Grey RAL 7022 PPC Alu & Acrylic	3000	3500	N/A	N/A
Goal Post Height Restrictor	001 (New)	4850 x 140 x 3110	Steel circular hollow section goal post finished in grey RAL 7022 with flat cut 2.5mm aluminium panel finished Green UK104E indicating maximum height and suspended 3300mm aluminium bar with 5x28 steel chainlinks	Grey RAL 7022	3200	2750 to underside of height restrictor bar	N/A	N/A

Digital & Signage Schedule

Signage Reference:	QTY	Size mm (WxDxH)	Materials	Colour	Height above ground (mm)	Extent of Projection (mm)	Height of Text (mm)	Illumination
Sign 1 Double Digital Menu Board	003 (New)	1648 x 108 x 2167	Steel framework clad in PPC aluminium panels finished in Grey RAL 7022	Grey	2167	N/A	N/A	2No. 55" Monitor Illuminated Only
Sign 2 Single Digital Menu Board	001 (New)	853 x 108 x 2167	Steel framework clad in PPC aluminium panels finished in Grey RAL 7022	Grey	2167	N/A	N/A	1No. 55" Monitor Illuminated Only
Single Digital Screen in Cash Booth Window	001 (New)	15" Digital Screen Mounted Externally	PPC Aluminium panels housing digital media. Sign to be single sided and non-rotating	Grey RAL 7022	1030	N/A	N/A	Max. 1600cd/m²

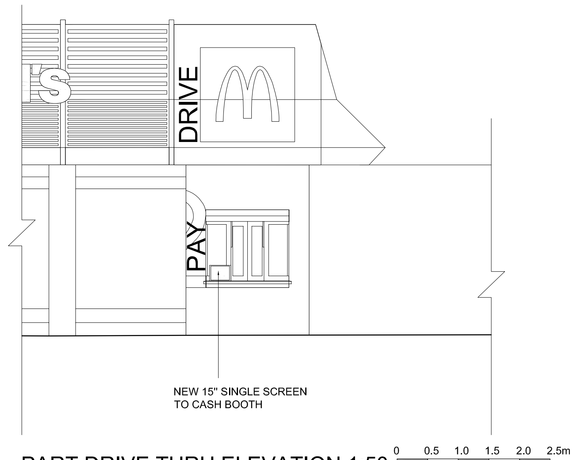

PART DRIVE THRU ELEVATION 1:50
0 0.5 1.0 1.5 2.0 2.5m
Scale 1:50

DIGITAL SIGNAGE

REV Date Drawn by: - Checked by: -
Status: Purpose of Issue: **For Information**
drawing stage: **PLANNING**
client: **McDonald's Restaurants Ltd**
project: **TANKERSLEY WENTWORTH RETAIL PARK 0584 BARNSLEY S75 3AX** store
drawing title: **PROPOSED DIGITAL ADVERTISEMENT PLAN**
date **19/06/19** drawn **HE**
scale@A0 **1:100** checked **DP**

Rev -
Job No **11386_AEW_0584_0108**

aew architects
01274 405 405
www.aewarchitects.com