


# Burton Road, Monk Bretton, Barnsley

## Semi Mature Trees


Tree Planting - The planting area is to be back filled with good quality, free draining, weed free topsoil to a minimum depth of 900mm. Container grown stock for roughly 5 - 7 metres height and a stem circumference of 20cm - 25cm to be planted into a hole 300mm larger than the container. The tree is to be supported below ground using an adjustable system. The planting hole will incorporate a perforation tube to aid irrigation and aeration. The area is to be mulched a to depth of 50mm with composted wood chips upon completion.

## Heavy Standard Trees

Tree Planting - The planting area is to be back filled with good quality, free draining, weed free topsoil to a minimum depth of 900mm. Container grown stock for roughly 5 metres height and a stem circumference of 14cm - 16 cm to be planted into a hole 300mm larger than the container. The tree is to be supported below ground using an adjustable system. The planting hole will incorporate a perforation tube to aid irrigation and aeration. The area is to be mulched a to depth of 50mm with composted wood chips upon completion.

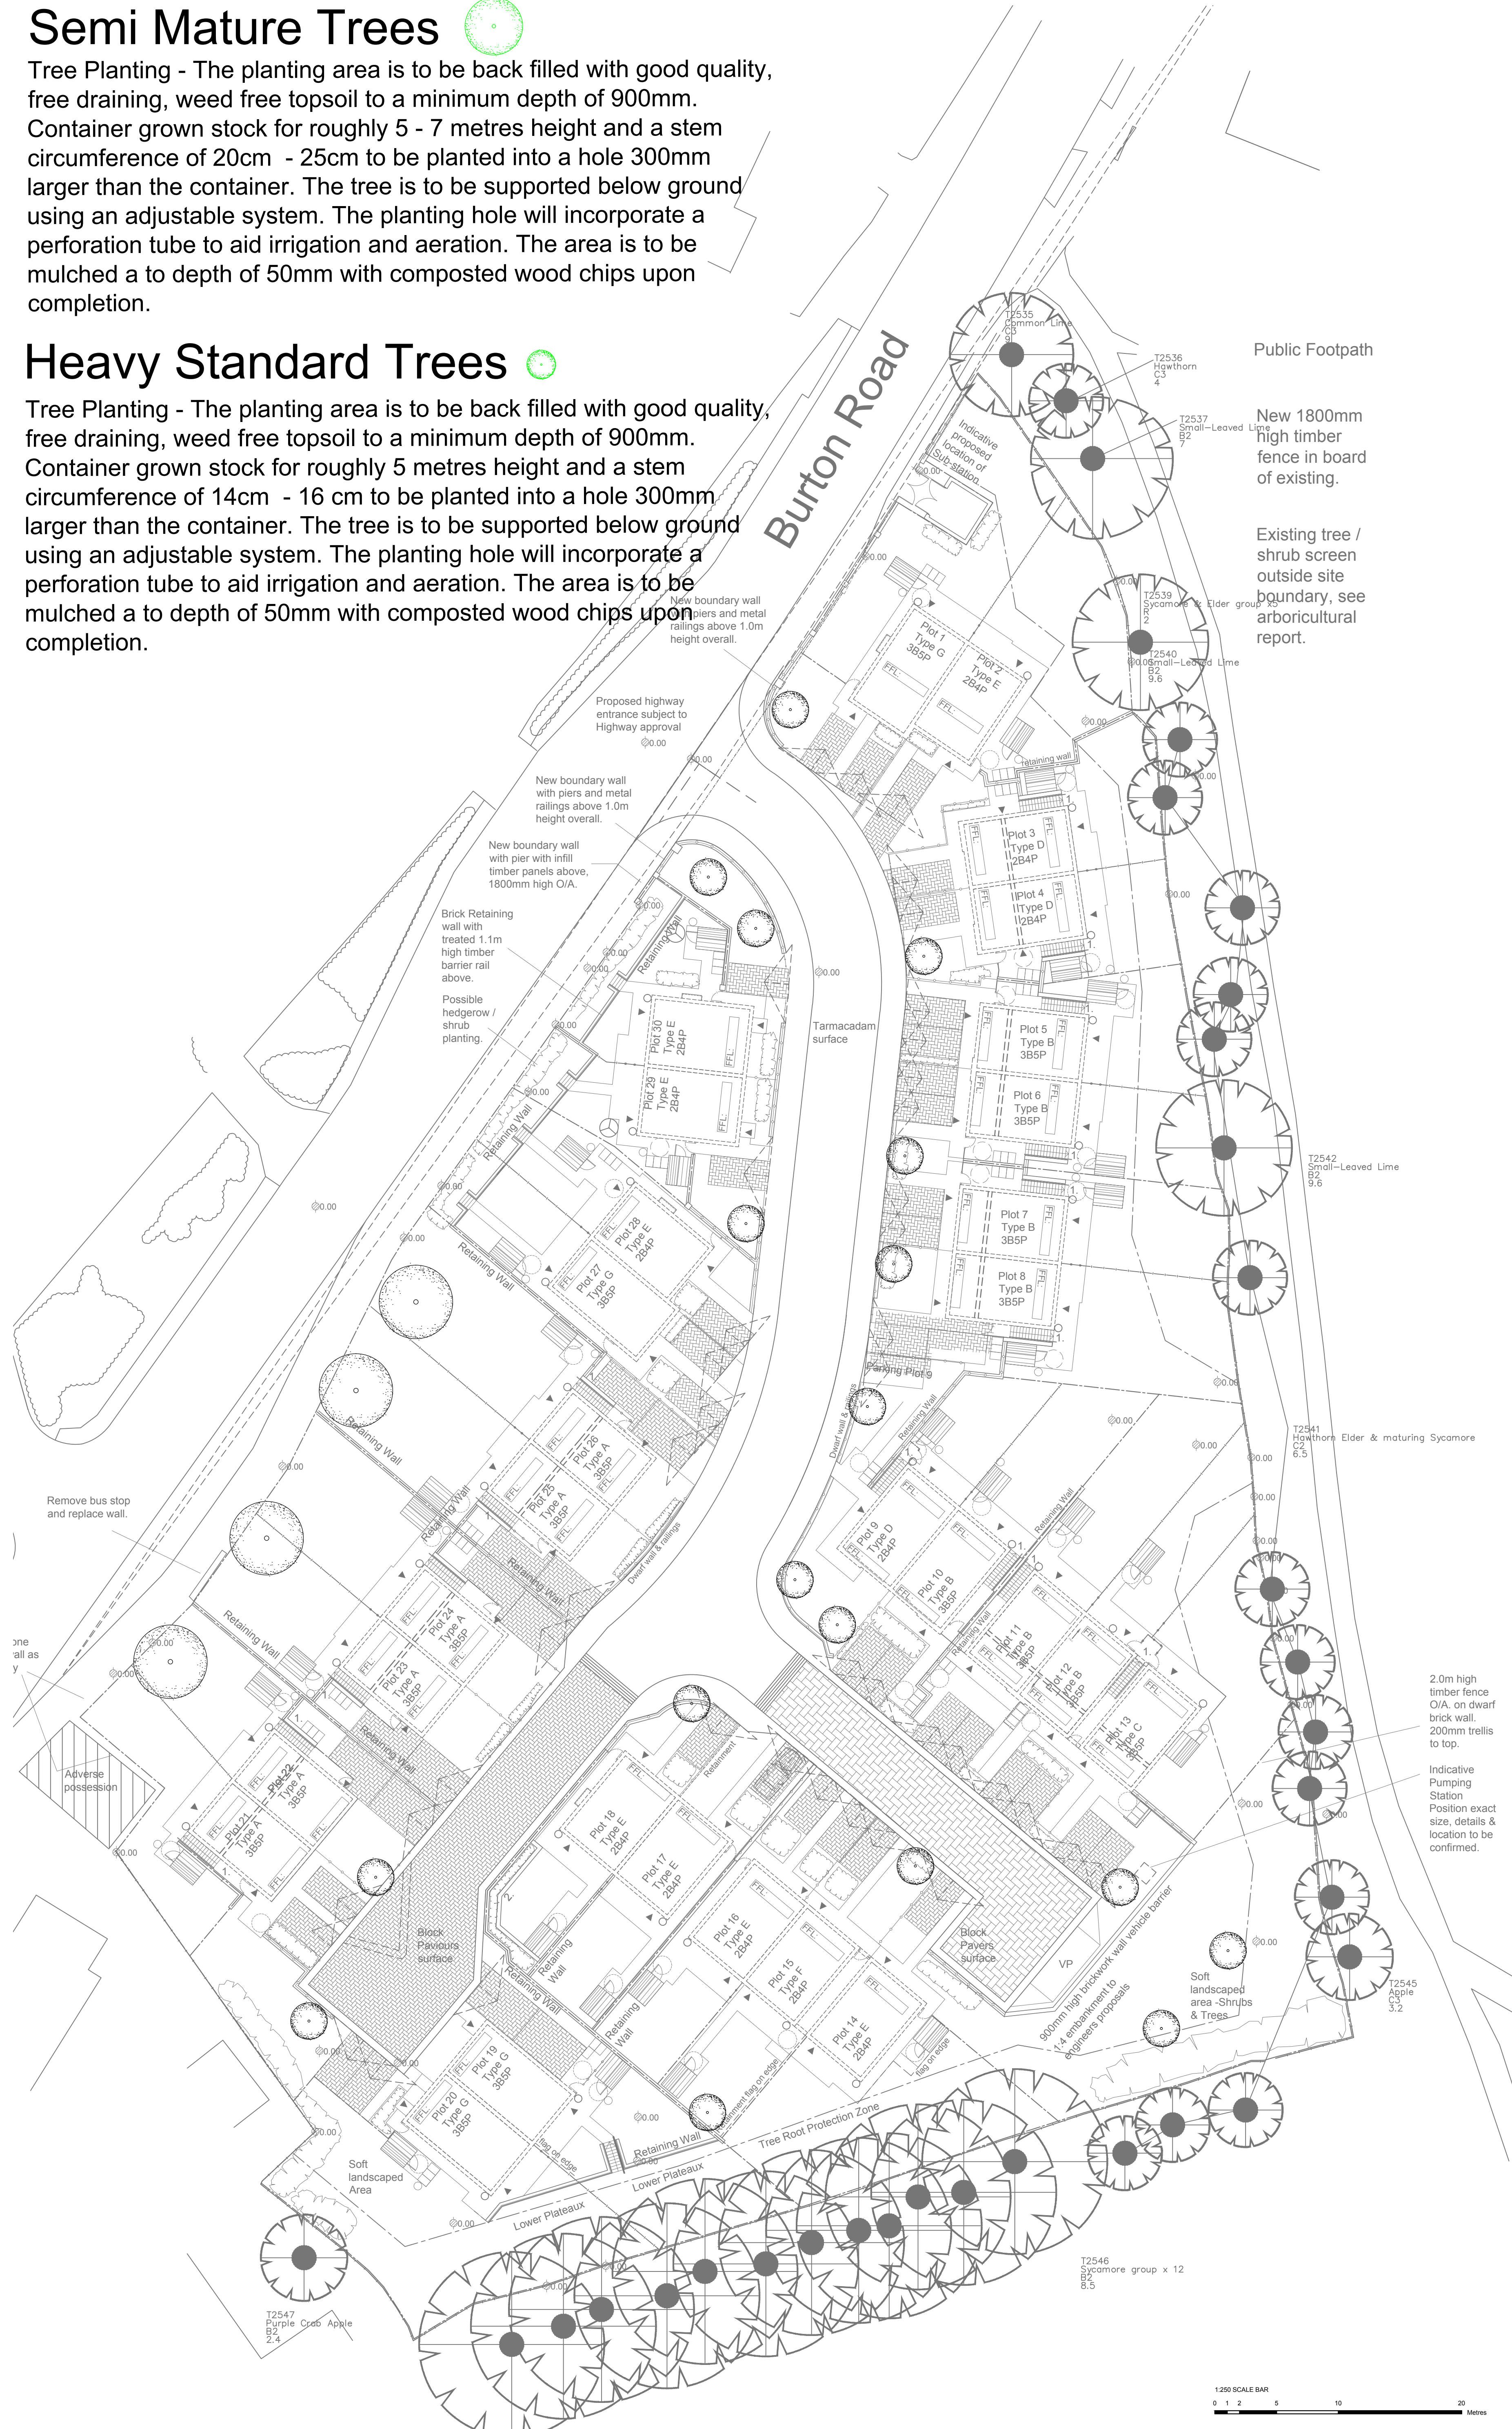

This plan should be viewed in COLOUR & read in conjunction with the Implication Assessment BA3310AIA - dated 03/08/2011, Available from Barnes and Associates at the address shown below.

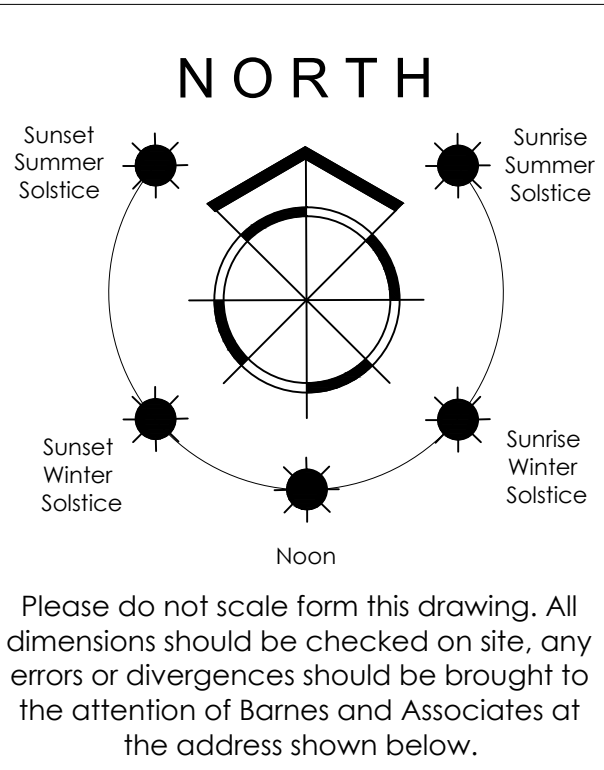

Please do not scale form this drawing. All dimensions should be checked on site, any errors or divergences should be brought to the attention of Barnes and Associates at the address shown below.

### Symbol Guide

- Trees to be retained and Protected in line with BS5837:2005
- Semi Mature Trees
- Heavy Standard Trees

Client:  
**Yorkshire Housing  
c/o Acanthus WSM  
Limited**

Site:  
**Burton Road,  
Monk Bretton.**

Drawing Title:  
**BS5837:2005  
Tree Planting Plan**

Scale: **1:250 @ A1**  
Drawing No: **BA3310TP**  
Date: **03/08/2011**

**barnes & associates**  
independent arboricultural consultants

barnes & associates  
rivermead - sutton rd - langthorpe  
boroughbridge - yorkshire  
t 01430 322271  
f 01430 322269  
m 07830 322269  
e enquiries@barnesassociates.co.uk