


GENERAL ARRANGEMENT PLAN
Scale: 1:200

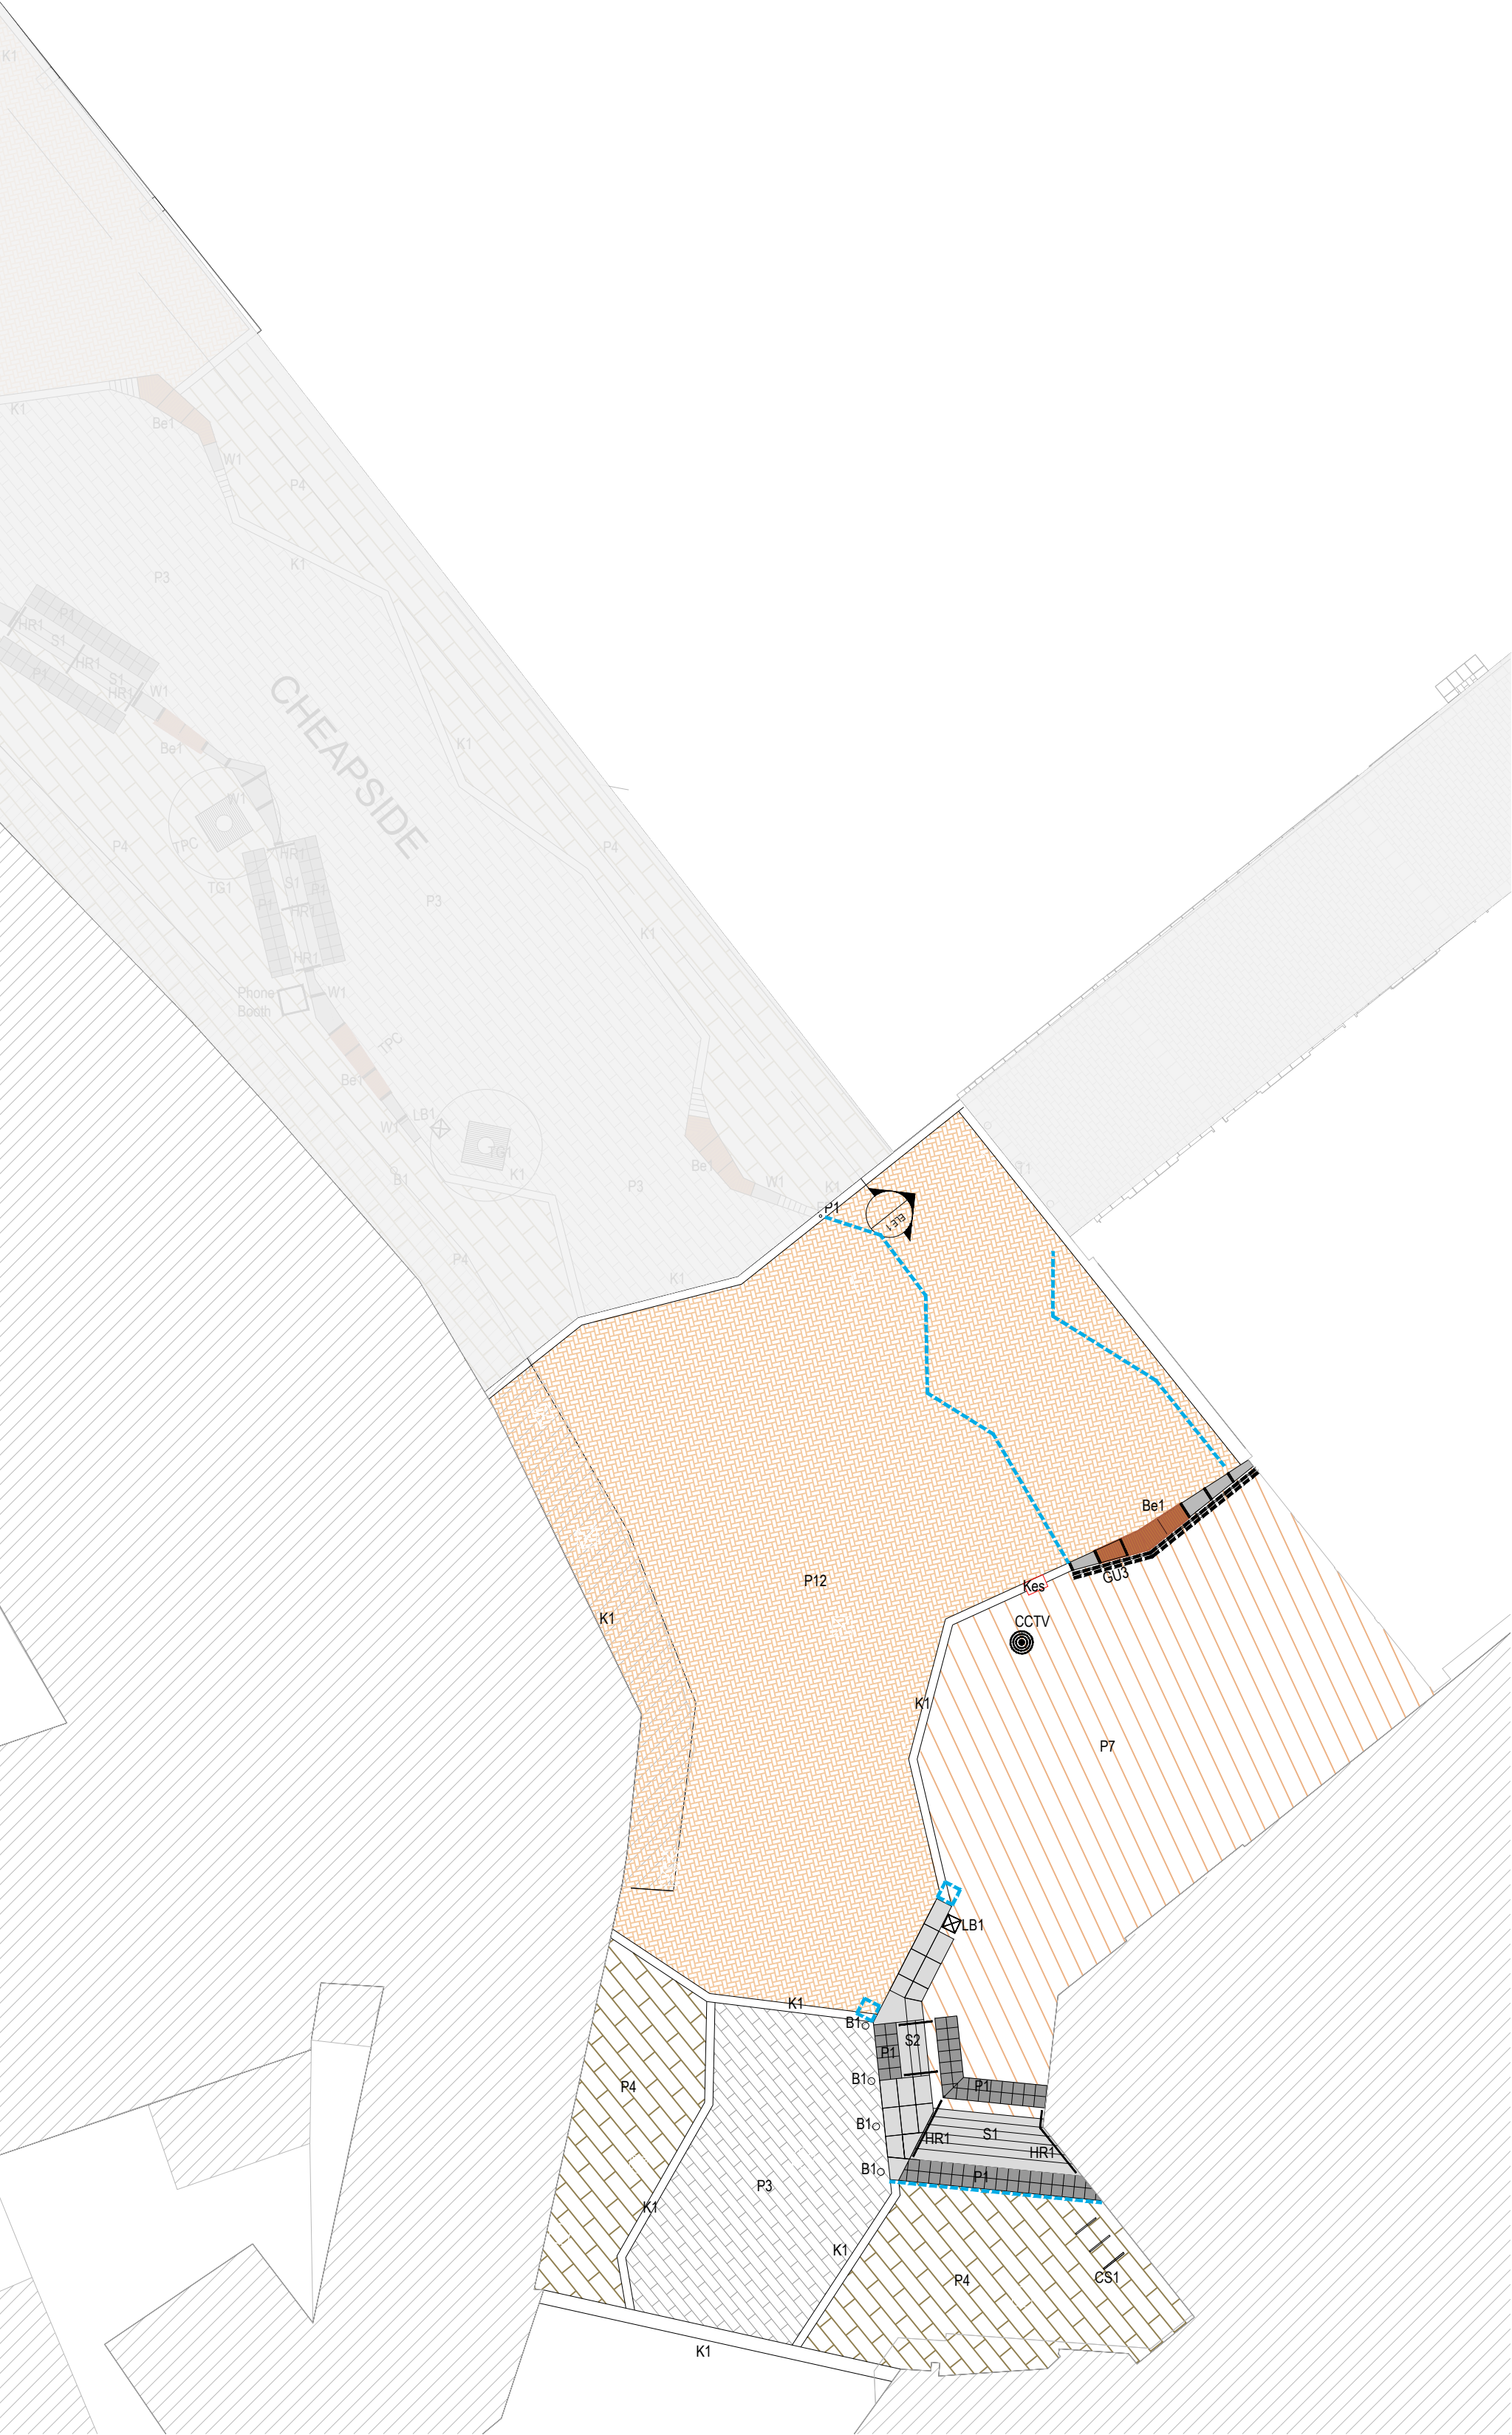

PROPOSED HARD SURFACES

- P1 Paving Type 1:** Tactile Hazard Warning Corduroy Flags - Q25 / 320A
- P3 Paving Type 3:** Natural Coated Concrete Setts Q25 / 335
- P4 Paving Type 4:** Natural Coated Concrete Flags Q25 / 315
- P7 Paving Type 7:** Granite Flags Q25 / 310A
- P12 Paving Type 12:** Natural Coated Concrete Flags Q25 / 315A

PROPOSED KERBS & EDGES

- S1 Step Type 1:** Solid Granite Steps Q25 / 310D
- S2 Step Type 1:** Solid Granite Steps Q25 / 310J
- K1 Kerb Type 1:** 300mm wide Flush Granite Kerb Q10 / 120

PROPOSED WALLS

- W1 Wall Type 1:** Solid Granite Seating Walls - Q50 / 220A

STREET FURNITURE

- LB1 Litter Bin Type 1** Q50 / 240A
- CS1 Cycle Stand Type 1** Cycle Stand: Q50 / 210A
- GU3 Guard Rail Type 3** 1100mm High Stainless Steel
- HR1 Handrail Type 1** - L37 / 150
- Be1 Bench Type 1** - Q50 / 220A
- B1 Bollard Type 1** Fixed Bollard: Q50 / 190


LIGHTING

- ELC1 - Existing Lighting Column 1**
- lighting columns repositioned as necessary. Final details [location / height TBC.
- see Lighting Engineers Details


OTHER

- CCTV** Existing CCTV position to be retained
- Position to be confirmed by contractor on-site
- Proposed Indicative Drainage Line**

KEY PLAN
Scale: 1:2500

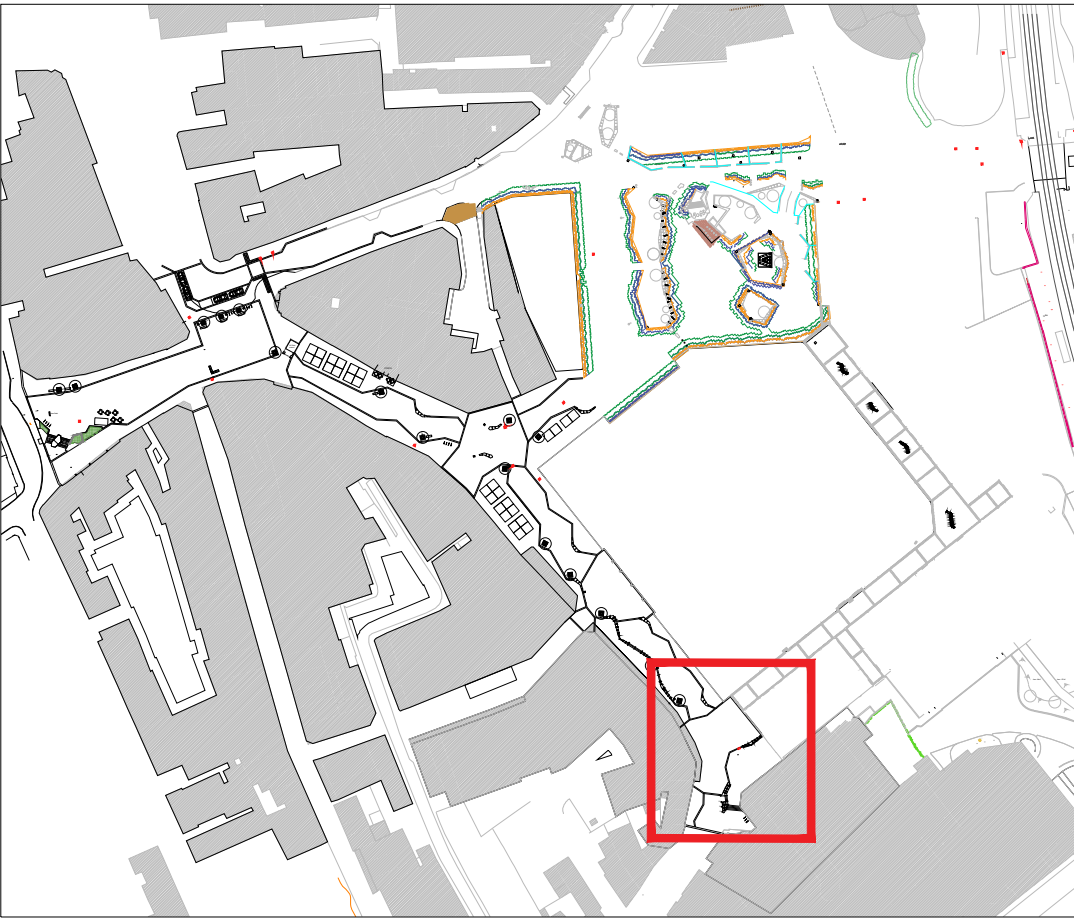

LOCATION PLAN - KES STATUE
Scale: 1:1250

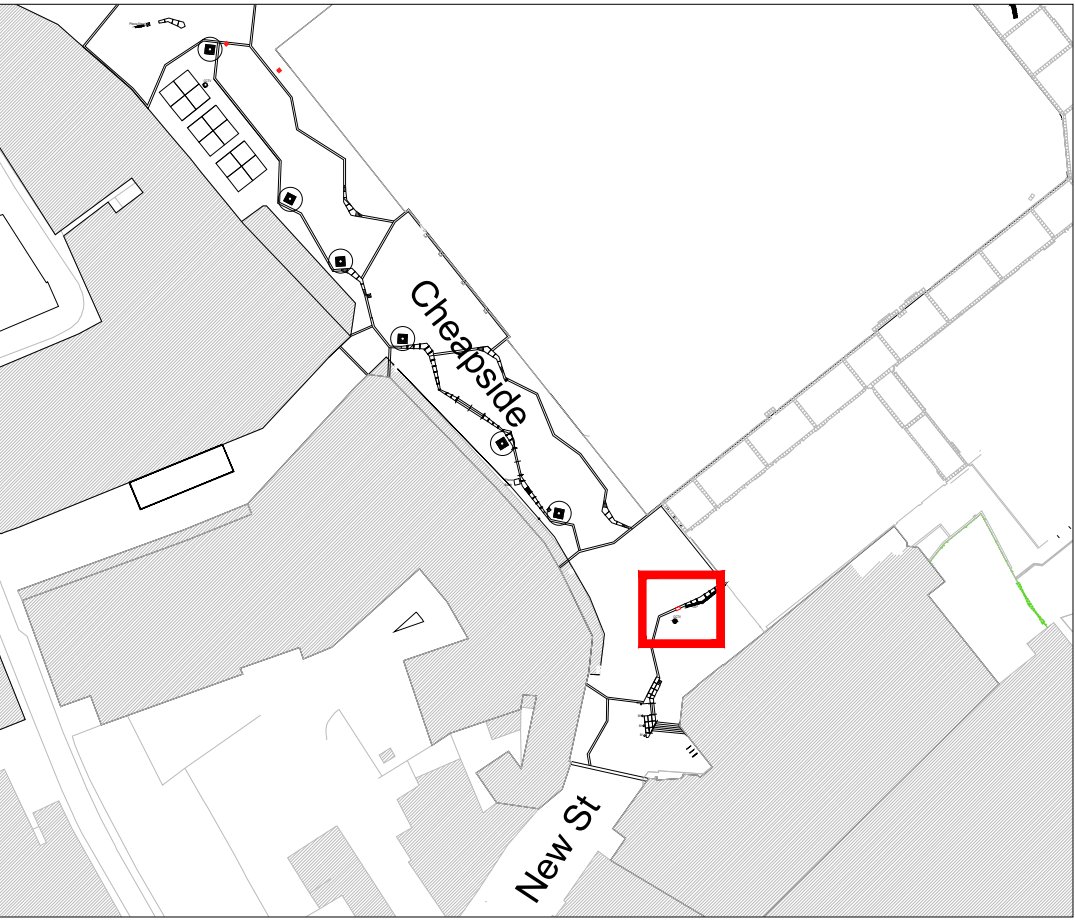

Notes:

- This drawing is copyright.
- Do not scale dimensions from this drawing.
- This drawing is to be read in conjunction with all other relevant drawings.
- All discrepancies on this drawing are to be reported to the architect.
- Do not modify any element of this drawing.
- Use drawing only for purpose(s) issued.



The following external model files are included within this drawing:

Rev	Date	Revision Notes	Drawn	Checked
E	14/04/21	Location Plan @ 1:1250 shown for Kes statue position. Additional drainage shown following comments received 01/04/21	DW	NV
D	13/01/21	Issued for Planning purposes	DW	NV
C	01/12/20	Issue for costing	NV	DW
B	05/10/20	Issue of GA for purposes of Client meeting. KES sculpture added to plan.	NV	DW
A	26/04/18	General amendments to layout including tree and seating positions and retaining wall layout.	DW	DM
Rev	Date	Revision Notes	Dn	Rv
Client / Contractor				

Intelligence Buildings Infrastructure
www.ibigroup.com

Project
BETTER BARNSELY TOWN CENTRE

Drawing Title
PUBLIC REALM
GENERAL ARRANGEMENT PLAN
- CHEAPSIDE [ALHAMBRA]

Job Number 51184	Drawing Originated Date 13/09/2017	PAS 1192 Status Code -
Scale@A1 AS DRAWING	Purpose PLANNING	
Drawing Number BBTC_IBI_N3_L_G700_PL_00_17	Revision E	