





FRONT ELEVATION



REAR ELEVATION

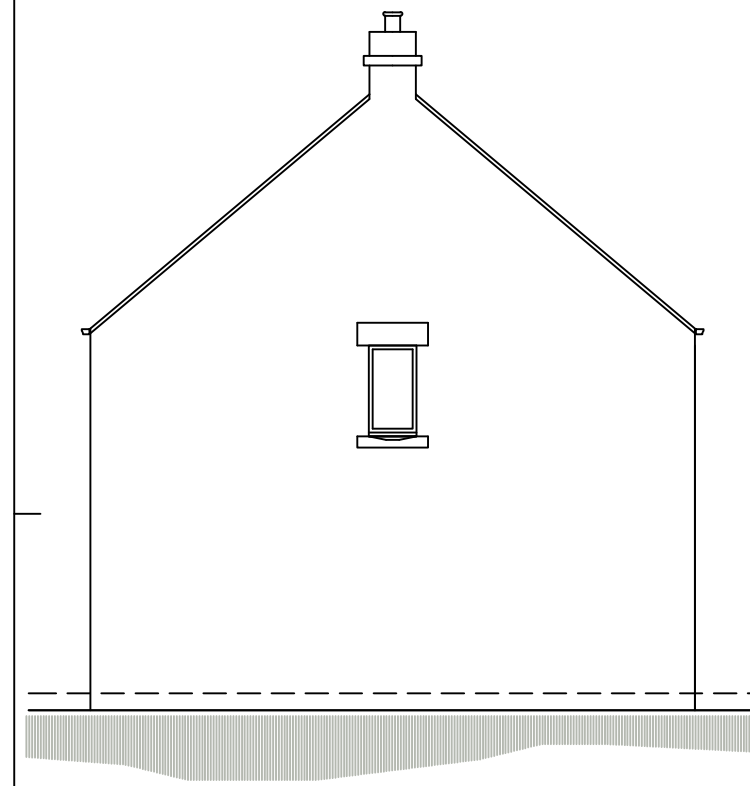

SIDE ELEVATION

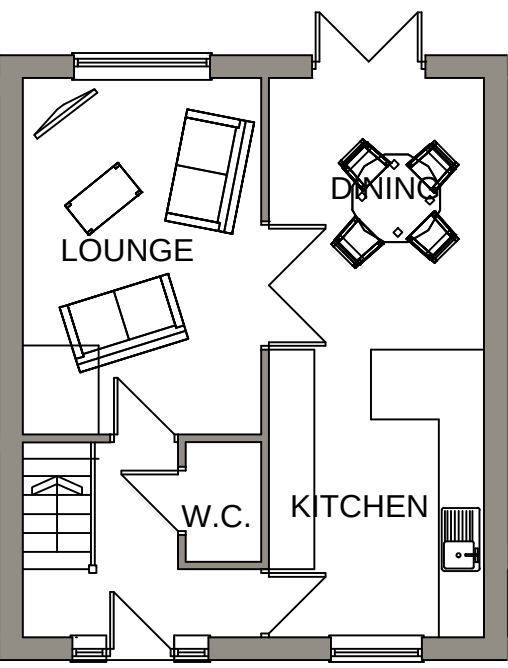

GROUND FLOOR PLAN


HOUSE TYPE A -detached




FRONT ELEVATION



REAR ELEVATION

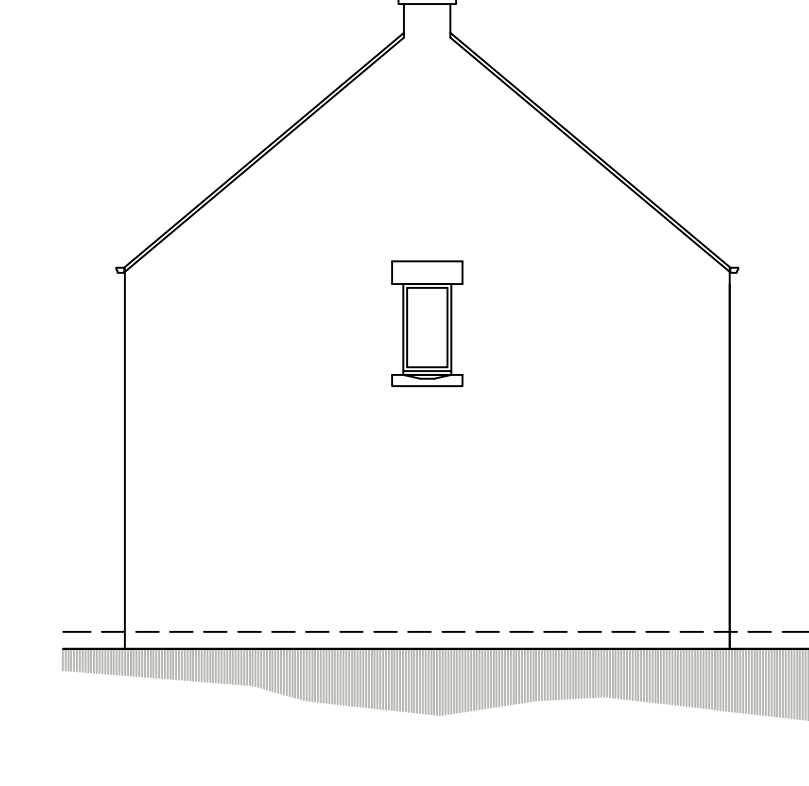


SIDE ELEVATION

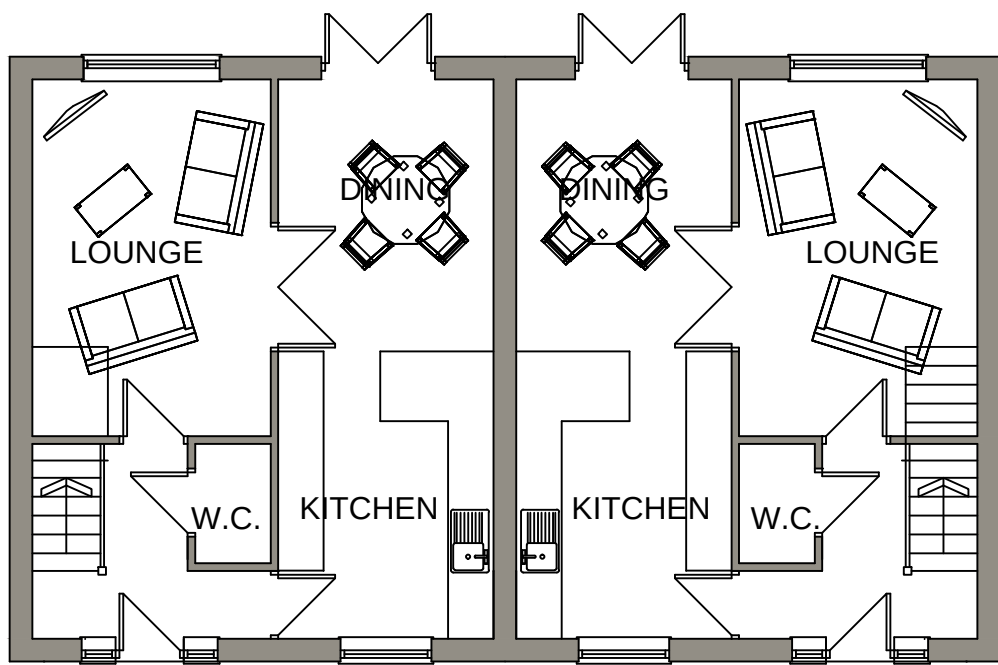

GROUND FLOOR PLAN

HOUSE TYPE A -semi-detached

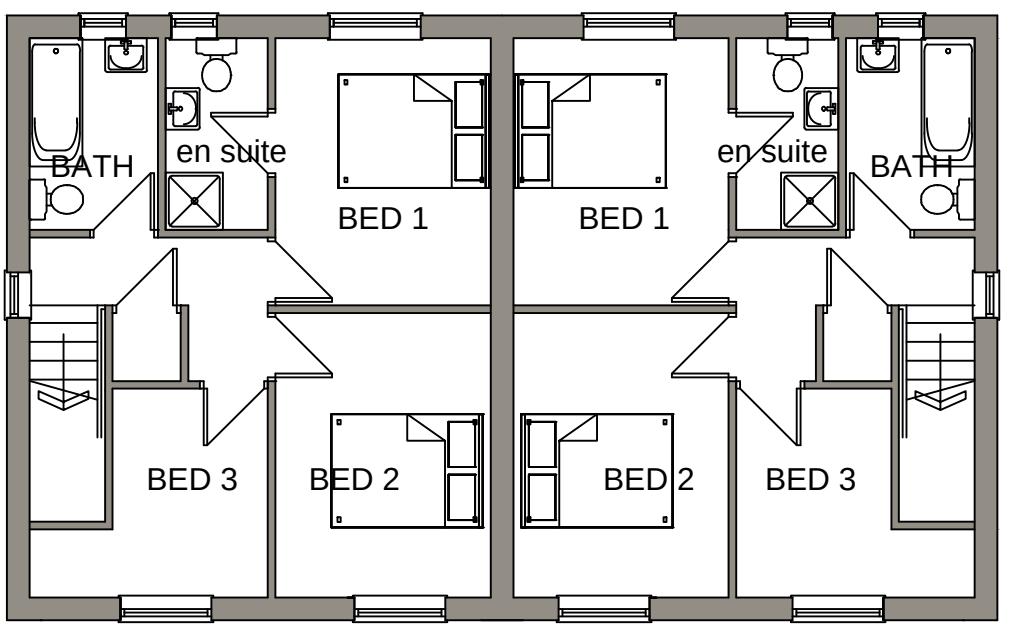

FIRST FLOOR PLAN

		8 MORSTON BUSINESS PARK, WHALEY ROAD, BARUGH GREEN, BARNLEY, S75 1HQ		Phone: 01226 208482 Fax: 01226 283030	
ARCHITECTURAL SERVICES AND SURVEYORS				Email: info@whiteaguspartnership.co.uk Web: www.whiteaguspartnership.co.uk	
Project. RESIDENTIAL DEVELOPMENT AT STUD FARM, SPRING LANE CARLTON, BARNLEY				Client. MR N. FERGUSON	
Drawing Title. HOUSE TYPE A		Date. JUNE 2015		Scale. 1:100 @ A2	
Ref. 14-148		Dwg. No. 02		Rev. A	
Date 15-08-17	Suffix A	Description REVISED TO DETACHED	Date	Suffix	Description