


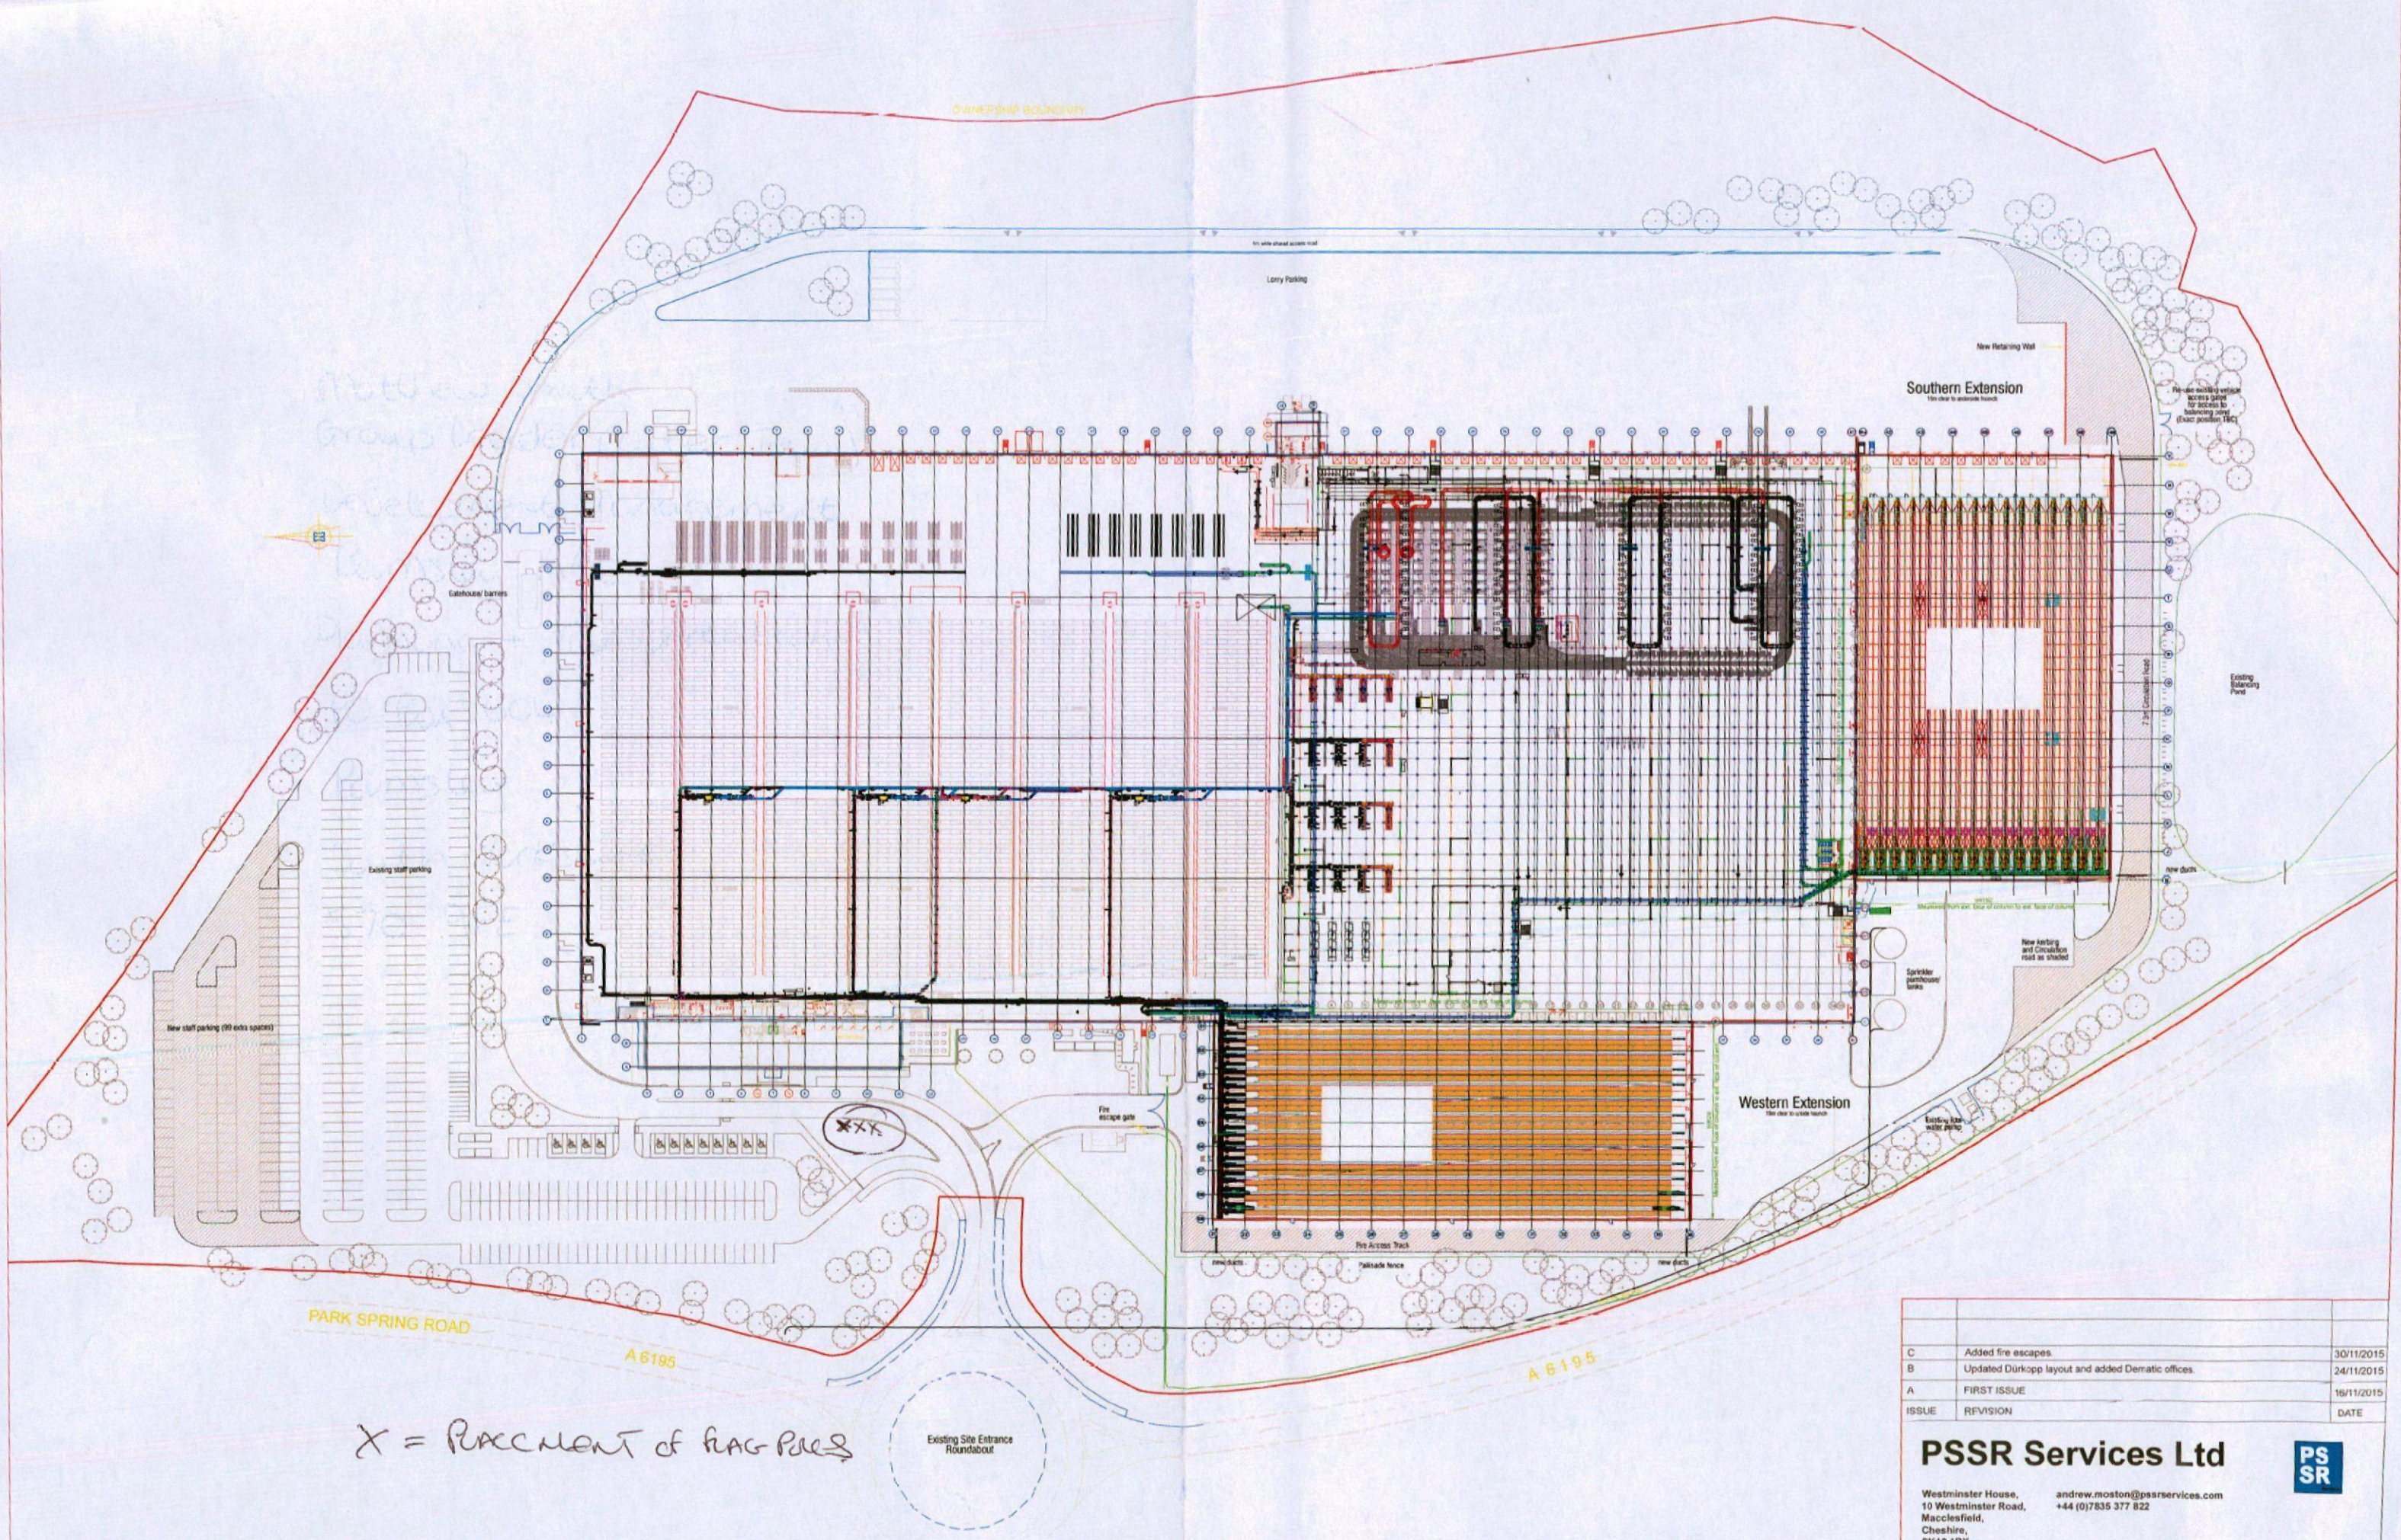

X = Placement of flag poles

ISSUE	REVISION	DATE
C	Added fire escapes.	30/11/2015
B	Updated Dürkopp layout and added Derratic offices.	24/11/2015
A	FIRST ISSUE	16/11/2015

PSSR Services Ltd

Westminster House,
10 Westminster Road,
Macclesfield,
Cheshire,
SK10 1BX

andrew.moston@pssrservices.com
+44 (0)7835 377 822

PS SR

DRAWN BY	CUSTOMER APPROVAL	APPROVAL DATE	FILE NAME	SCALE	DATE	ISSUE
ANMO	N/A	N/A		1:500	30.11.2015	C