




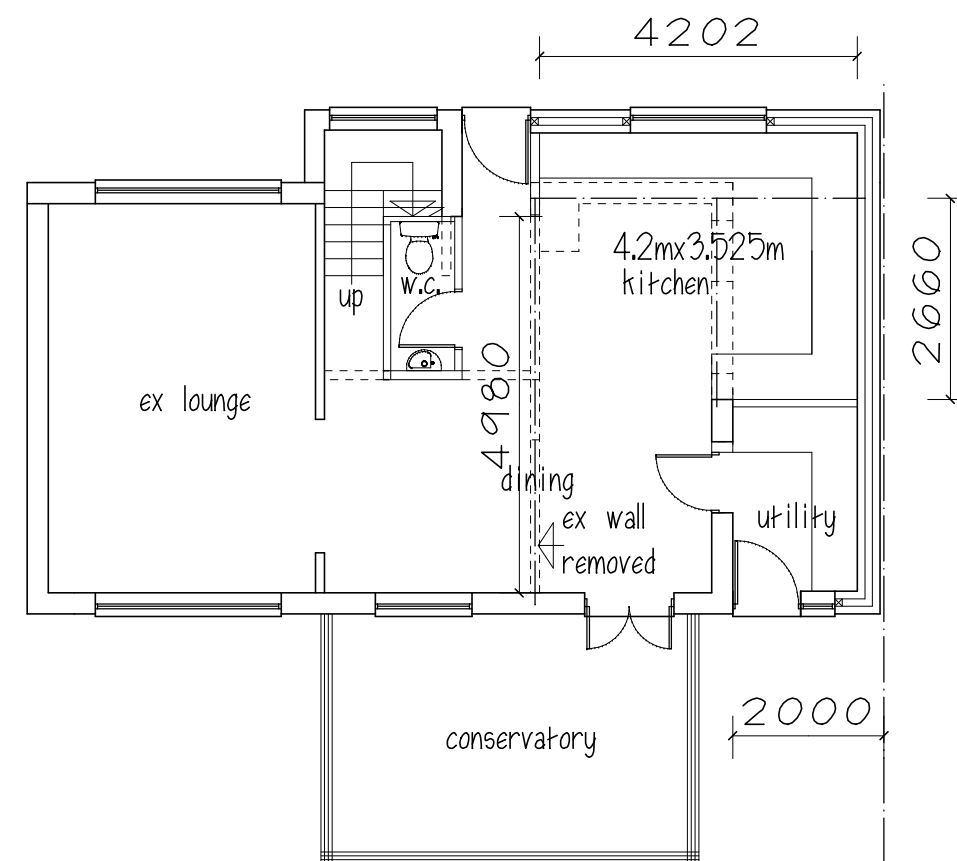

GROUND FLOOR

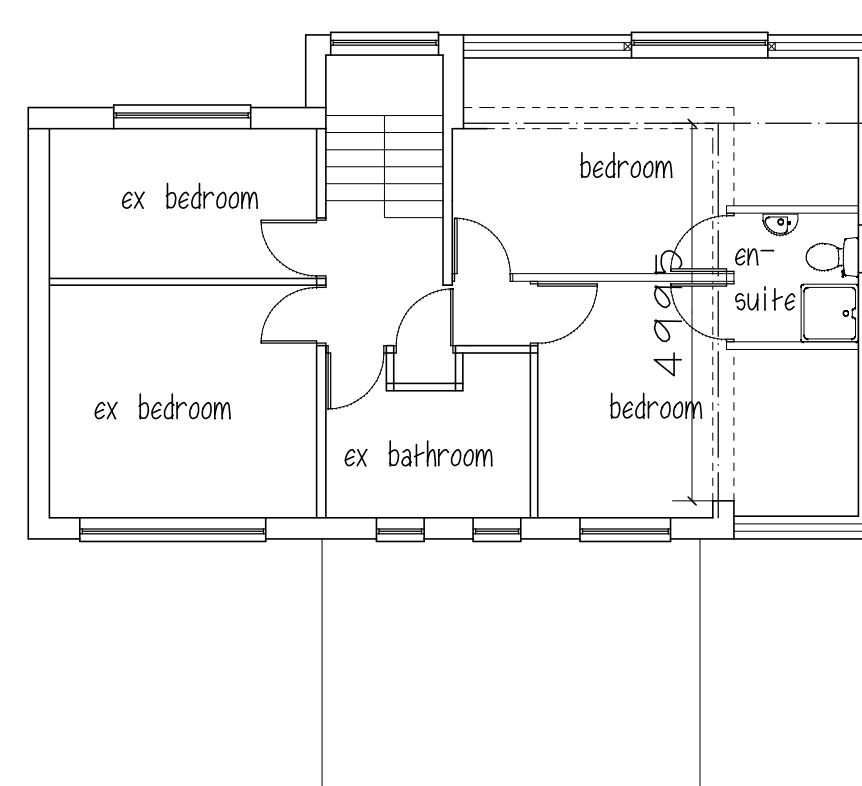


FIRST FLOOR

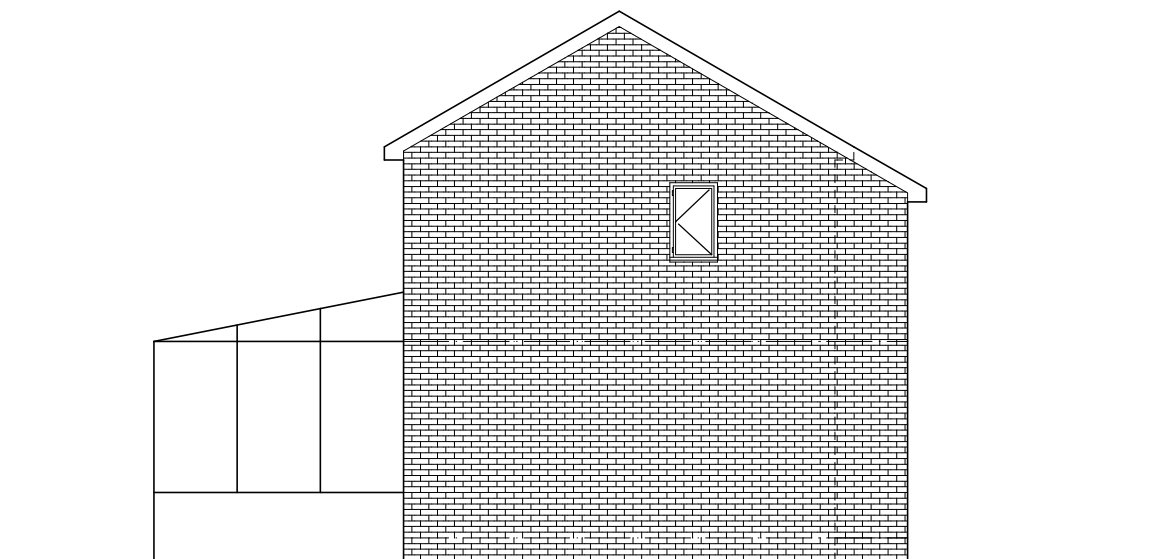


SIDE ELEVATION

ROOF - concrete tiles to match existing
WALLS - brick to match existing

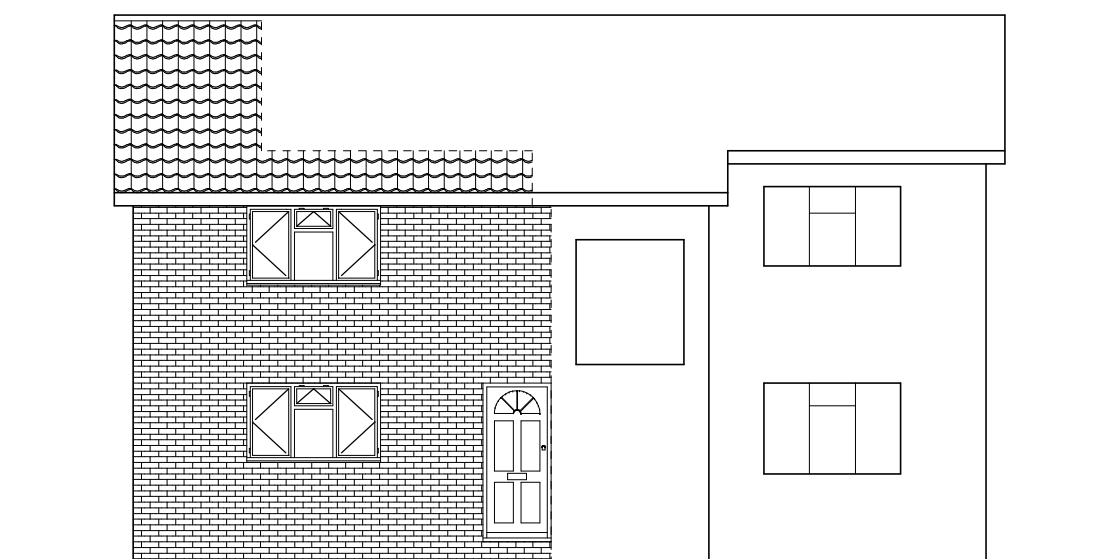

FRONT ELEVATION

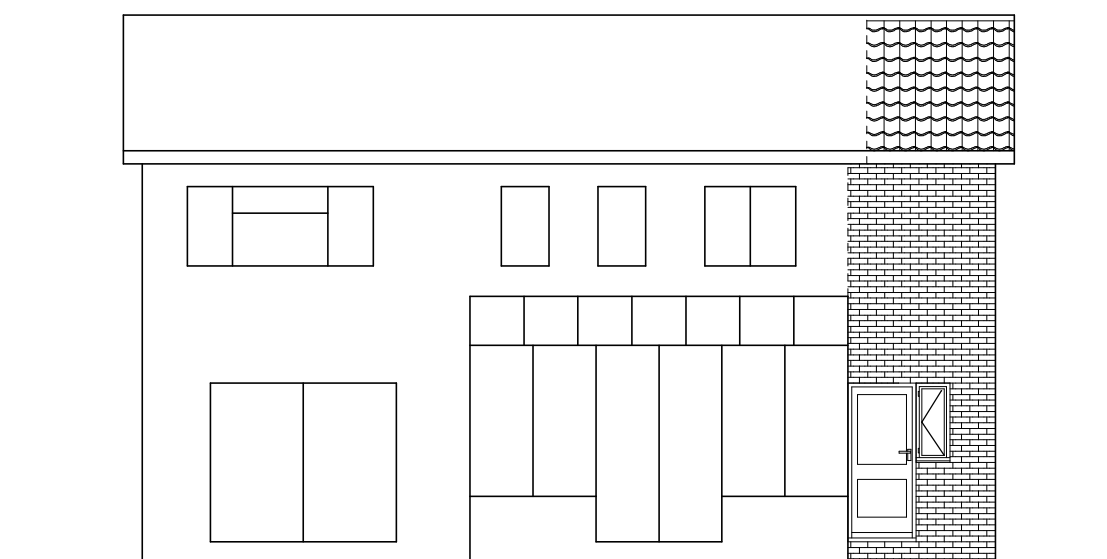

REAR ELEVATION

Mr & Mrs D CHAPPELL

PROPOSED EXTENSION
36 LAWRENCE CLOSE
HIGHAM

PLANS & ELEVATIONS

1:100@A2 NOV14 Rev A

Peter Thompson
"Linwood"
Barnsley Road
Dodworth
Barnsley S75 3JR
e-mail peter-thompson@hotmail.co.uk
M.C.I.A.T.
telf. 01226 201391
m. 07973251730