



RESPONSIBILITY IS NOT ACCEPTED FOR OTHERS SCALING DIRECTLY FROM THIS DRAWING. DO NOT SCALE FROM THIS DRAWING. USE WRITTEN DIMENSIONS ONLY.

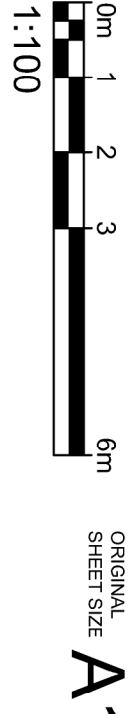


KEY PLAN

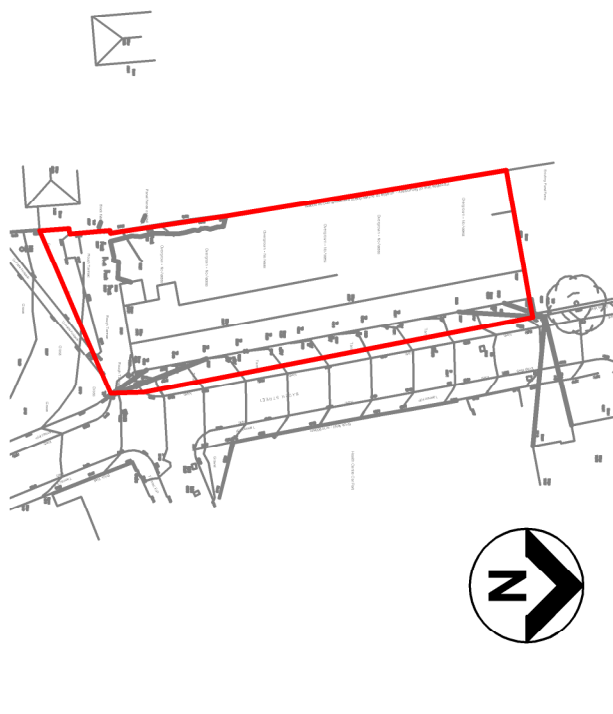

THIS DRAWING IS PROVIDED FOR USE IN THIS PROJECT ONLY AND MAY NOT BE USED FOR ANY OTHER PURPOSE. NPS PROPERTY CONSULTANTS LTD ACCEPTS NO LIABILITY FOR THE USE OF THIS DRAWING OTHER THAN THE PROJECT FOR WHICH IT WAS PREPARED. ANY REUSE OF THIS DRAWING AS RECORDED IN THE PURPOSE FOR ISSUE AND FILE STATUS CODE. THIS DRAWING MAY NOT BE REPRODUCED IN ANY FORM WITHOUT PRIOR WRITTEN AGREEMENT OF NPS PROPERTY CONSULTANTS LTD. © CROWN COPYRIGHT AND DATABASE RIGHTS 2017 ORDNANCE SURVEY LICENCE NUMBER 100022564

Notes:

Site Area: 1226m² / 0.12 ha

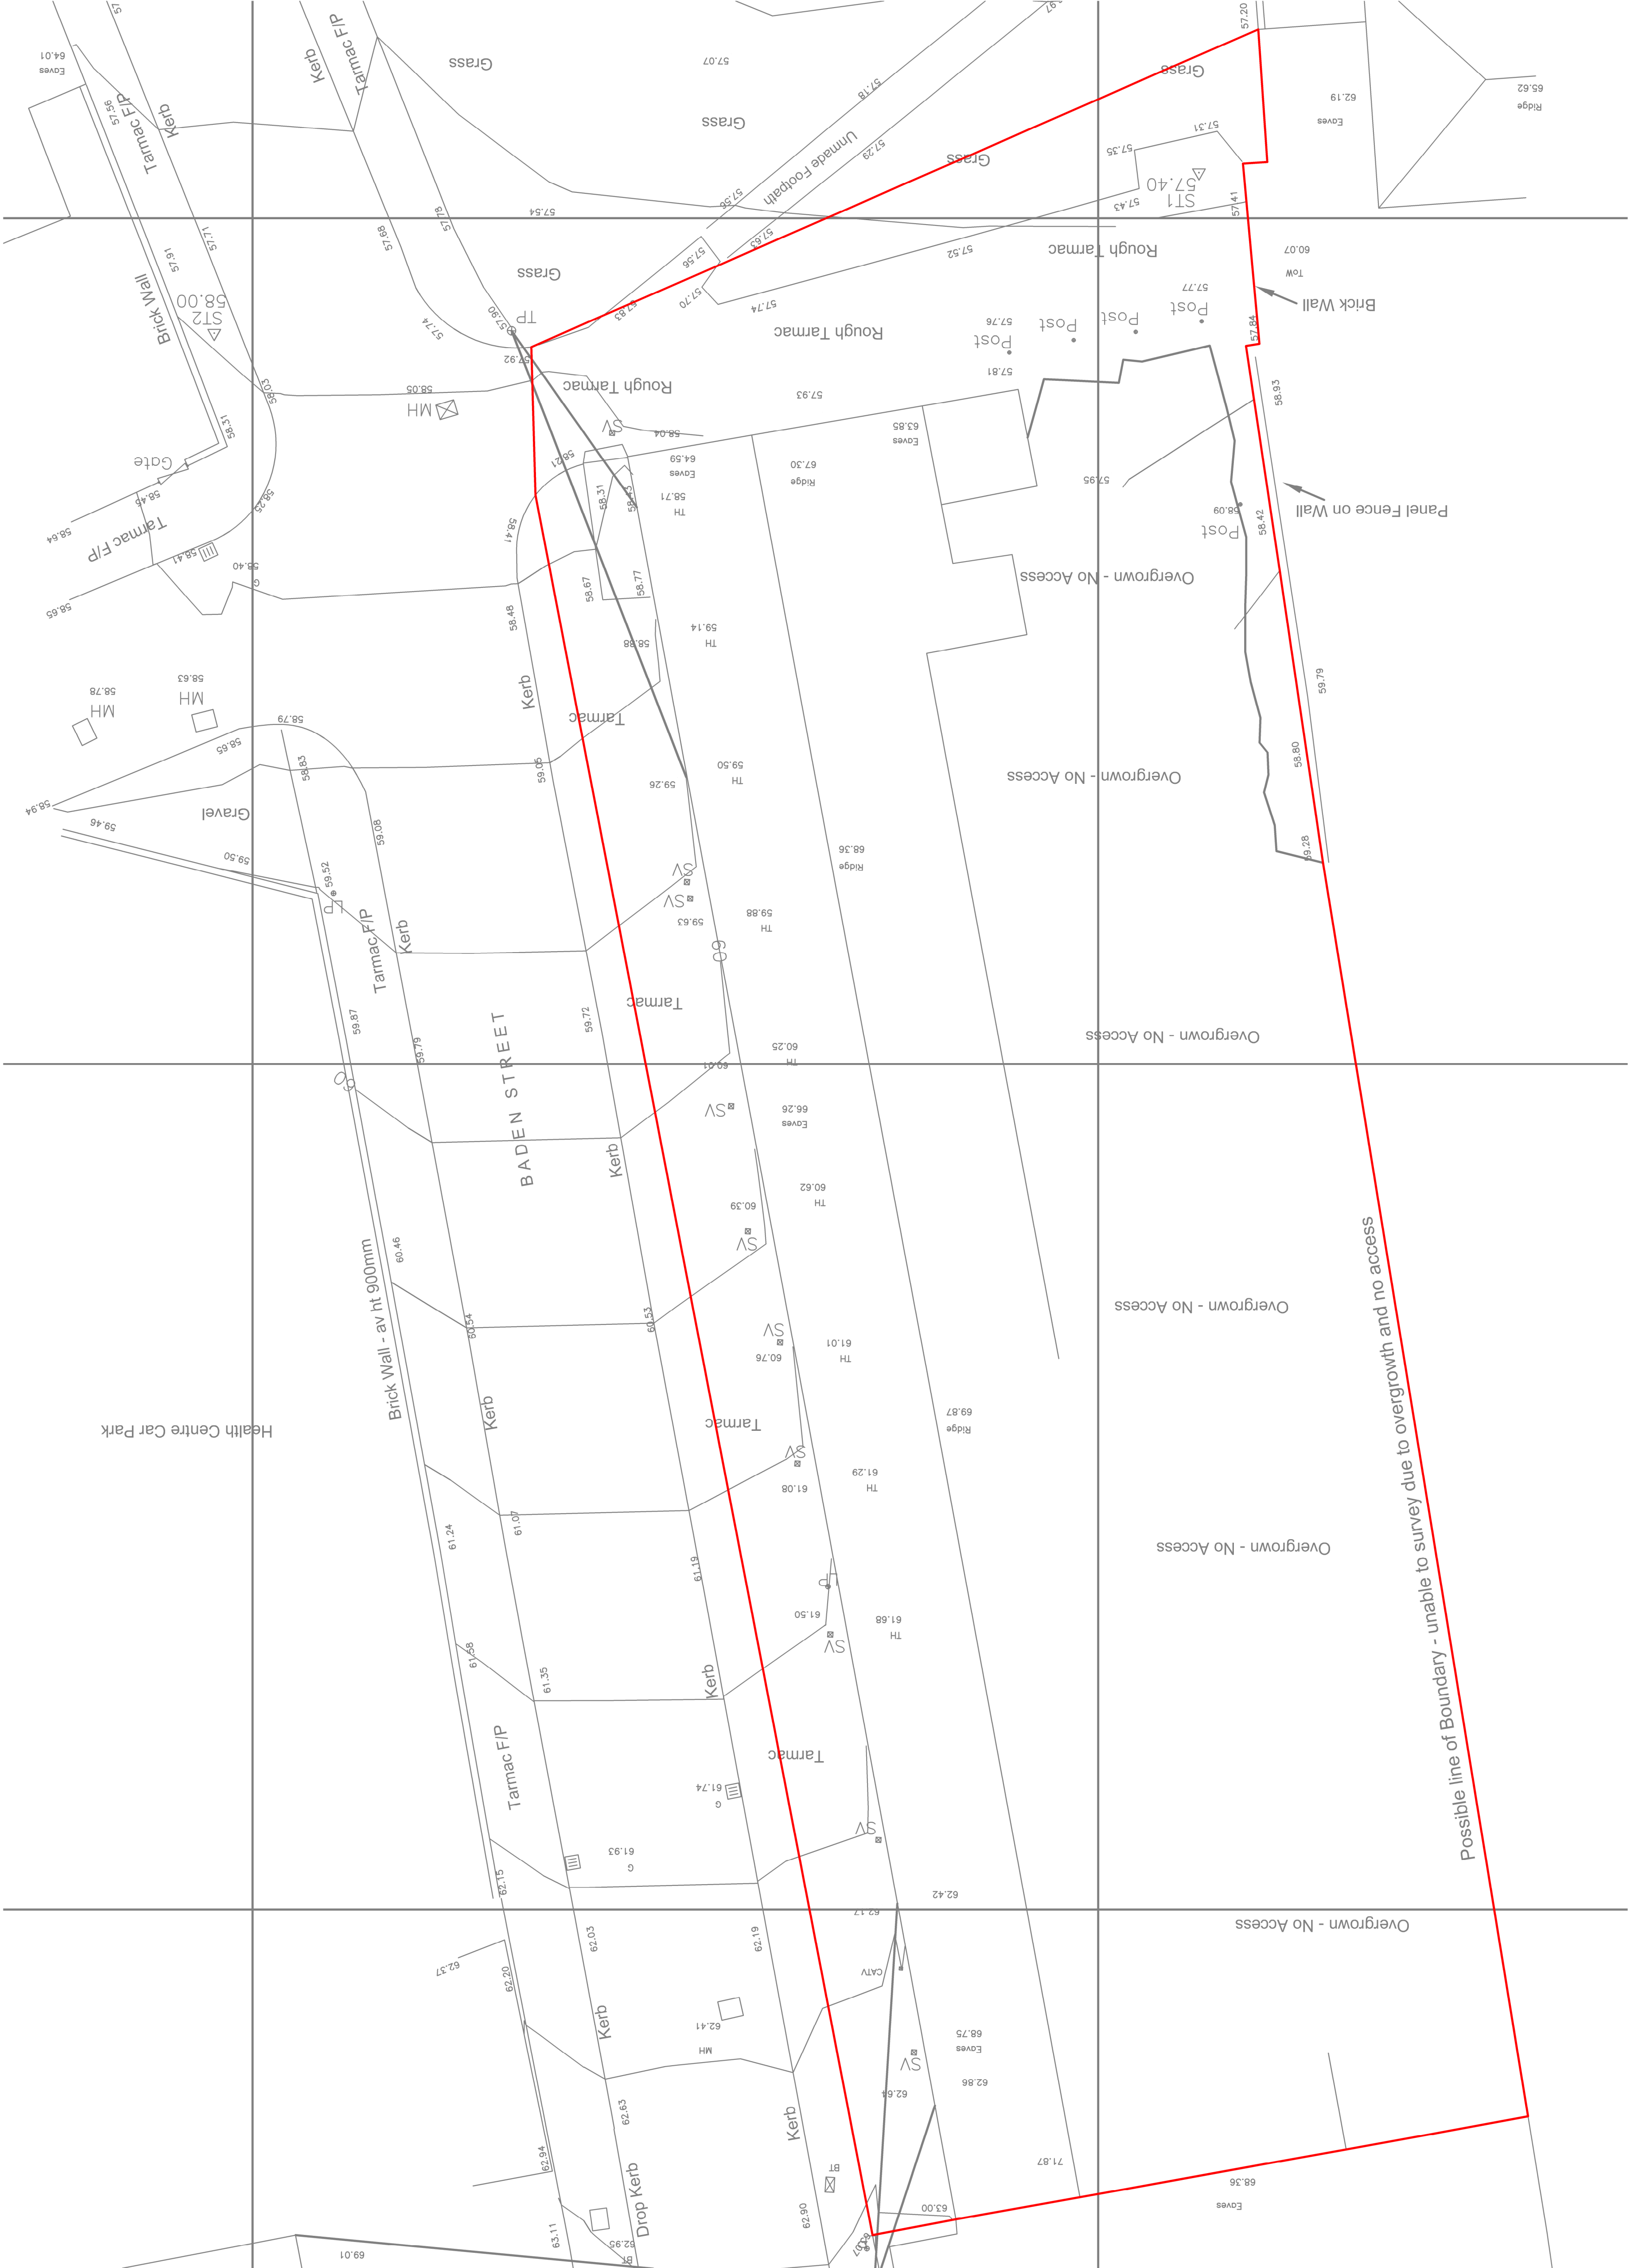

01
Topographical

Scale 1:100 @ A1

TITLE
TOPOGRAPHICAL

PROJECT
Baden Street Housing Development

CLIENT
Berneslai Homes

NPS
NPS Bereslay Ltd
Galsworthy Plaza, Salford, Greater Manchester, M6 6PU
Tel: 01757 770000 Email: sales@npsgroup.co.uk Website: www.nps.co.uk

REV	DRAWN	DATE	CHECKED	DATE	APPROVED	DATE
1	LUK	30.01.17				

SCALES	DISCIPLINE	PROJECT NUMBER
1:100	ARCHITECT	17-1-1186
DRAWING NUMBER		
NPS-DR-A(00)-011		
STATUS CODE	PURPOSE OF ISSUE	REV CODE
S2	PLANNING APPROVAL	P1
		DRAWING BY
		LJK