
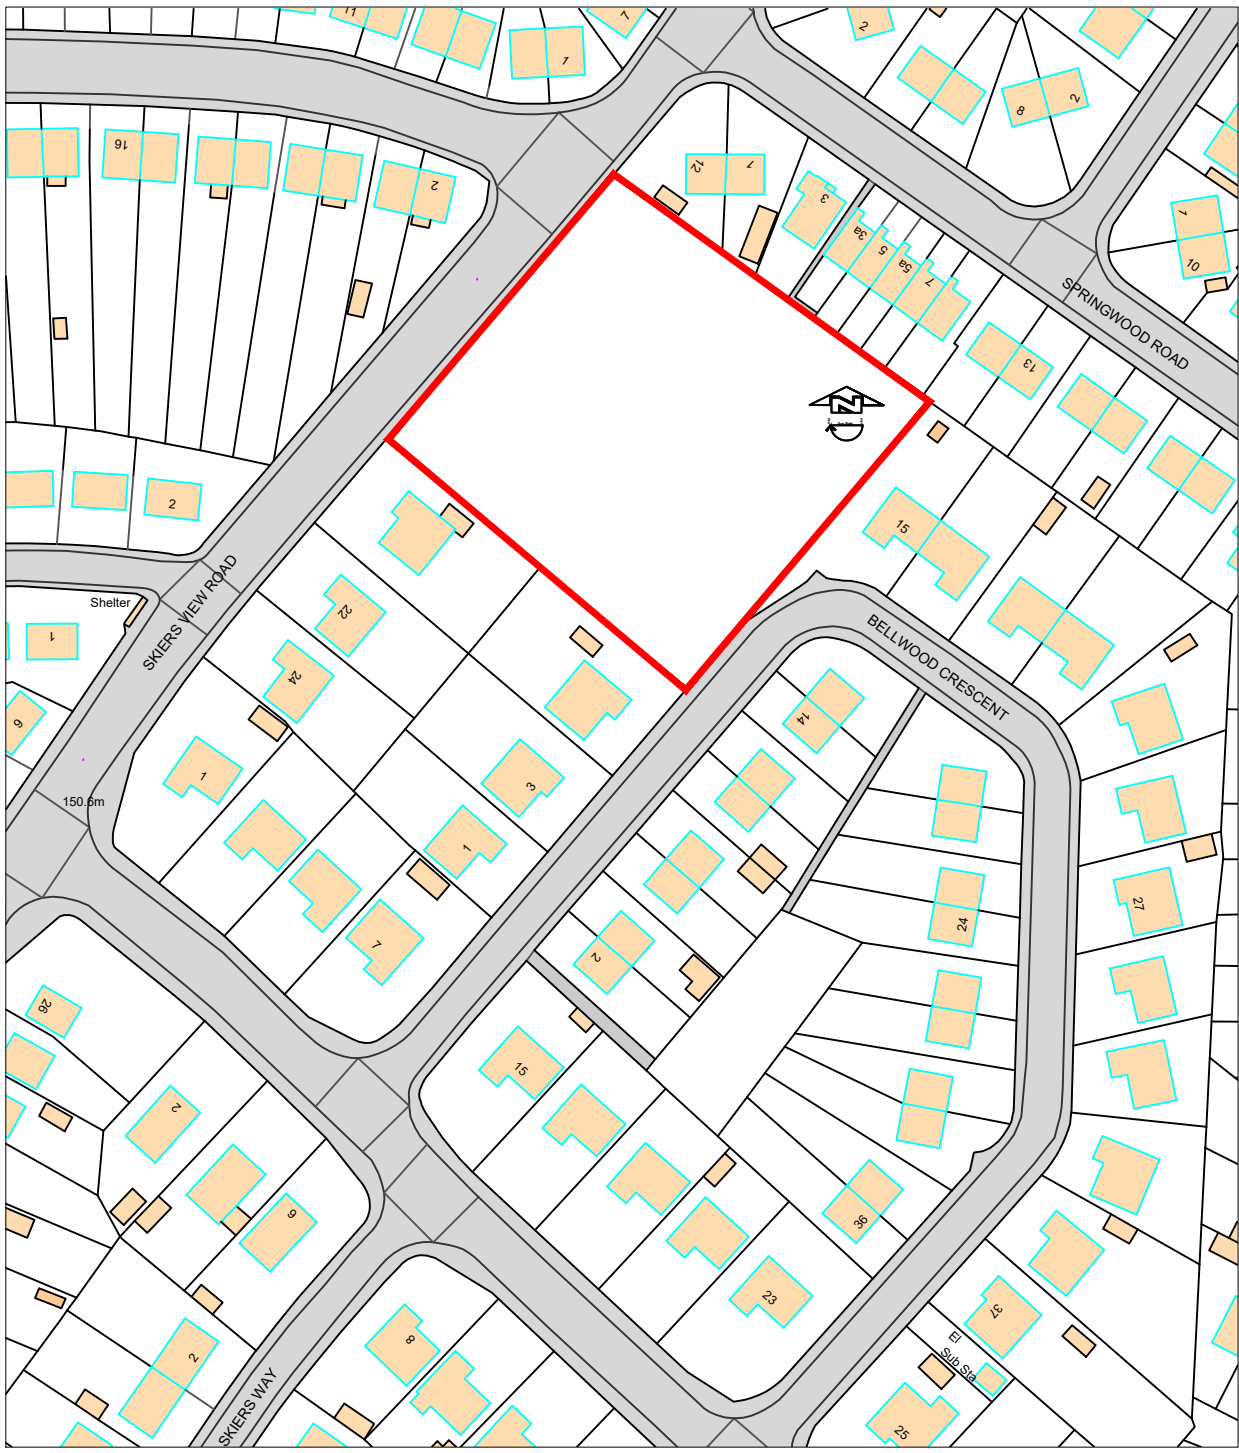


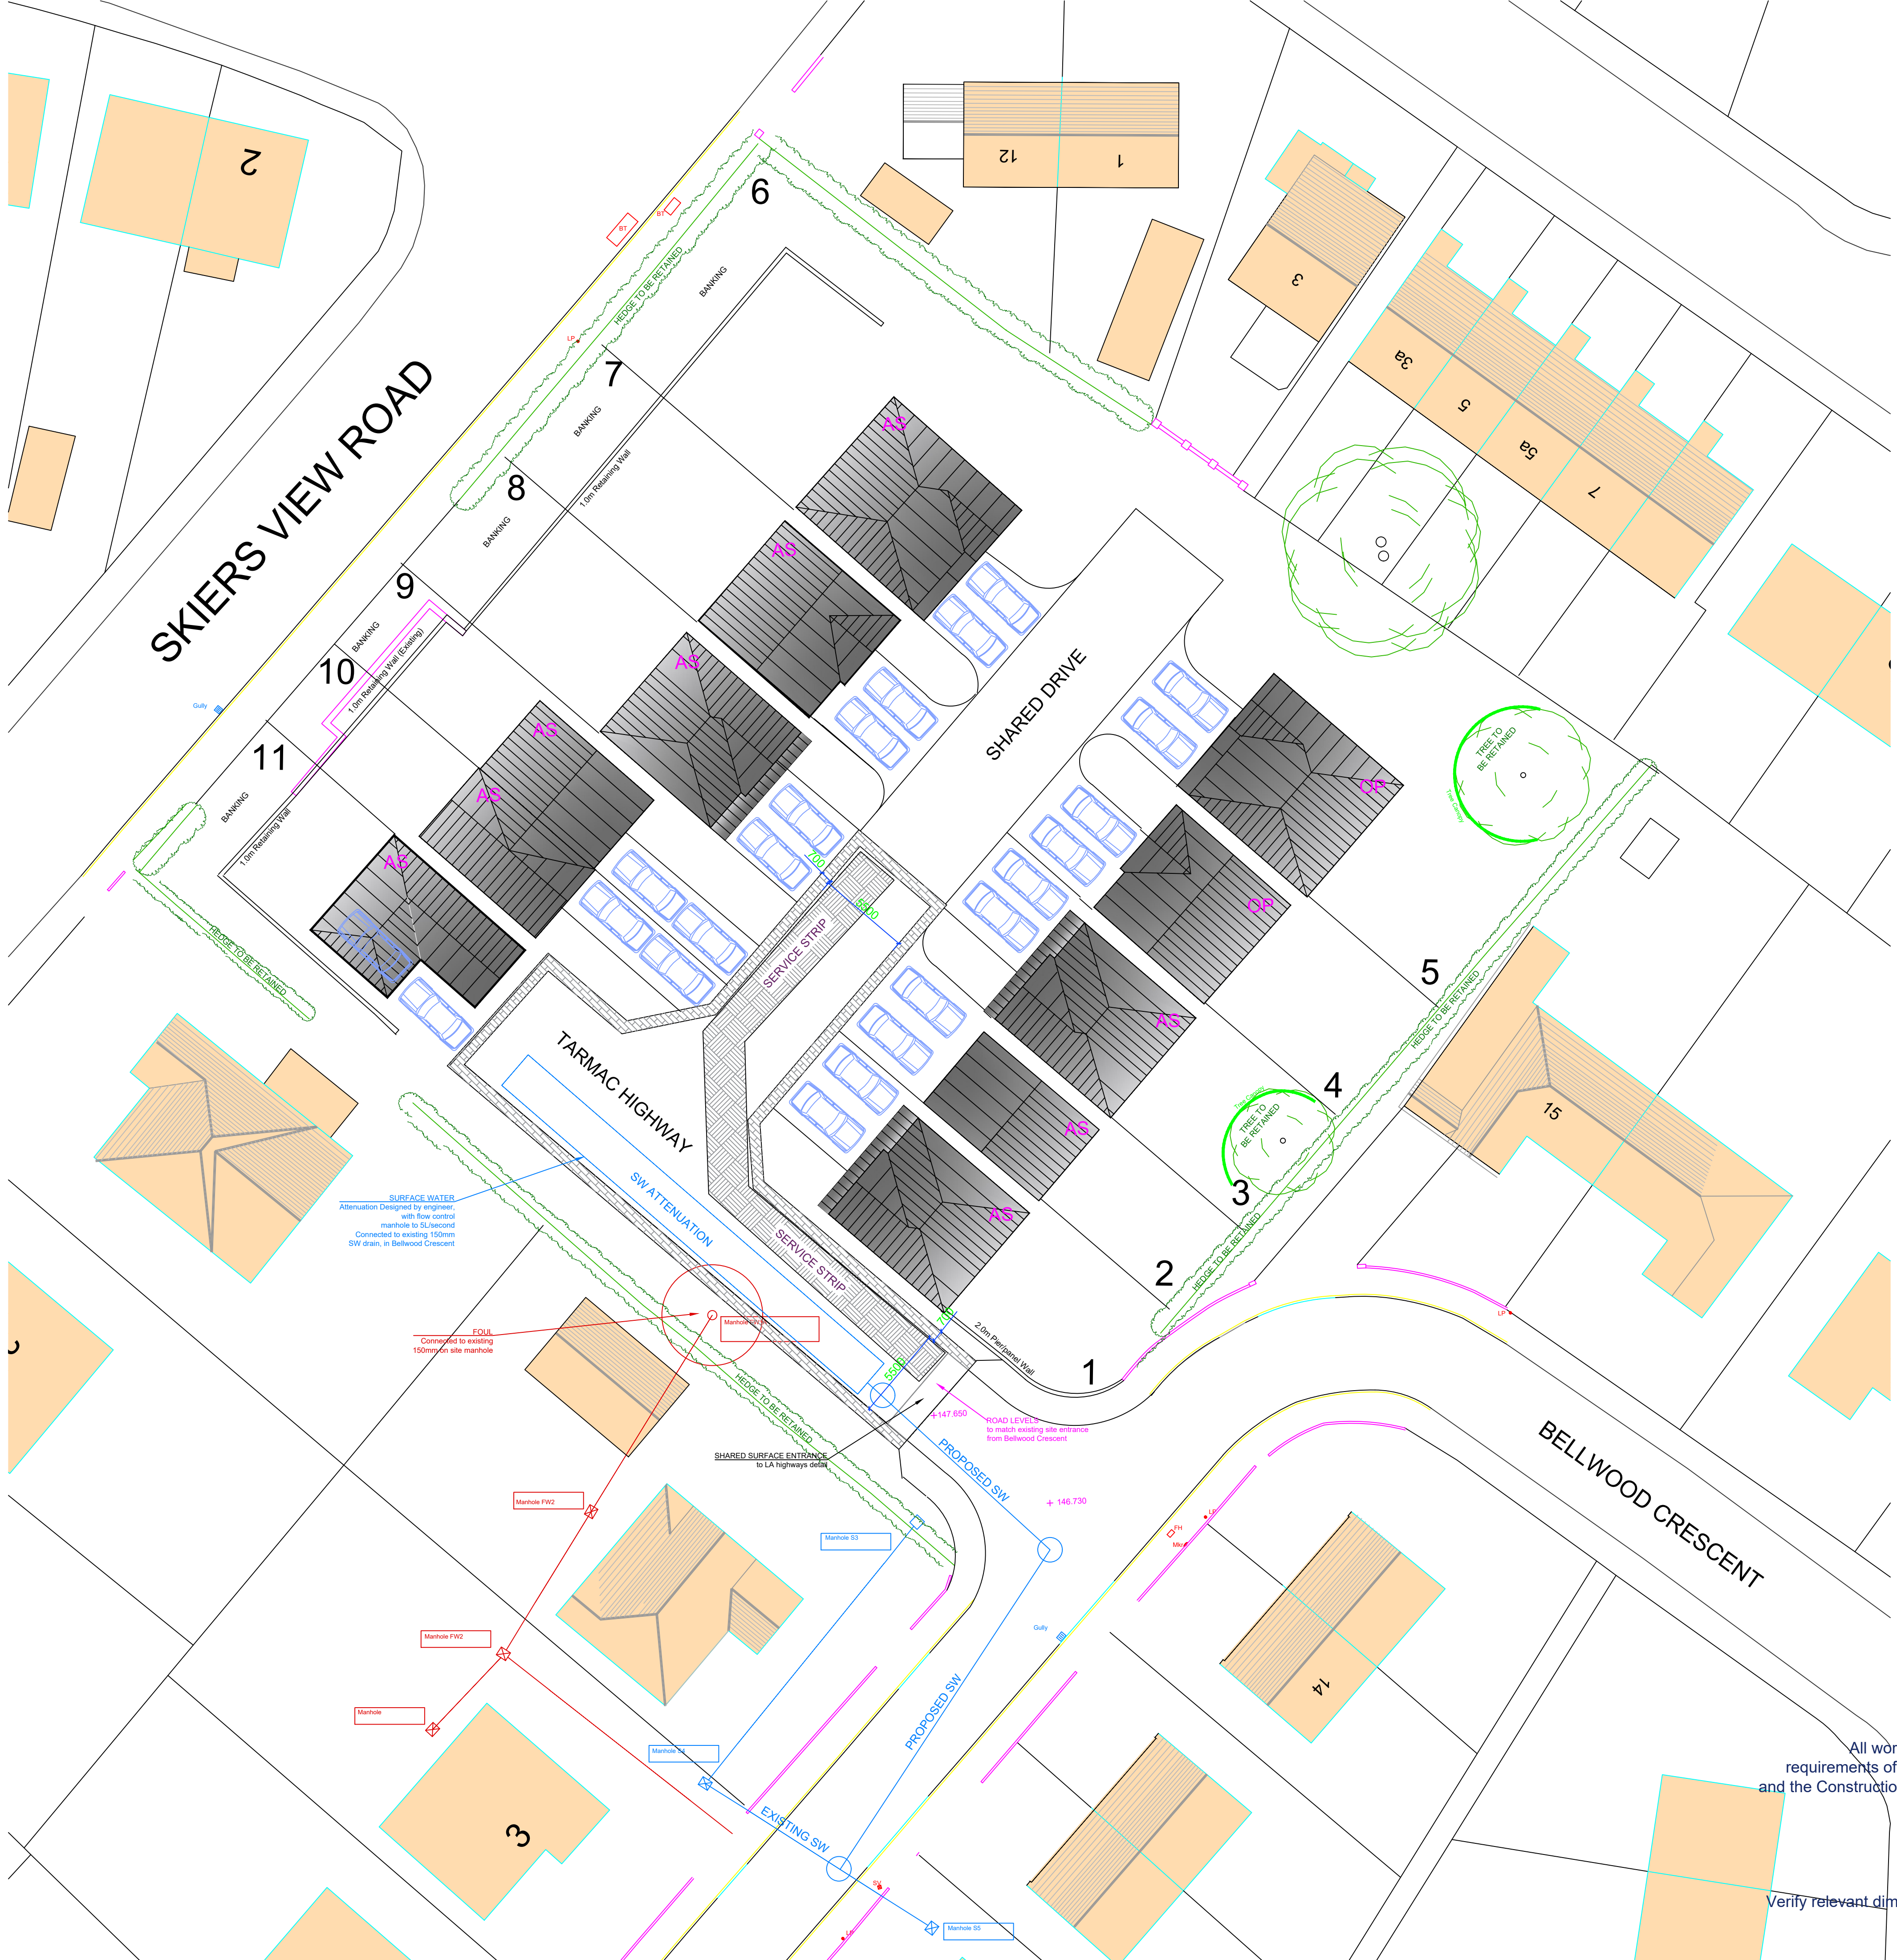


Location Plan Scale: 1:1250

D	(PA)	Plots 2, 9 and 10 now two storey with no dormer roofs	22/08/17
C	(PA)	Amendments as per highways comments:	09/08/17

B	(PA)	- road dimensions shown - Plots 9 and 10 set back to allow 10m frontage - Parking spaces shown	11/05/17
A	(PA)	Existing trees now to be retained, added for tree survey Issued for planning application	01/05/17

Rev:	ISSUE	Description:	By:	Date:
Rev A-Z	ISSUES	Rev A-Z (PA) - Planning Application (BC) - Building Control Application (T) - For Tender (P) - Preliminary (IC) - For Information/Comments (A) - For Approval (C) - For Construction		

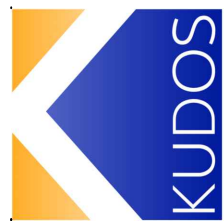

ARCHITECTURAL DESIGN & BUILDING CONSULTANTS

Website: www.kudosarchitecture.co.uk
Email: info@kudosarchitecture.co.uk
Mob: 07890 515 857 - Tel: 01709 380 947

Project: Proposed Development Land at:
Bellwood Crescent, Hoyland, Barnsley, S74 0BL

Drawing: Site Layout and Indicitive Drainage

Client: Cadam Developments Ltd

COPYRIGHT - This drawing is subject to copyright and cannot be reproduced without the permission of the producer.

Scales:	1:200 & 1:1250 @ A1	Date:	August 2017
Drawing Number:	BC-01	Revision:	D (PA)
		Drawn by:	CAG



All work to be carried out in accordance with the requirements of the Building Regulations, Water Authority and the Construction (Design and Management) Regulations currently in force.

Do not scale from this drawing. Architect to be notified of any discrepancies.

Verify relevant dimensions on site before commencing work or preparing shop drawings.